


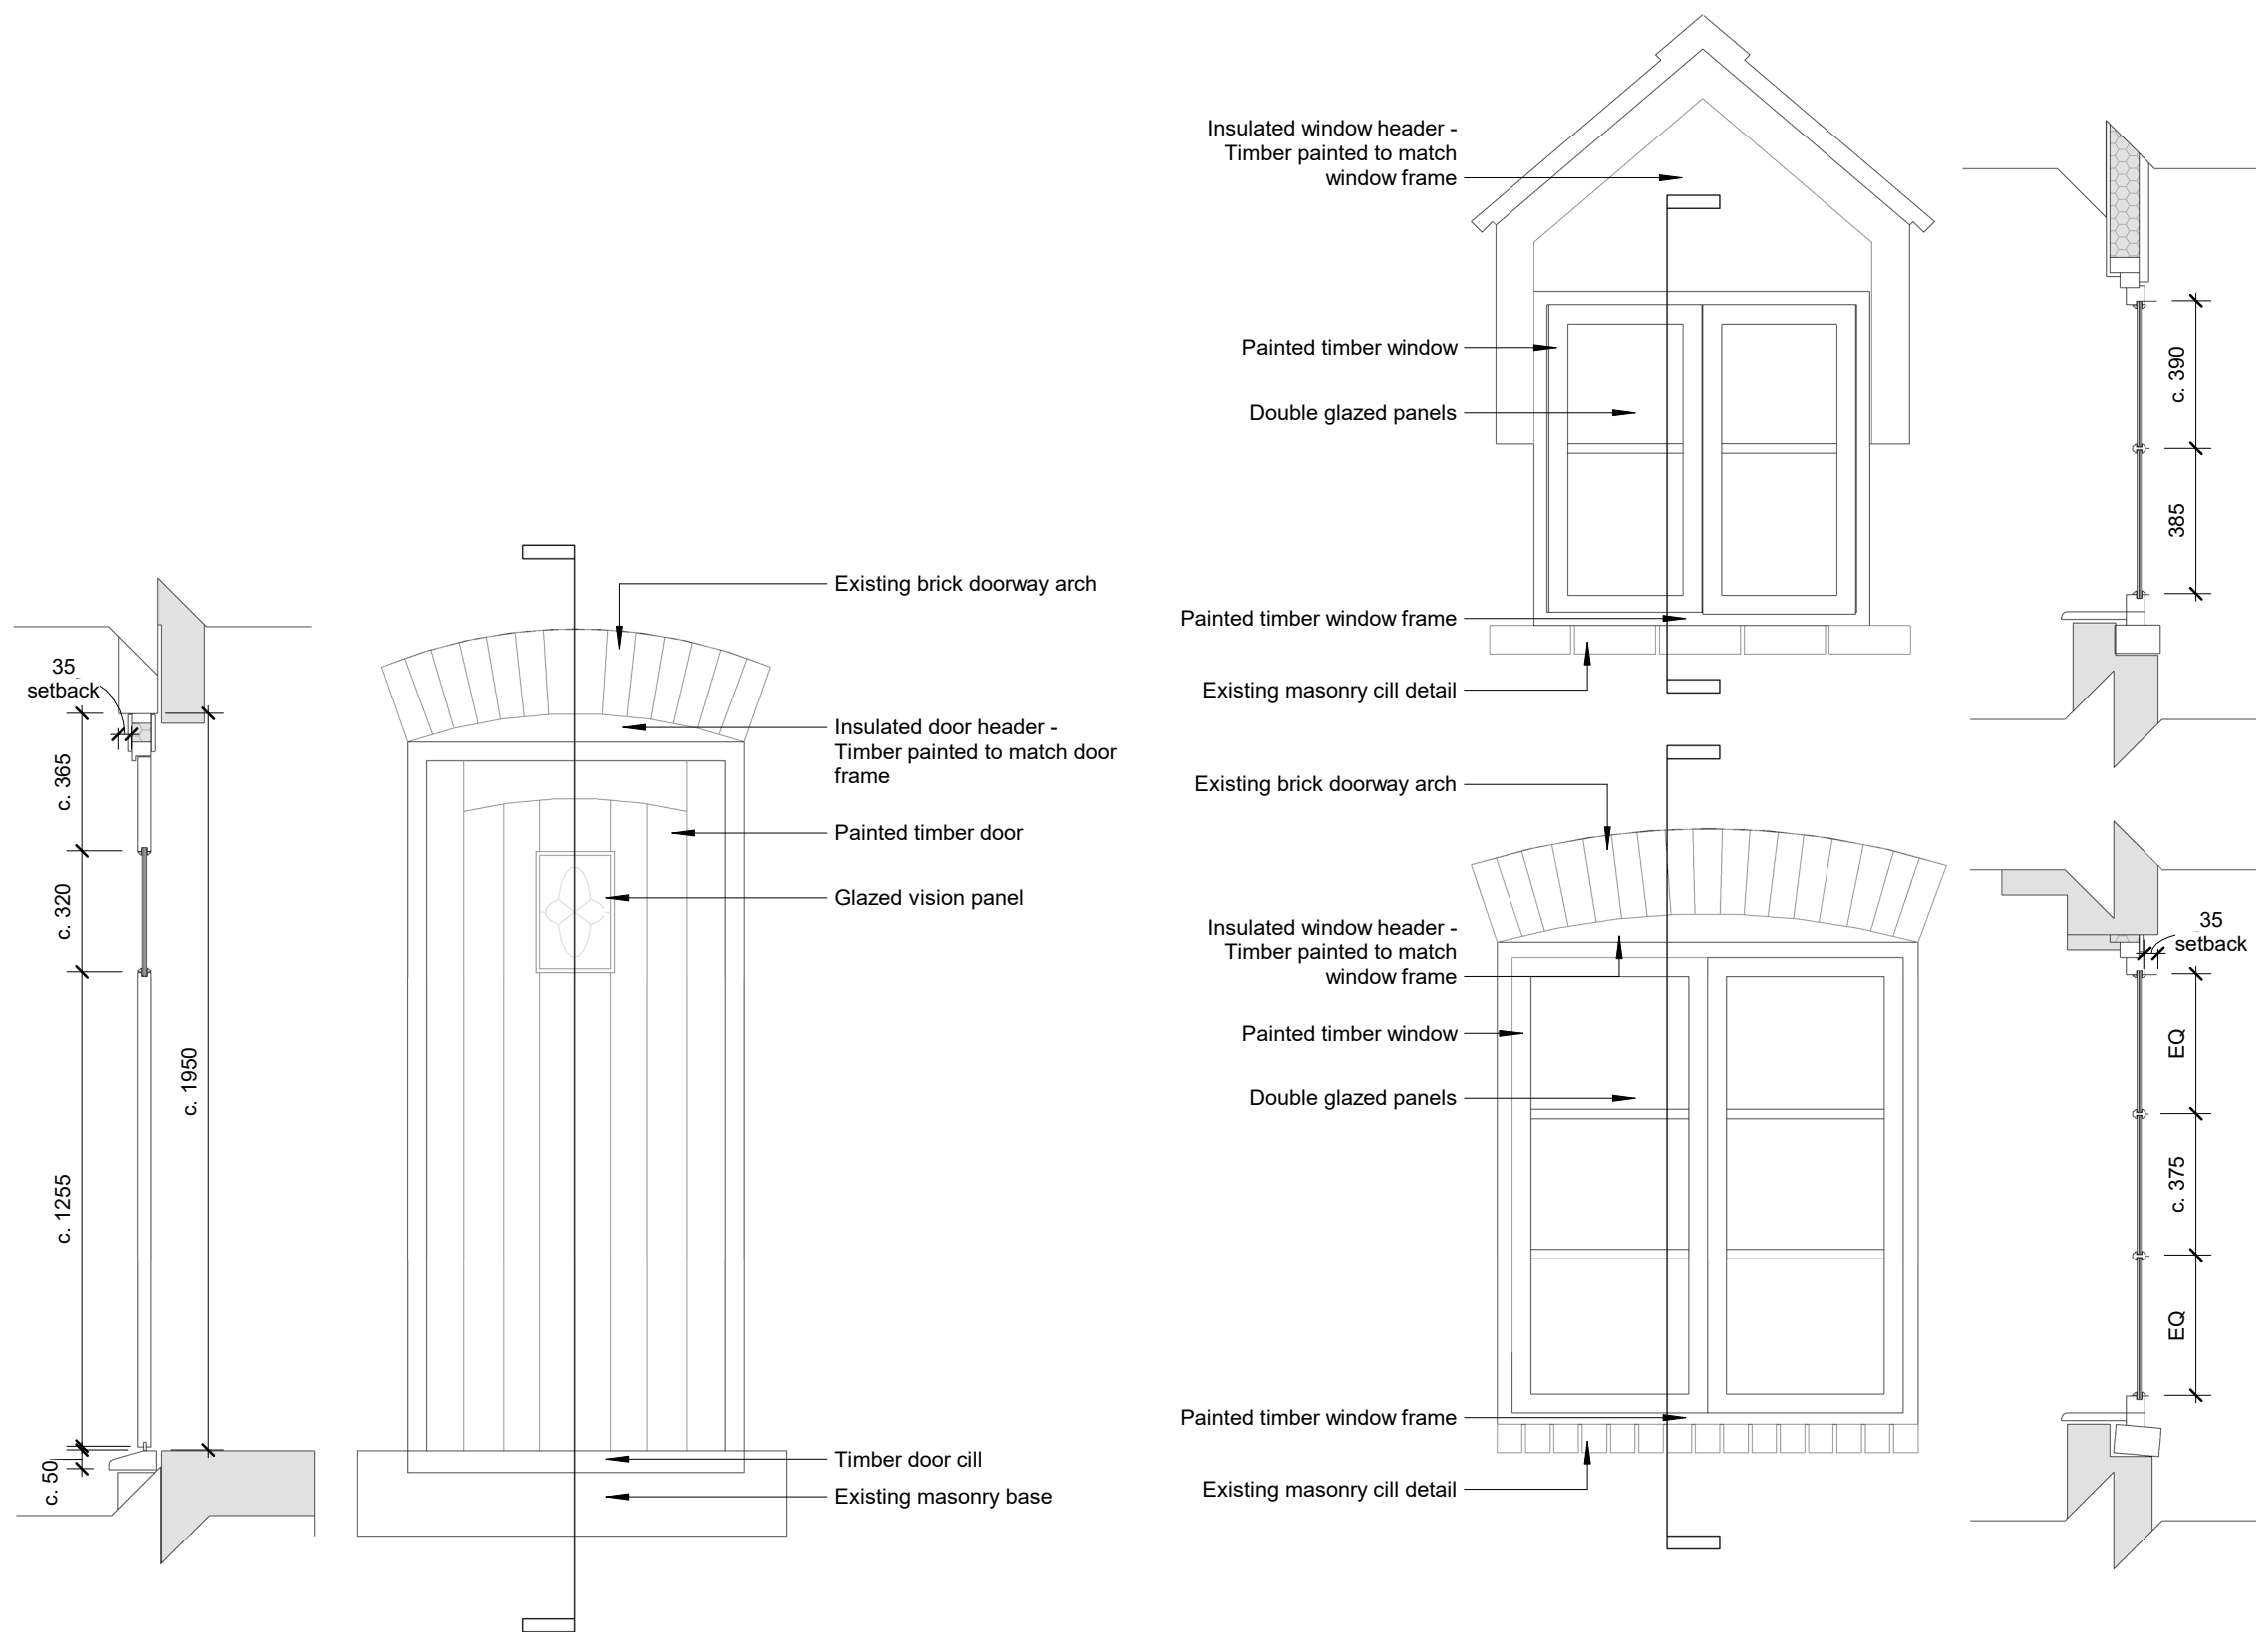

1

Typical Cottage Door and Window Concept Sections

Scale: 1 : 20