



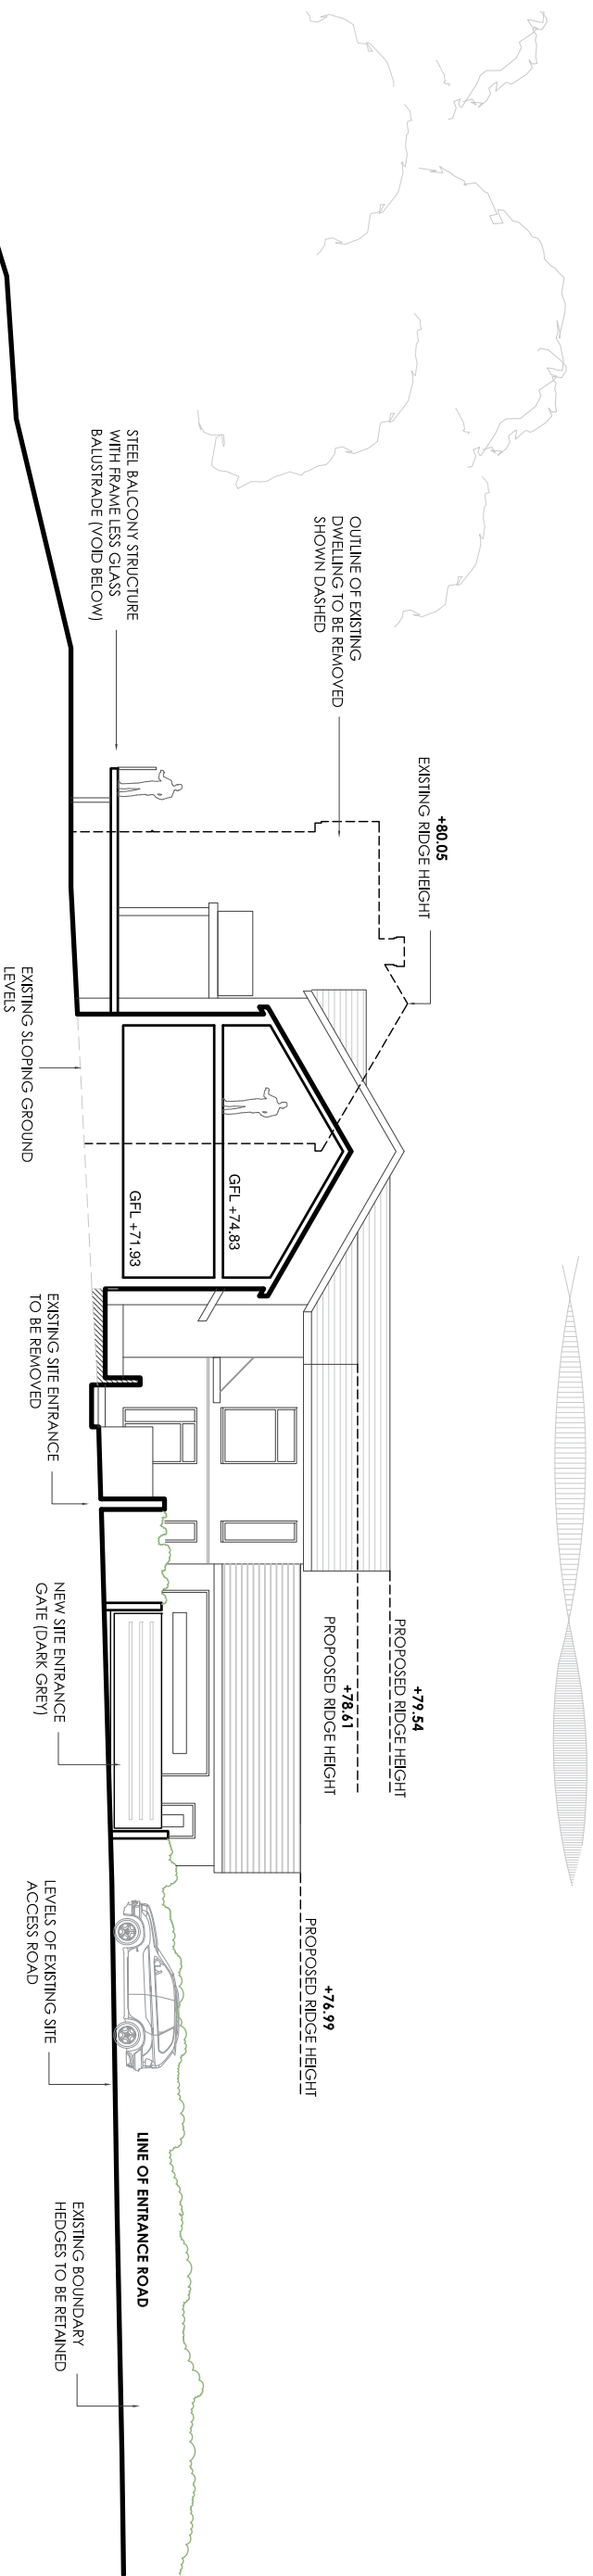

PROPOSED SECTION A

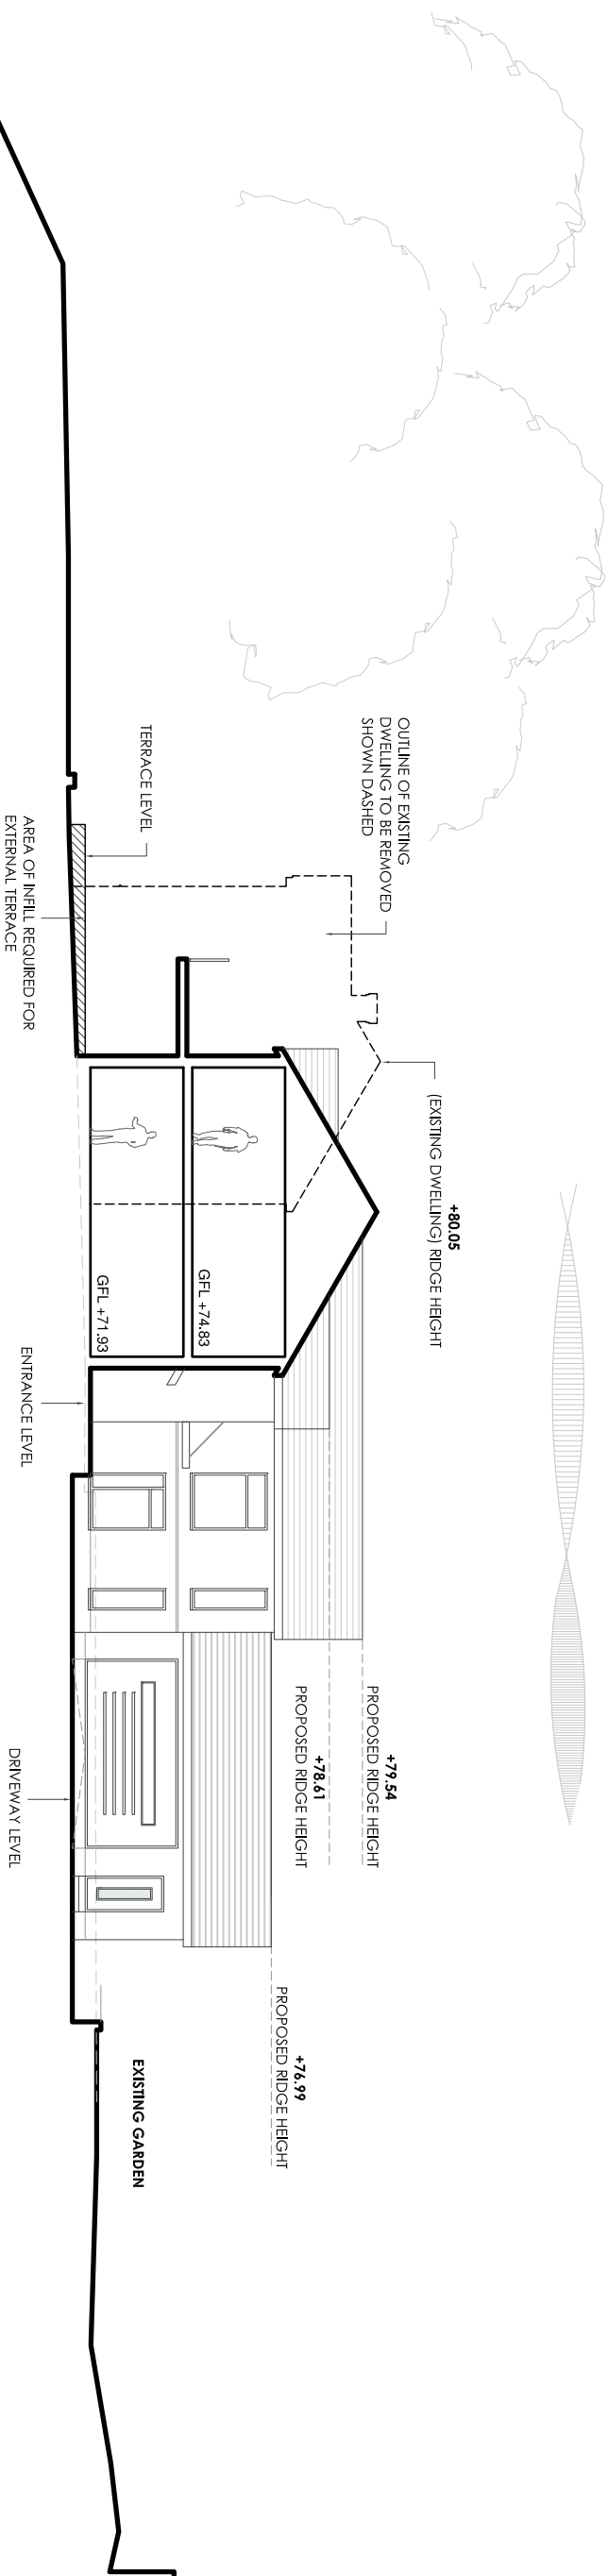

PROPOSED SITE SECTION B