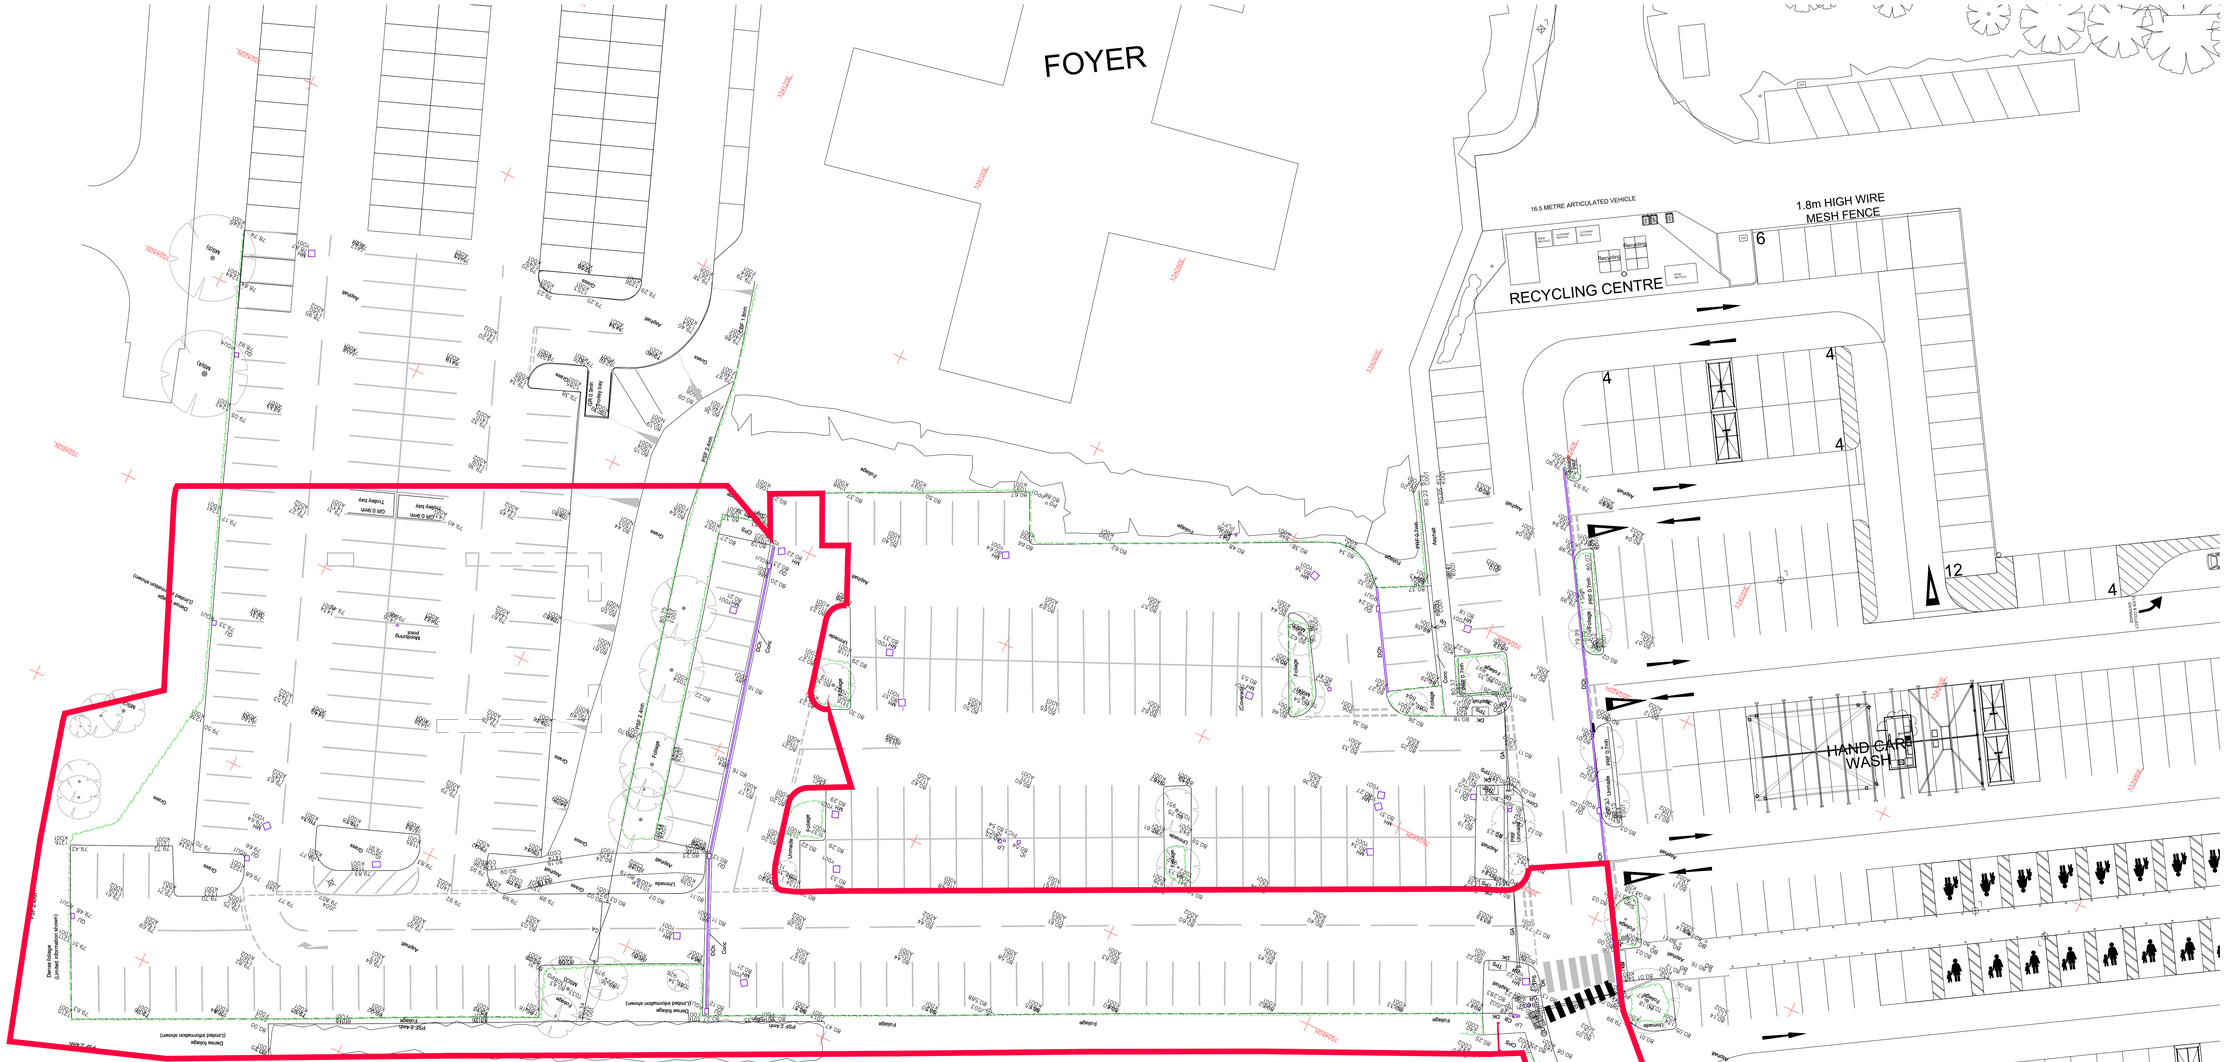

FOYER
16.5 METRE ARTICULATED VEHICLE
1.8m HIGH WIRE MESH FENCE
RECYCLING CENTRE
Recycling
Recycling
6
4
4
4
12
HAND CAR WASH
7
7
Proposed application boundary beyond viewport shown in separate inset detail (see left)
Continuation from larger viewport (see right)
WAR MEMORIAL CLUB
21
NO ENTRY
Realigned Kurb
FUEL
EXIT
PETROL FILLING STATION
CUSTOMER PARKING
Crescent Road (Limited information shown)
Dense Hedge (Limited information shown)
Trolley Bay
Trolley Bay
Existing Footpath
Existing Footpath
Existing Footpath