
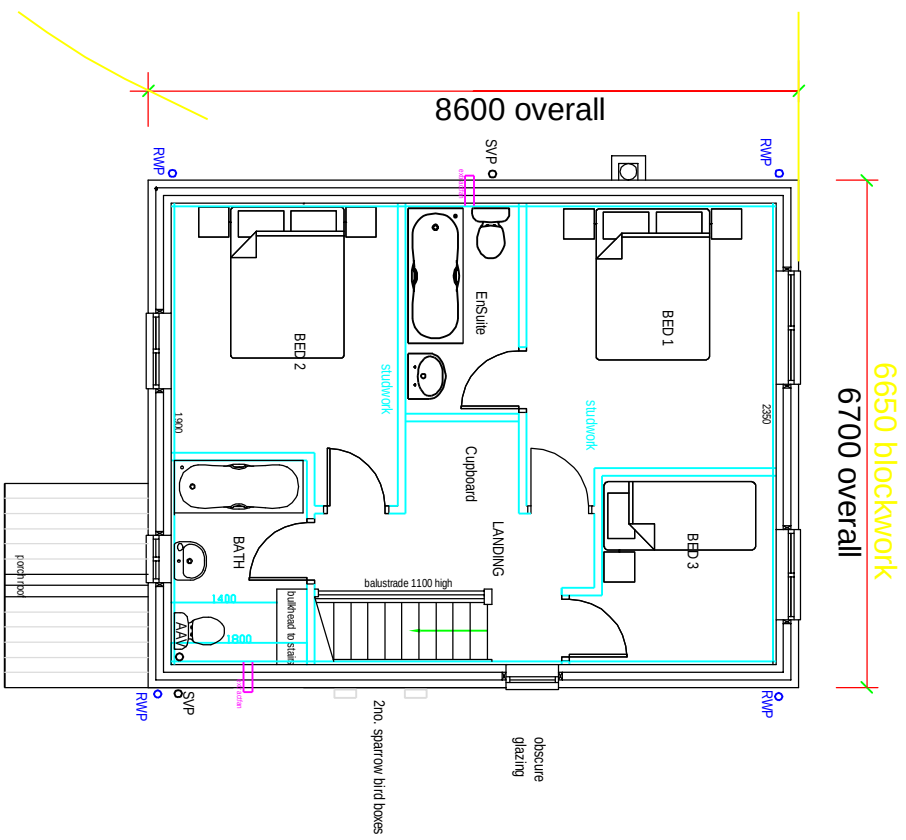


Reva 24/03/2025
access hard surfacing &
acco drain added
phos-lite tank added
bird boxes added

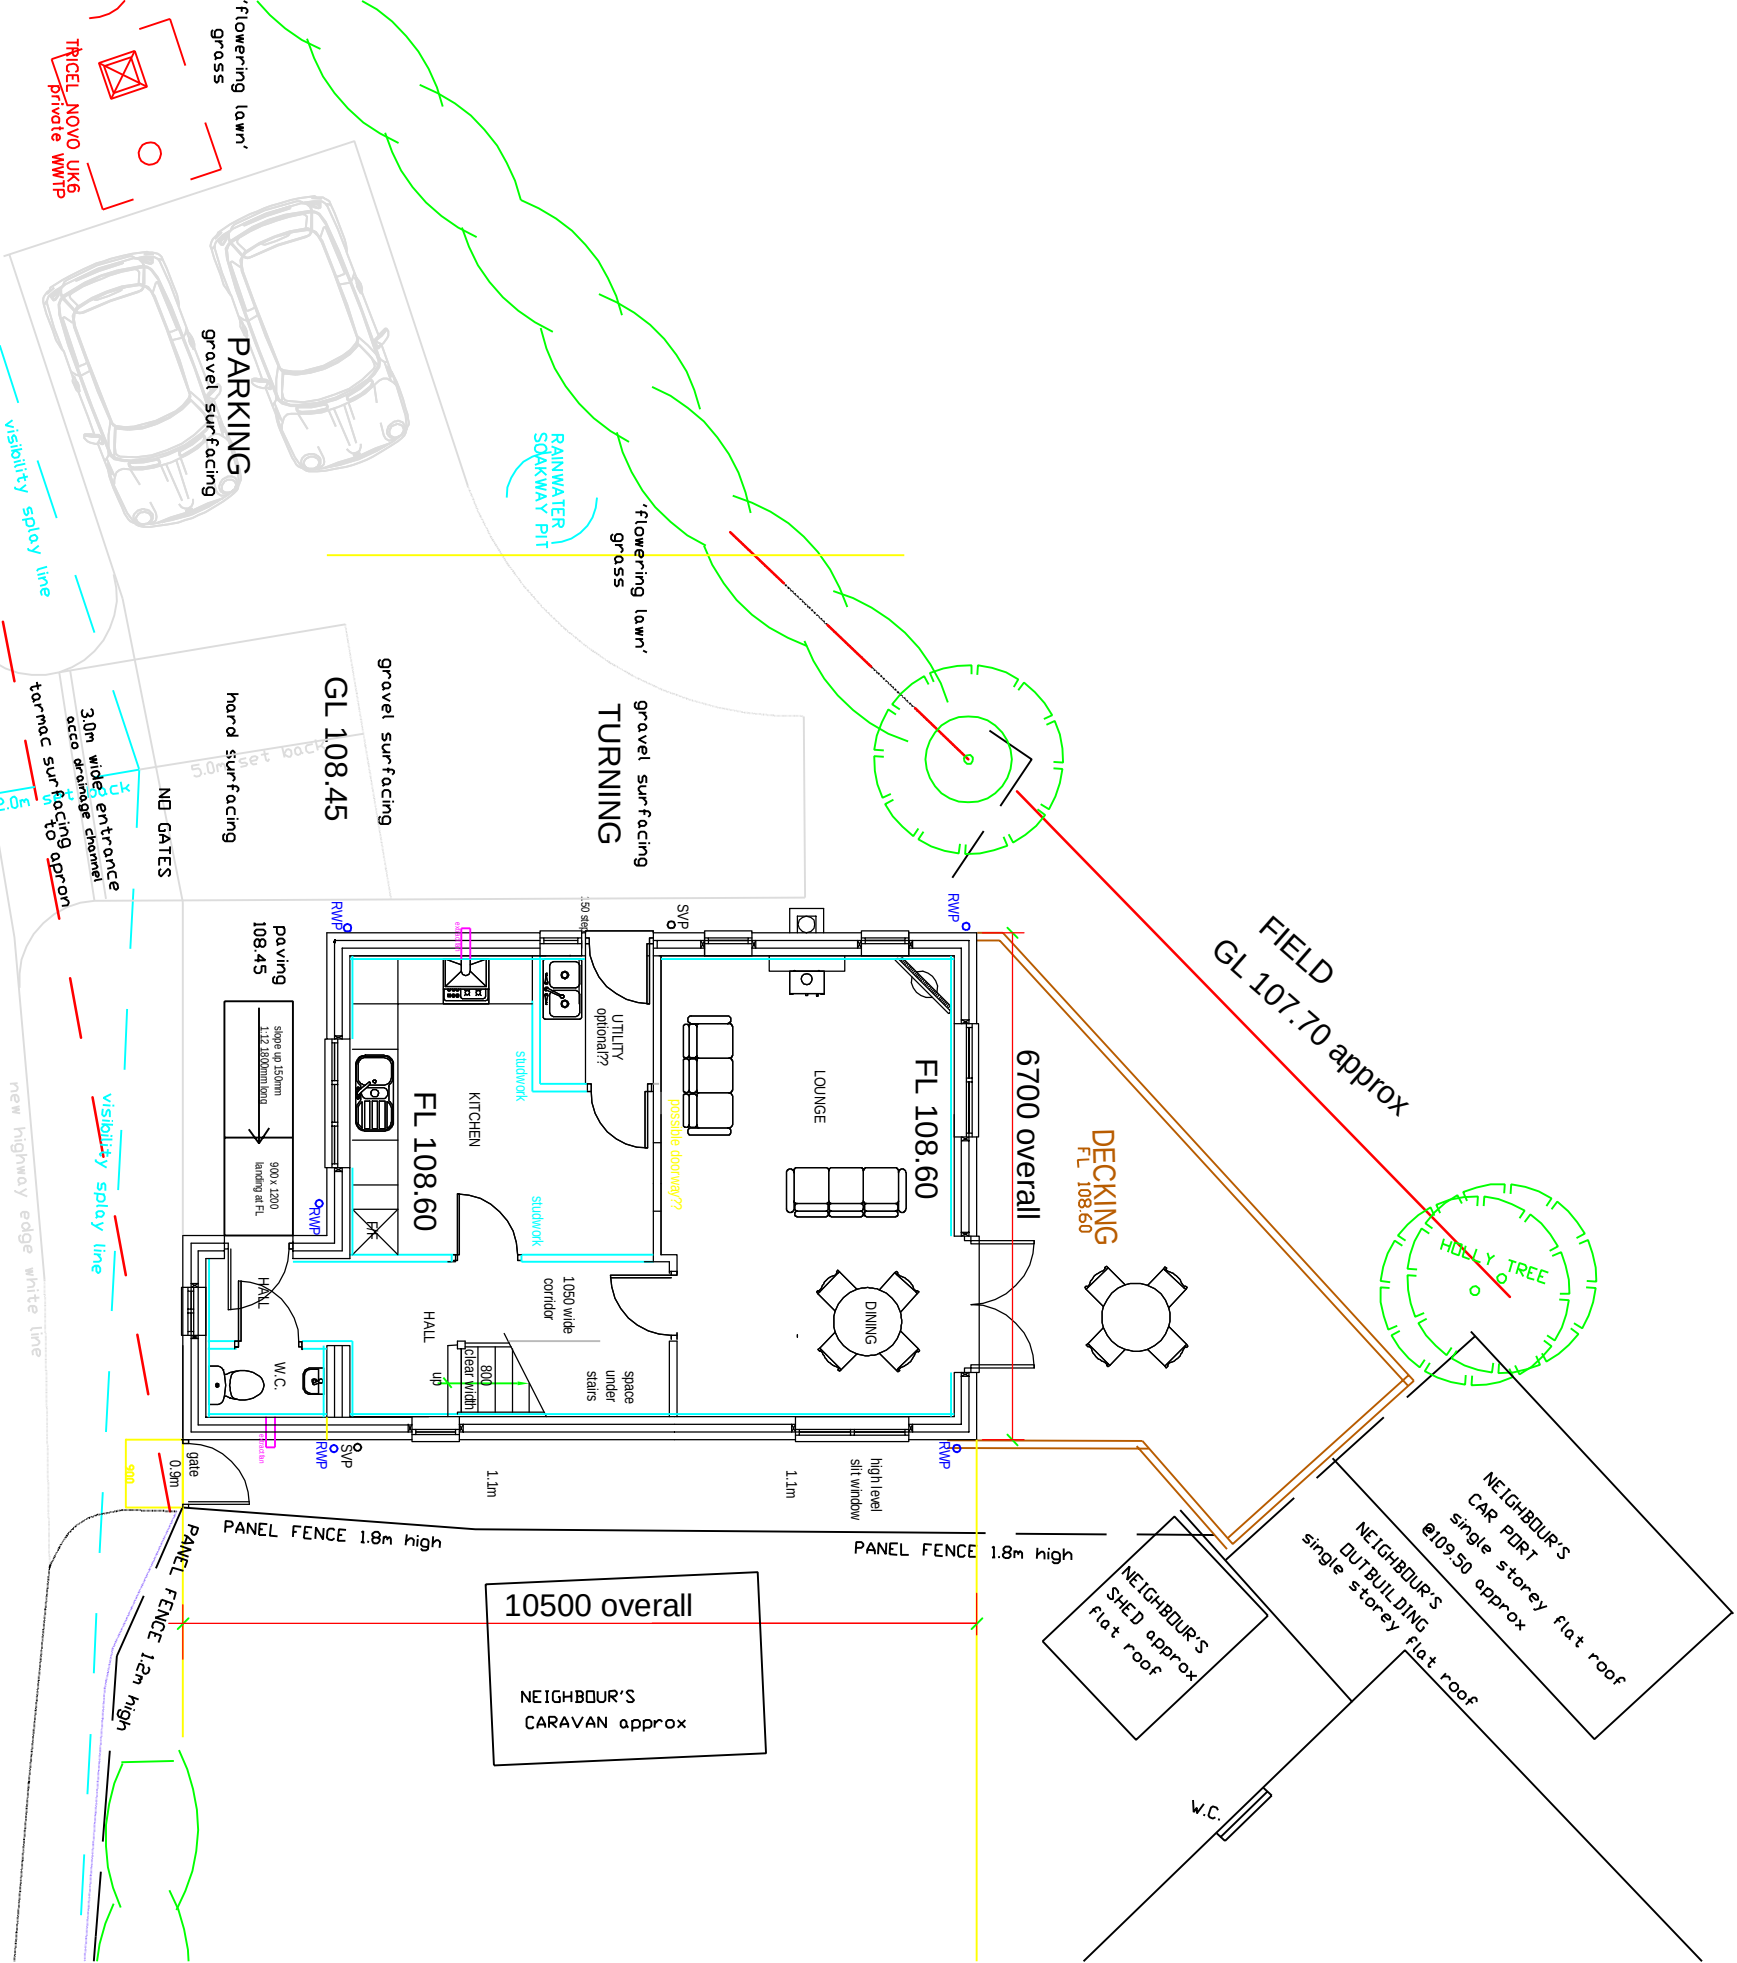

GROUND

FIRST

PL05A PROPOSED FLOOR PLANS

23/10/2023
scale 1/100 @A3