



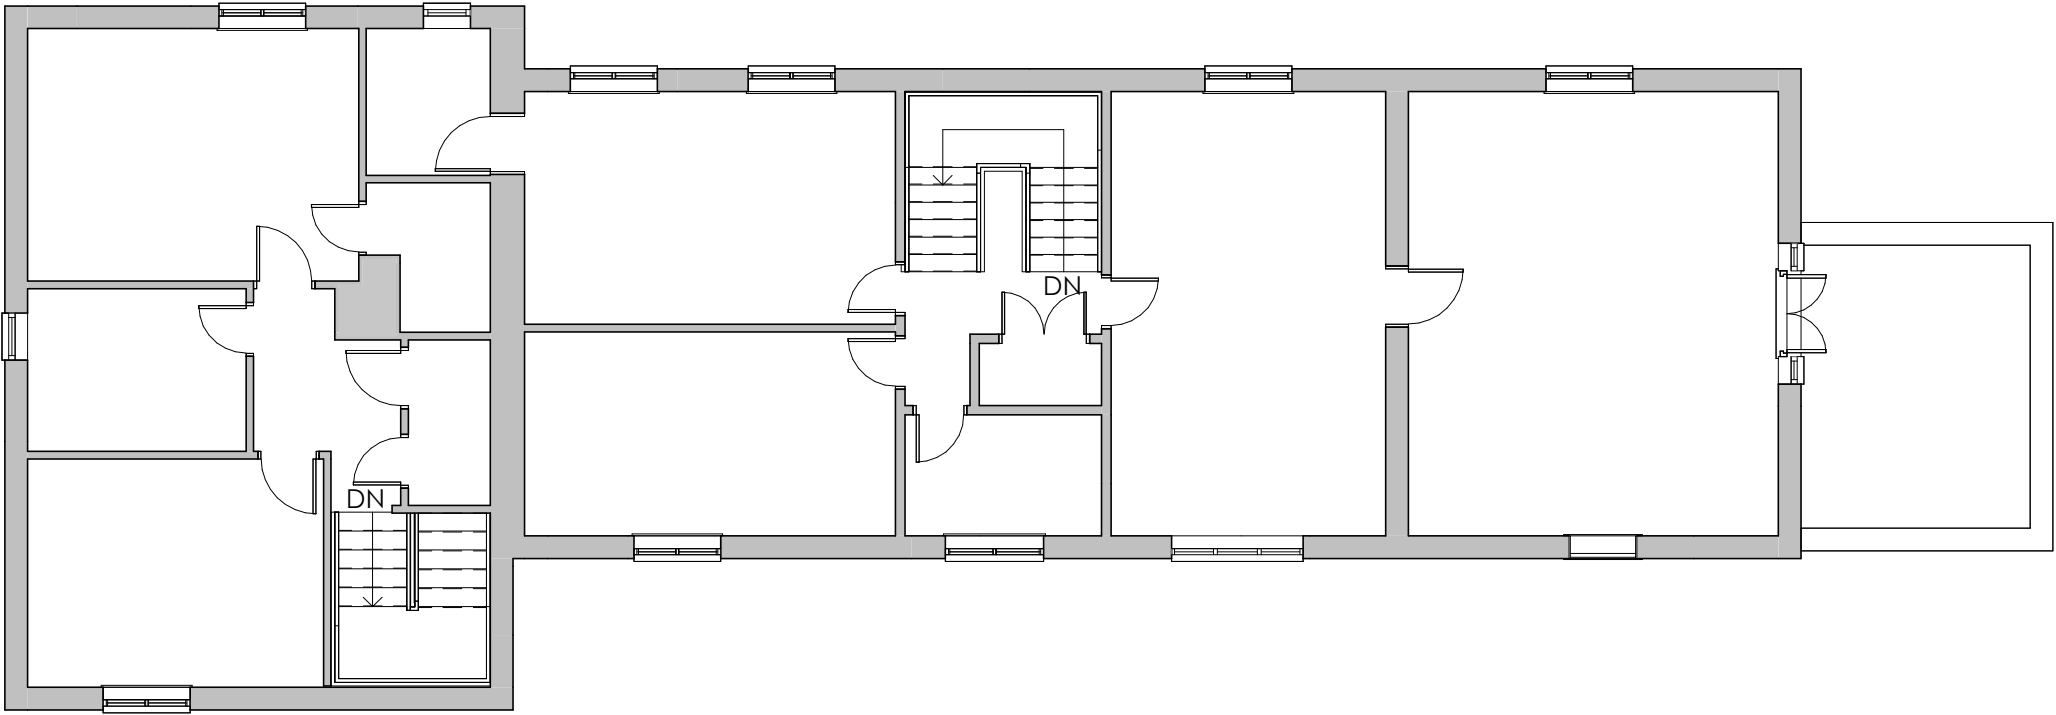

First Floor

1 : 100

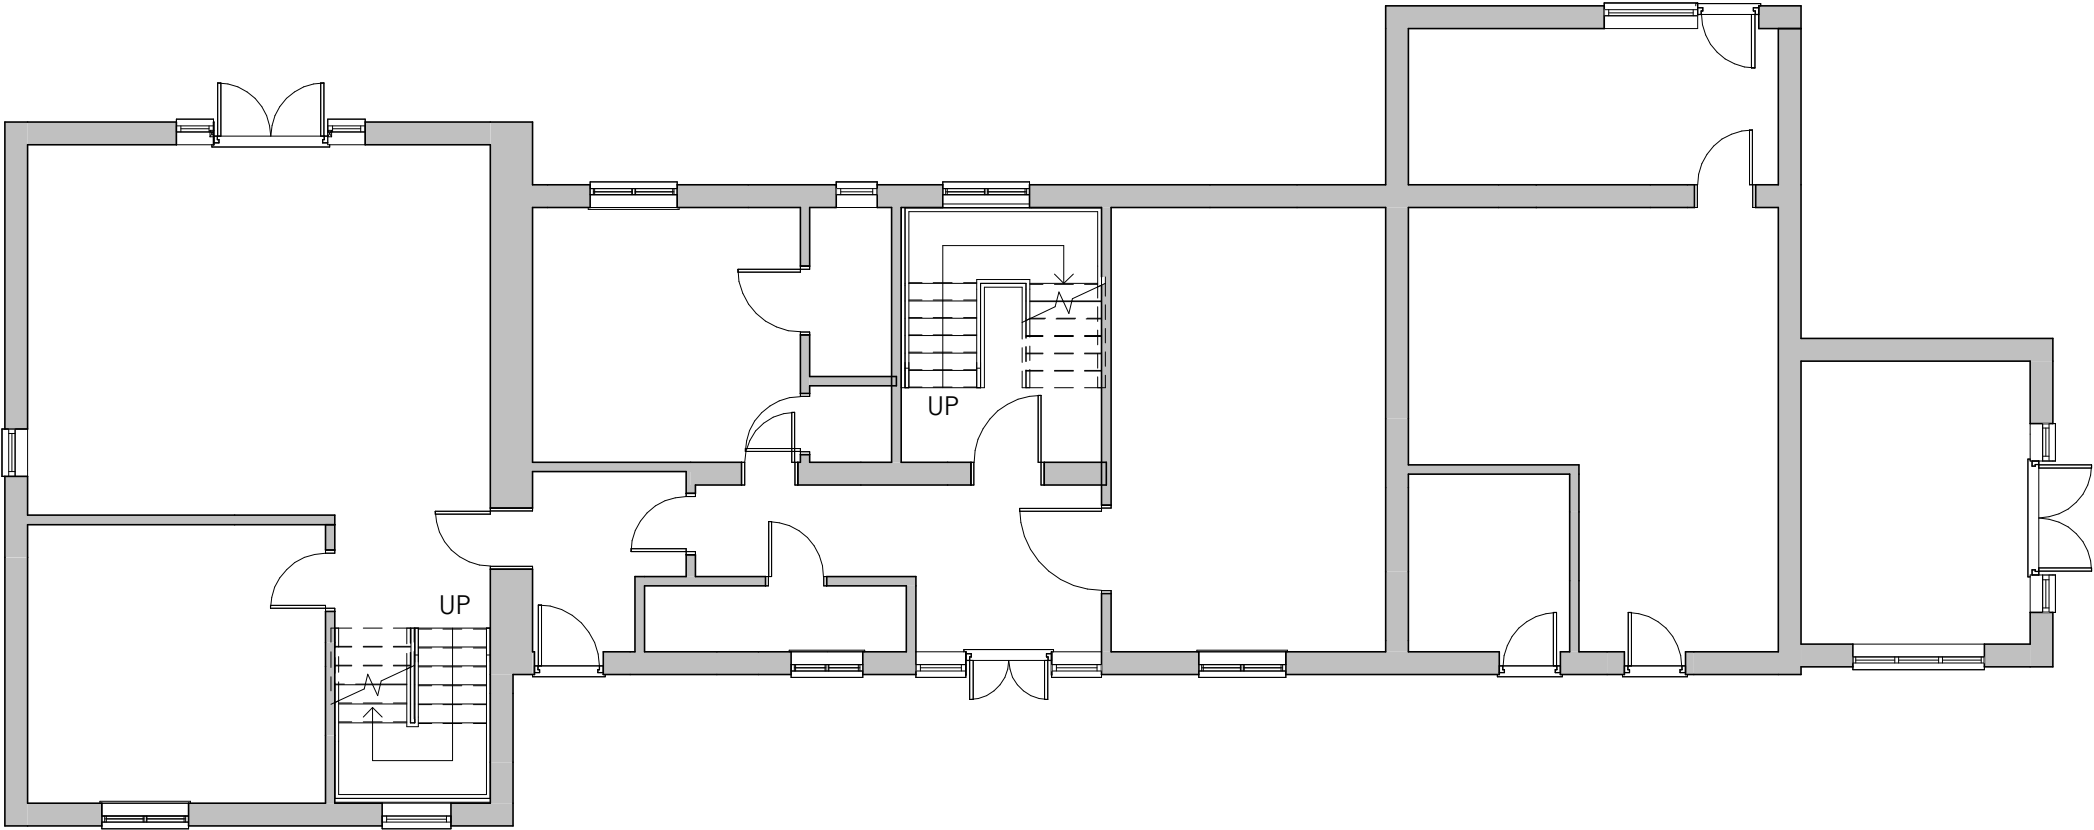

Ground Floor

1 : 100

P01	Issued for Planning	KA	15/12/23
REV	DESCRIPTION	BY	DATE
OFF THE WALL ARCHITECTURAL SERVICES OFF THE WALL - Architectural Services © offthewall_architectural 07772 113 971 cathy@offthewallarchitectural.com Partnership with LABC Registered Architectural Services			
CLIENT: Trewythen Hall Care Home			
ADDRESS: Trewythen Hall, Vicarage Lane			
DRAWING STATUS PLANNING			
STAGE: Pre-Application Consultation			
TITLE: Coach House - Existing Plan			
SCALE AT A3: 1 : 100	DATE: 09/10/23	DRAWN: CO	CHECKED: CO
PROJECT NO: 1253	DRAWING NO: 0003	REVISION: P01	