


This drawing is the property of Creative Planning Ltd. It shall not be copied or scanned, in part or whole, without prior consent of Creative Planning Ltd. Do not scale from this drawing except for planning validation purposes.

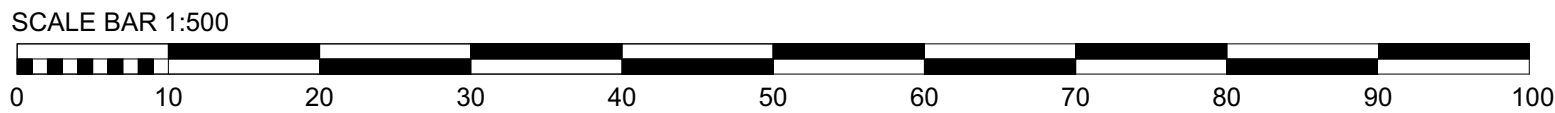

Rev.	Date.	Revision Description.	By.	Chk.



www.creative-planning.co.uk	T: 07791 587404
-----------------------------	-----------------

Scale. 1:500 @ A2	Date. 07.11.23
-----------------------------	--------------------------

Project Title New Steel Portal Framed Building
--

Client Williams Wrexham

Drawing Title Block Plan

Project No. CP0034	Drawing No. PL-002	Rev.
------------------------------	------------------------------	-------------

