




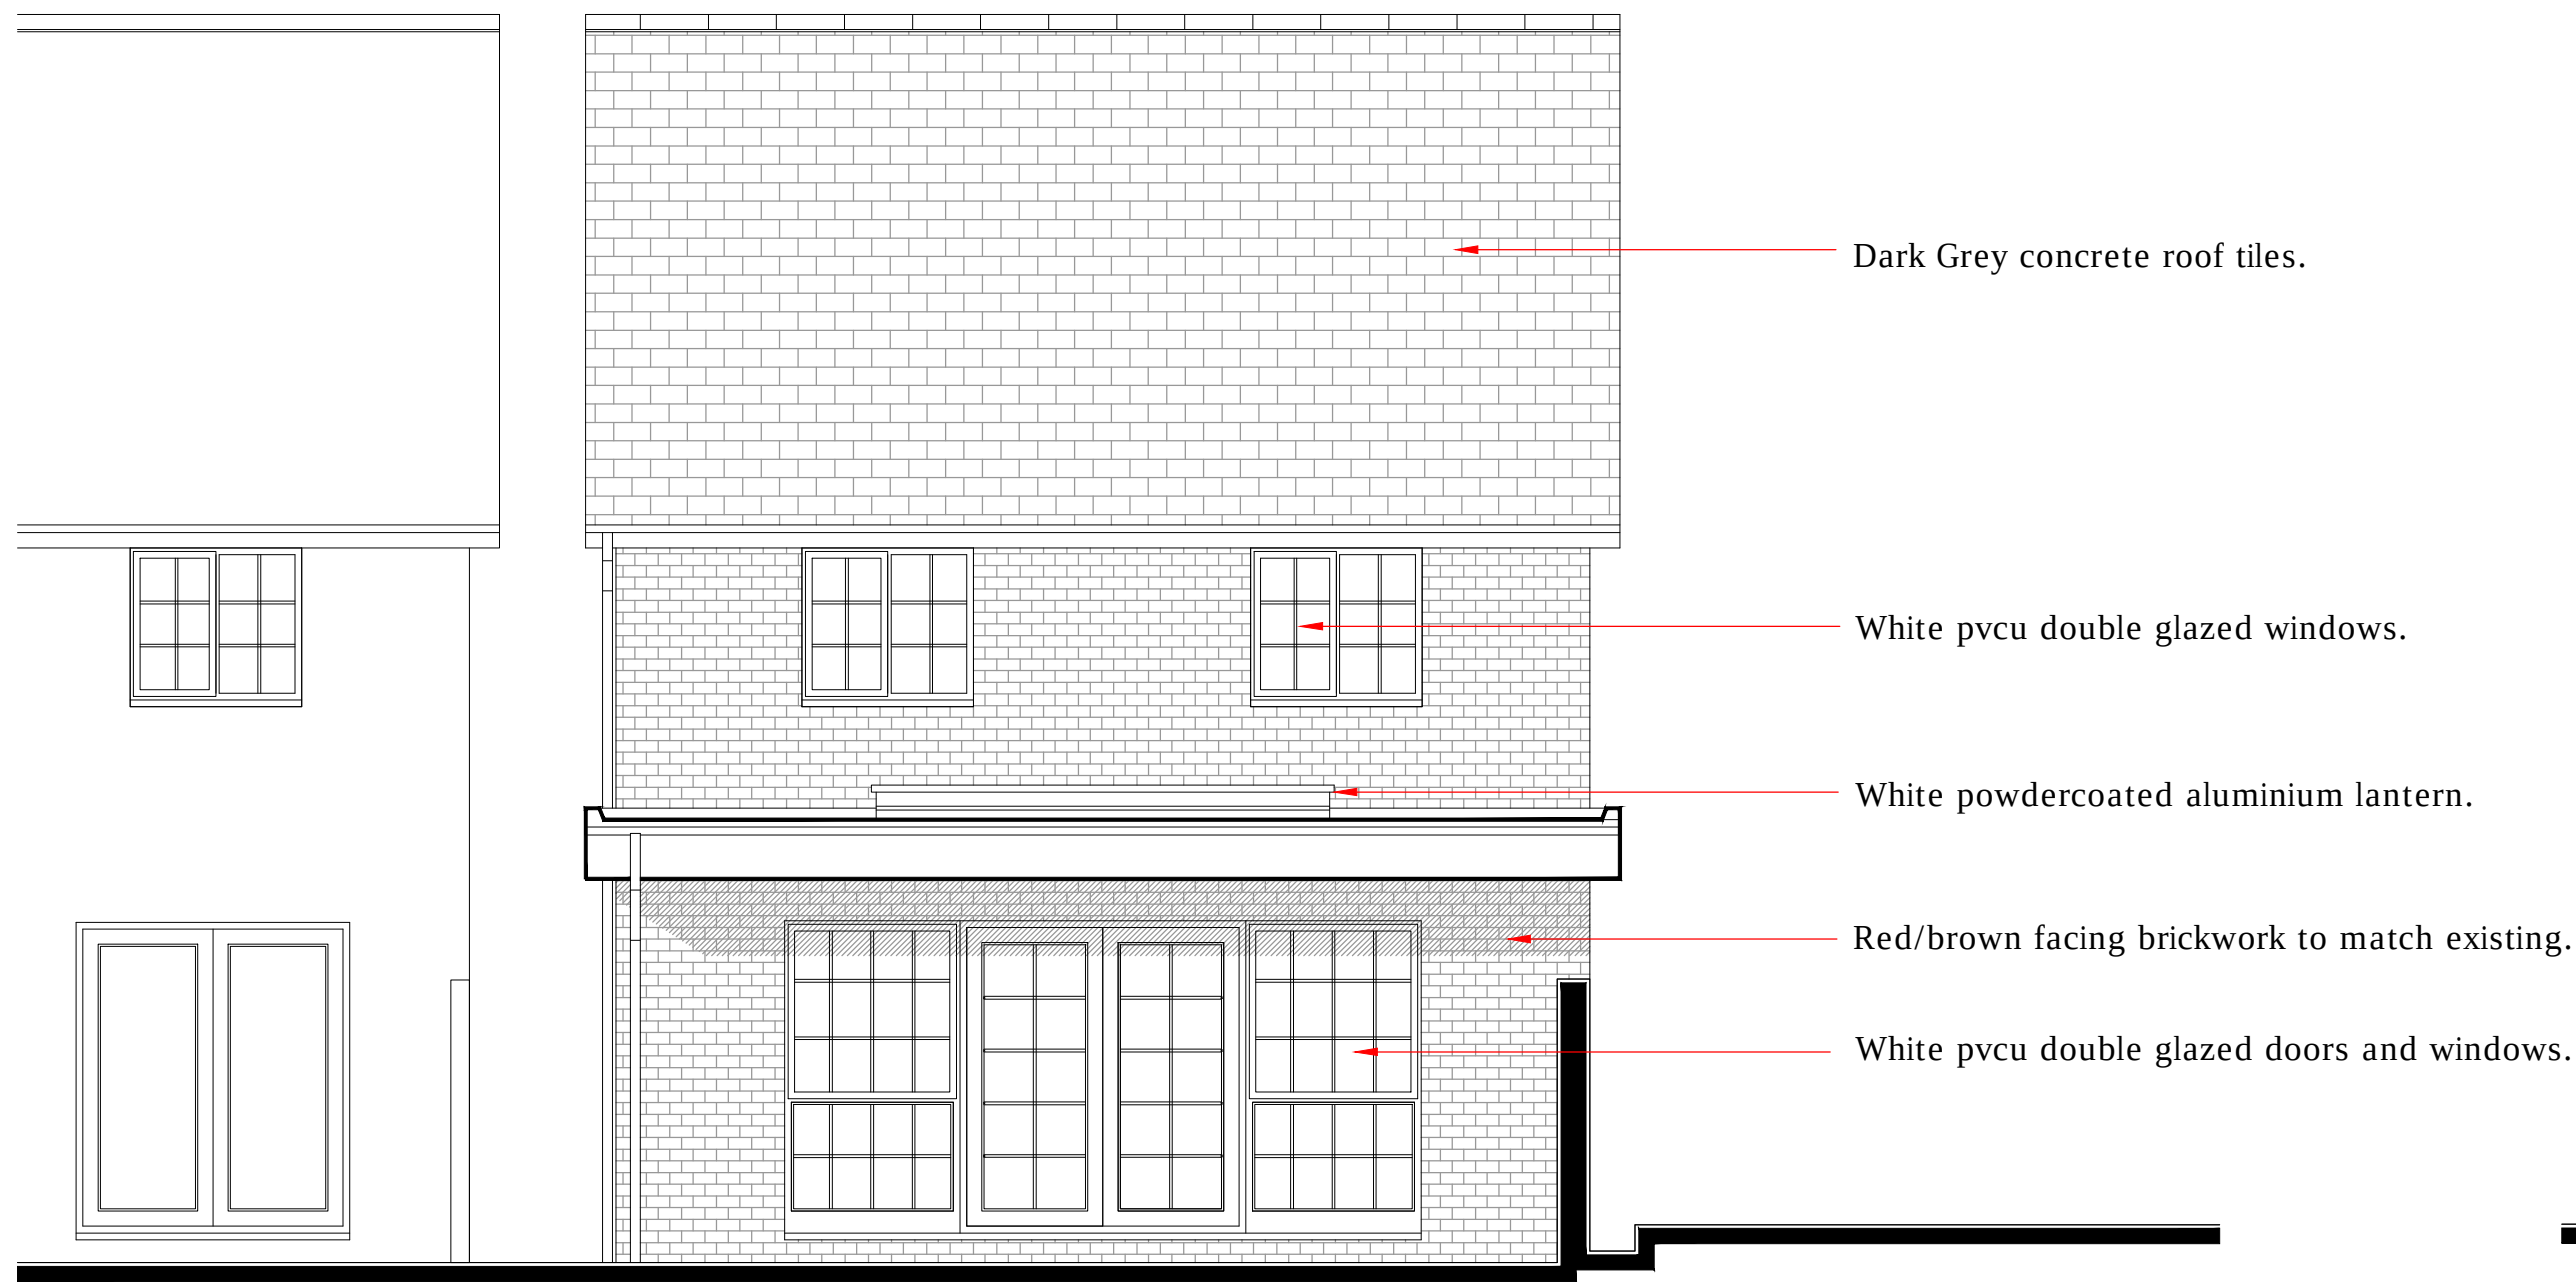

Proposed Rear Elevation
1:50

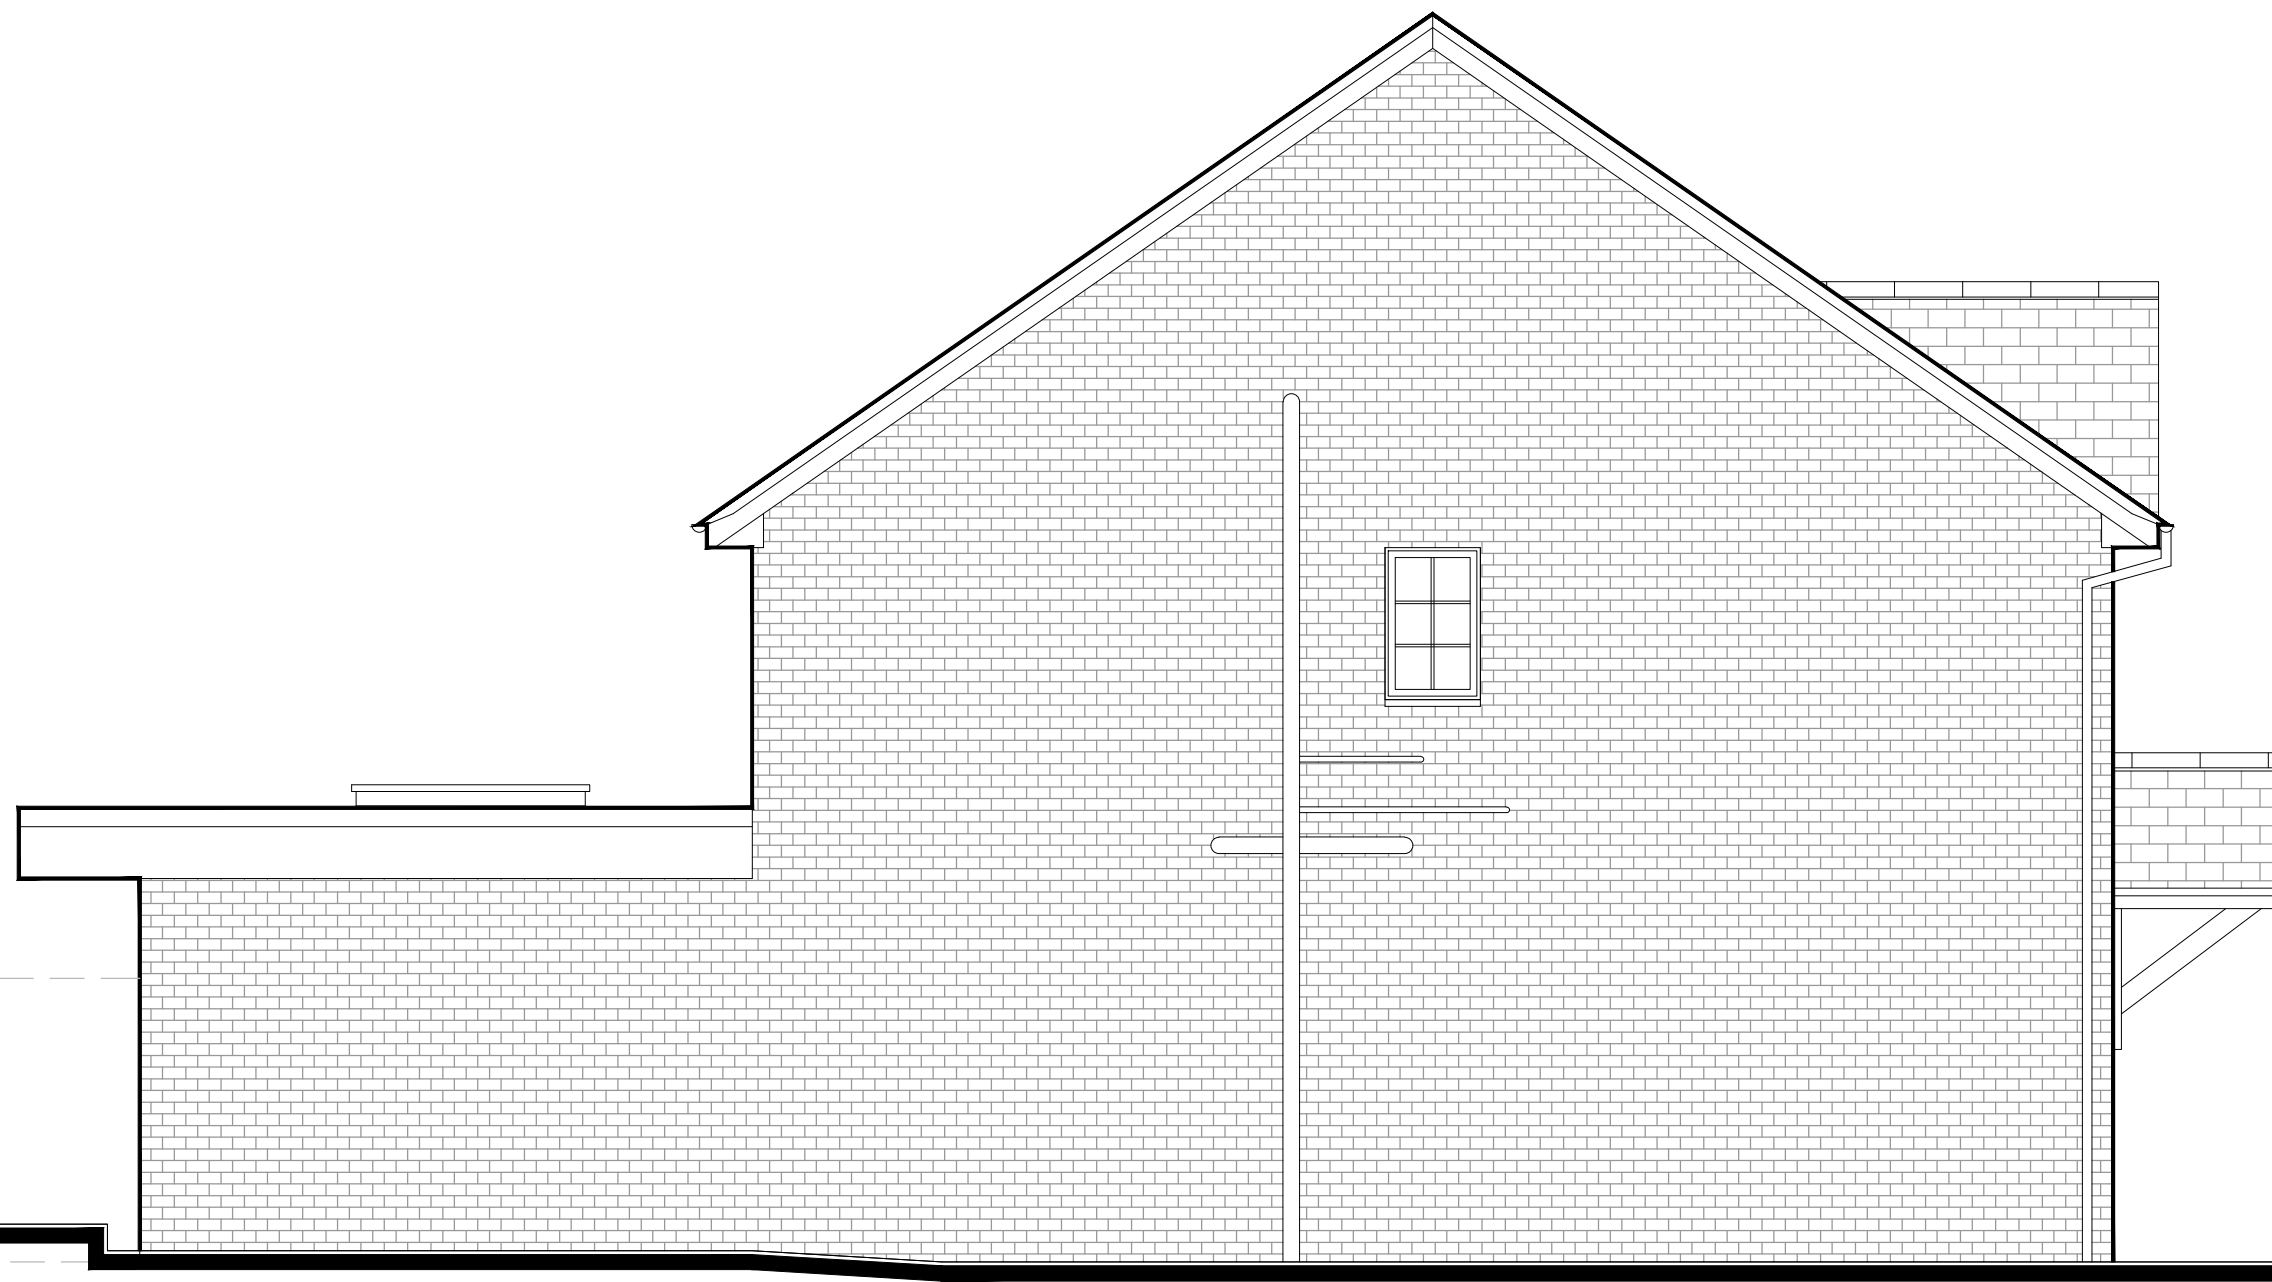

Proposed Side Elevation
1:50

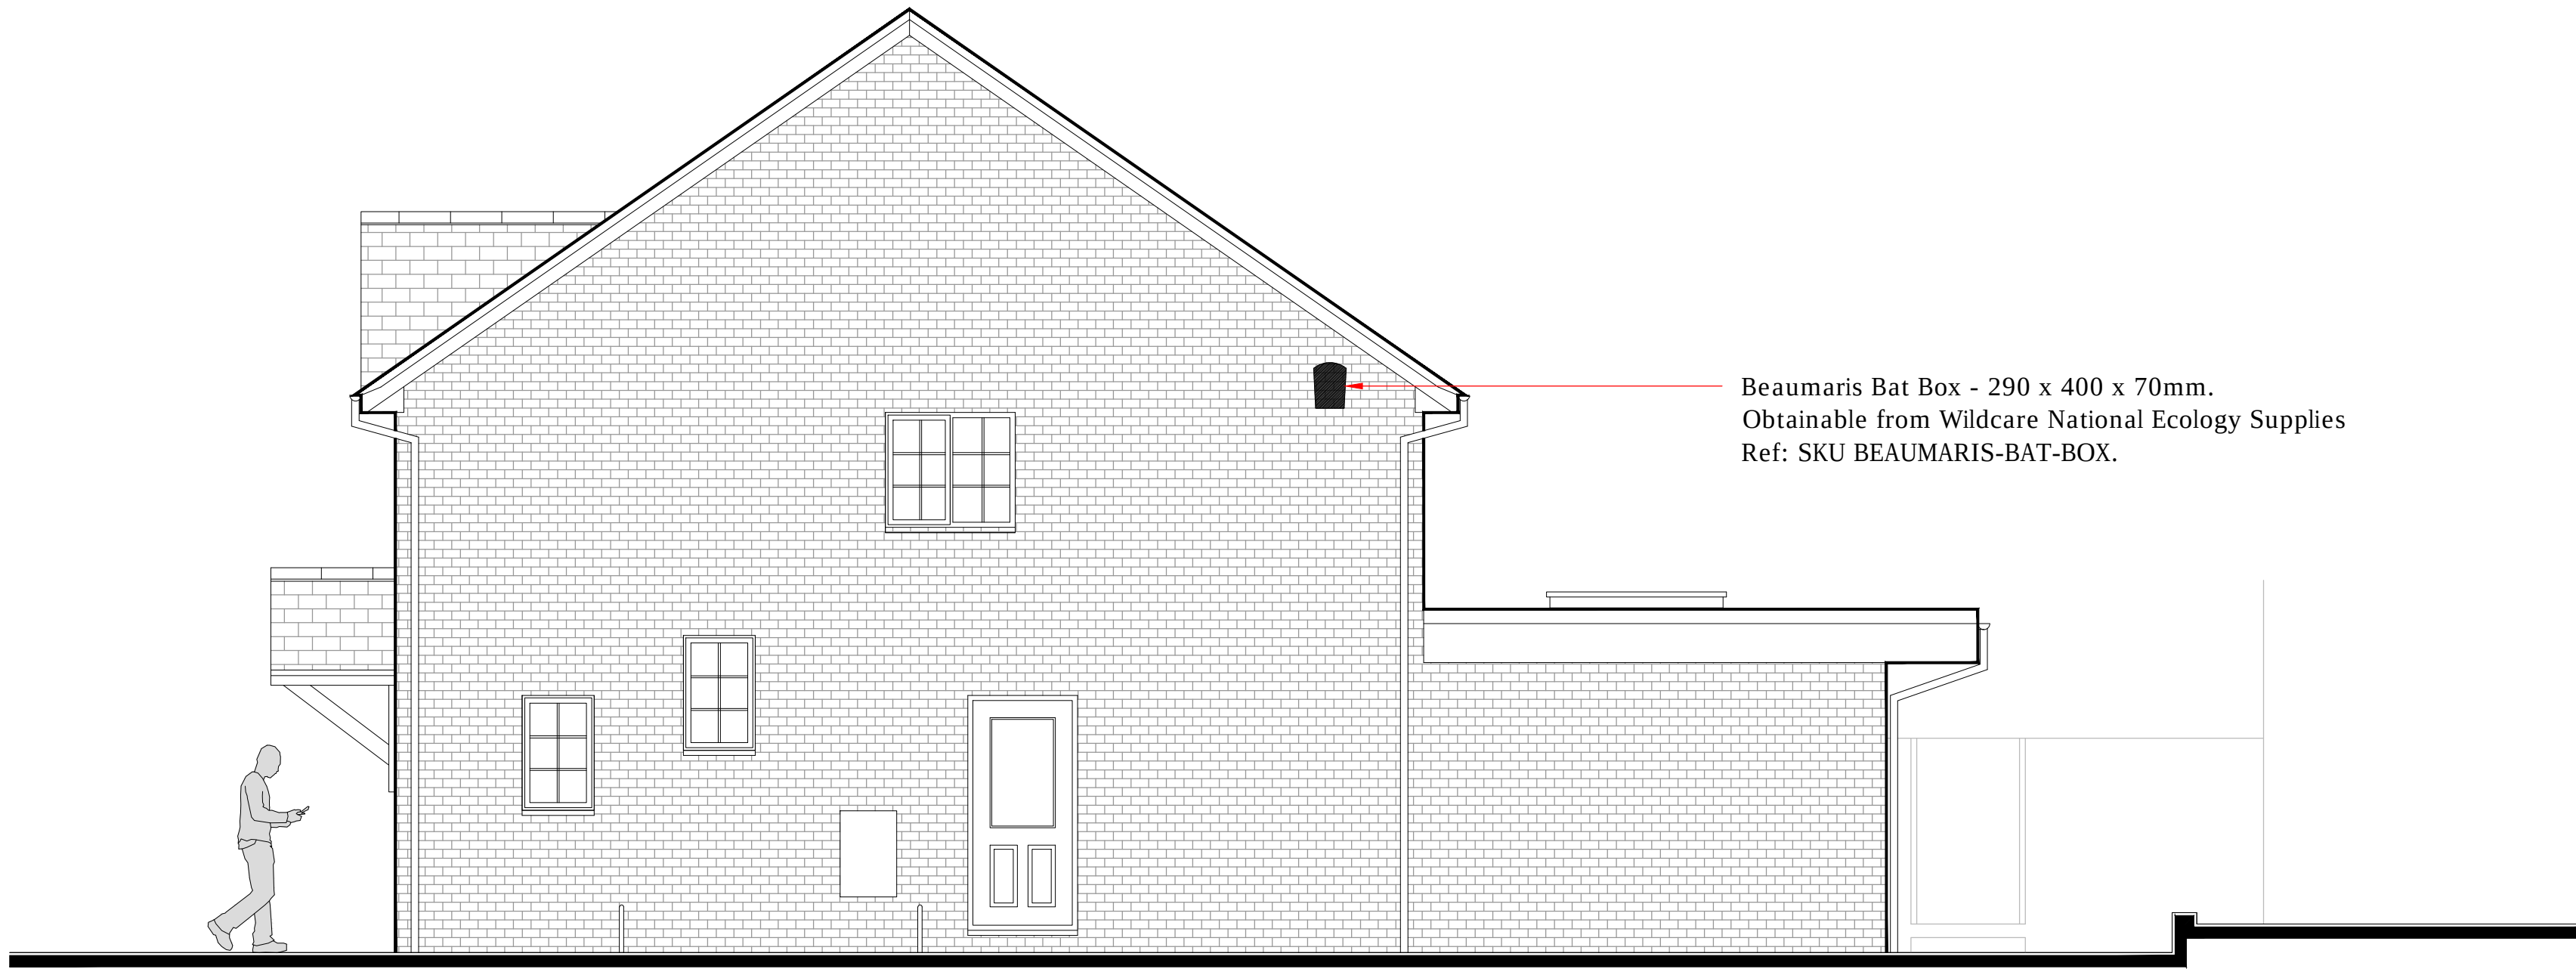

Proposed Side Elevation
1:50