



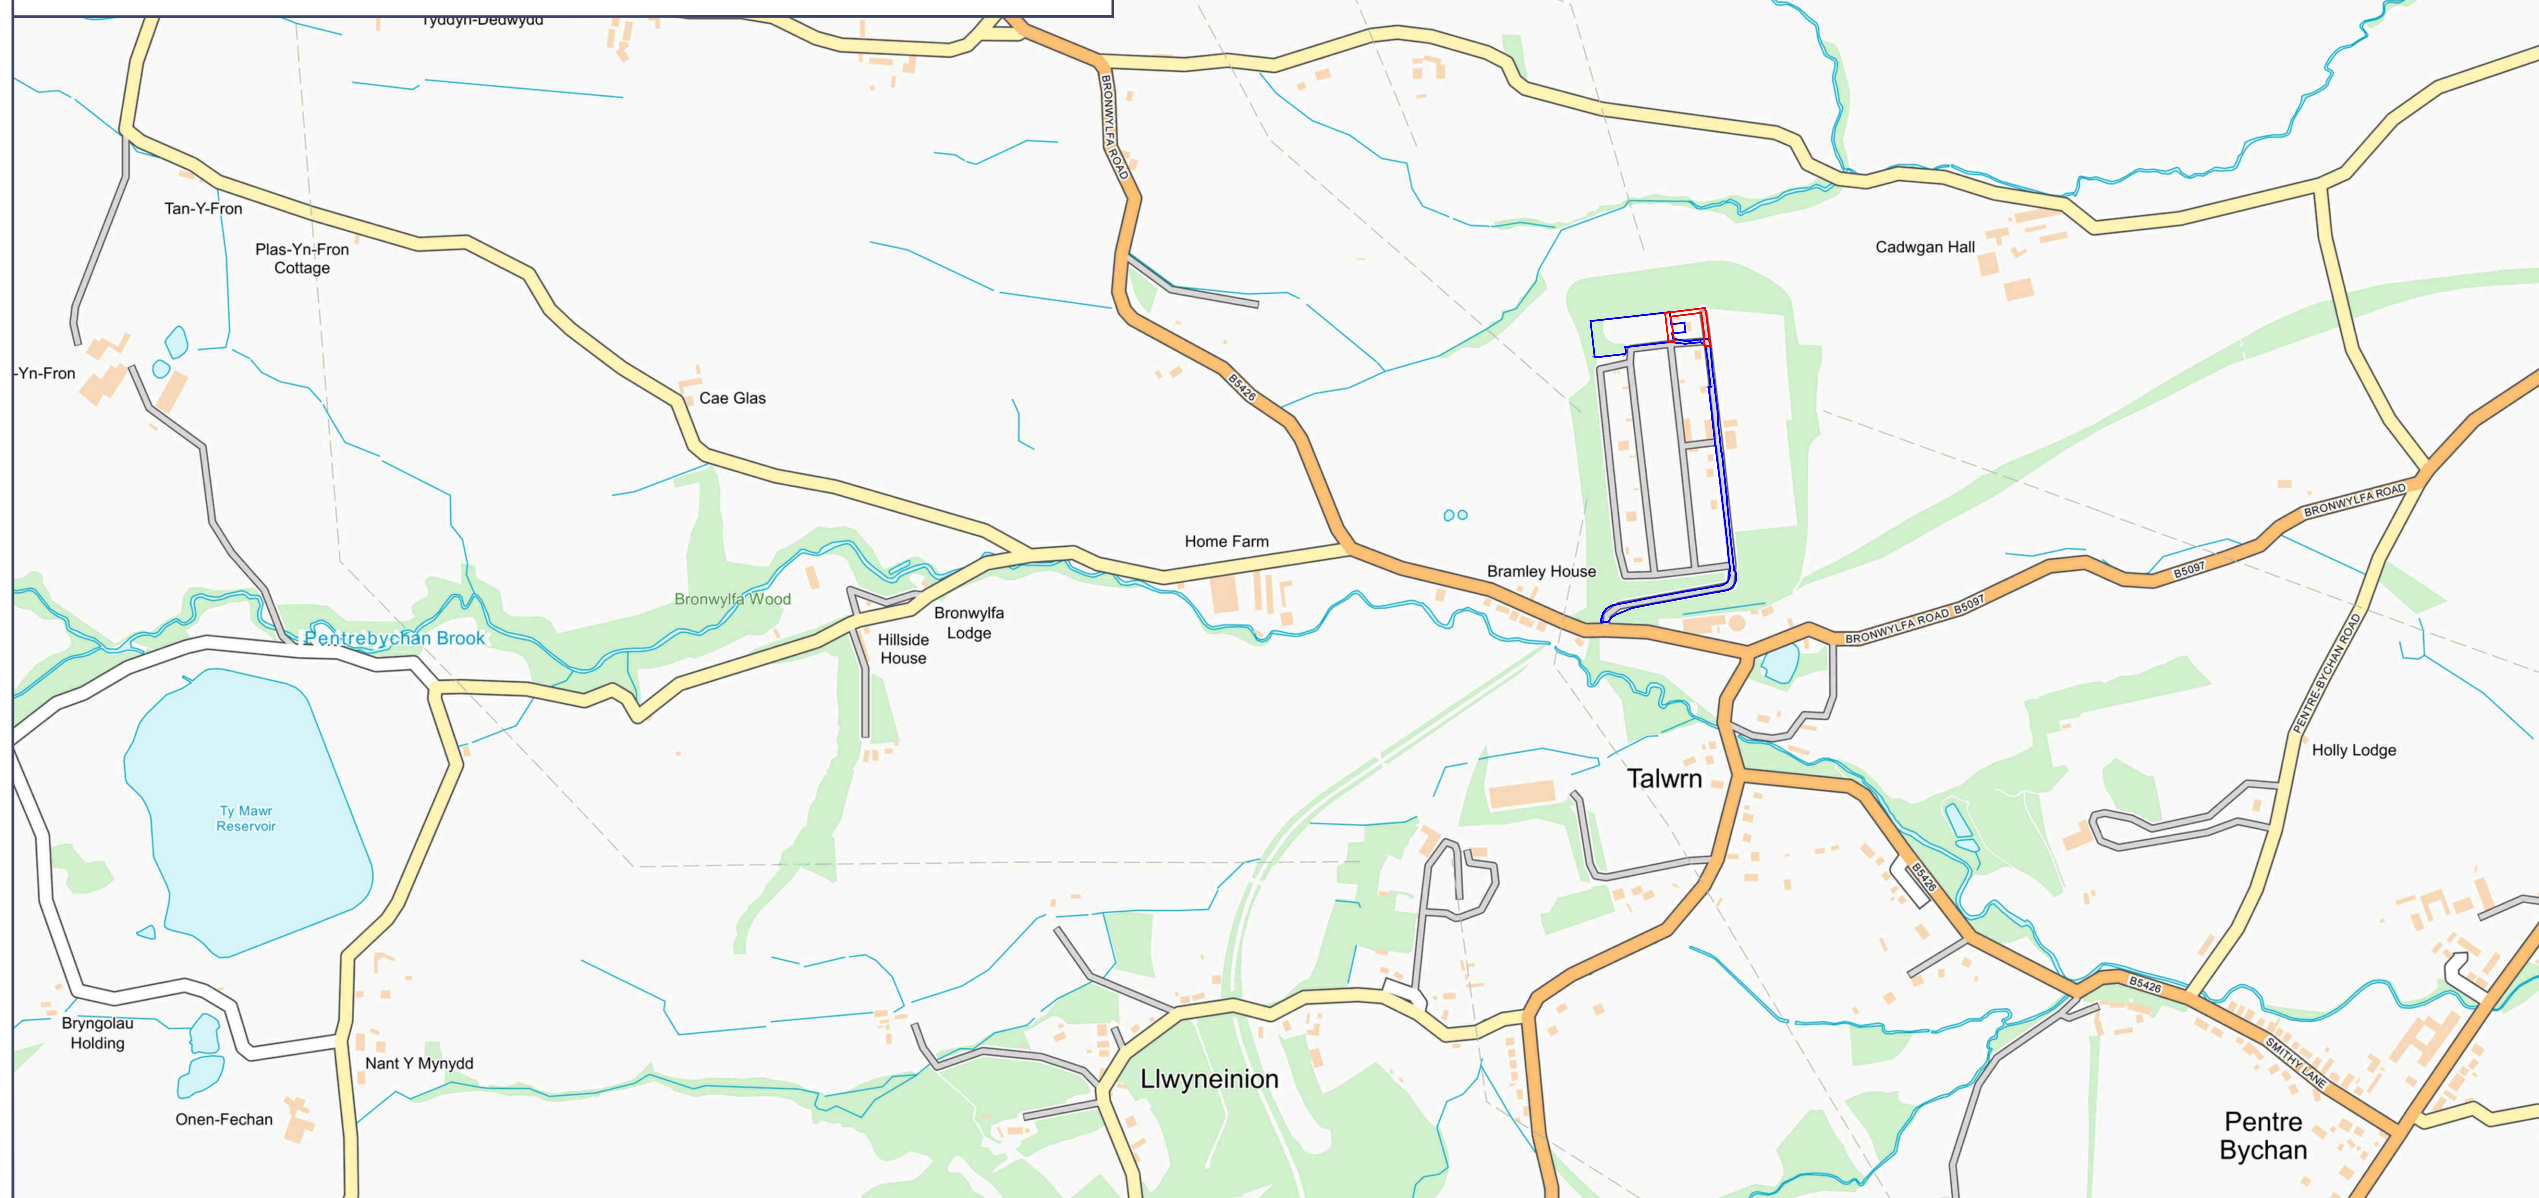

 Application Boundary
828.9m²

☐ Other Area under Applicant's Control

0344 8700 007
axis.co.uk

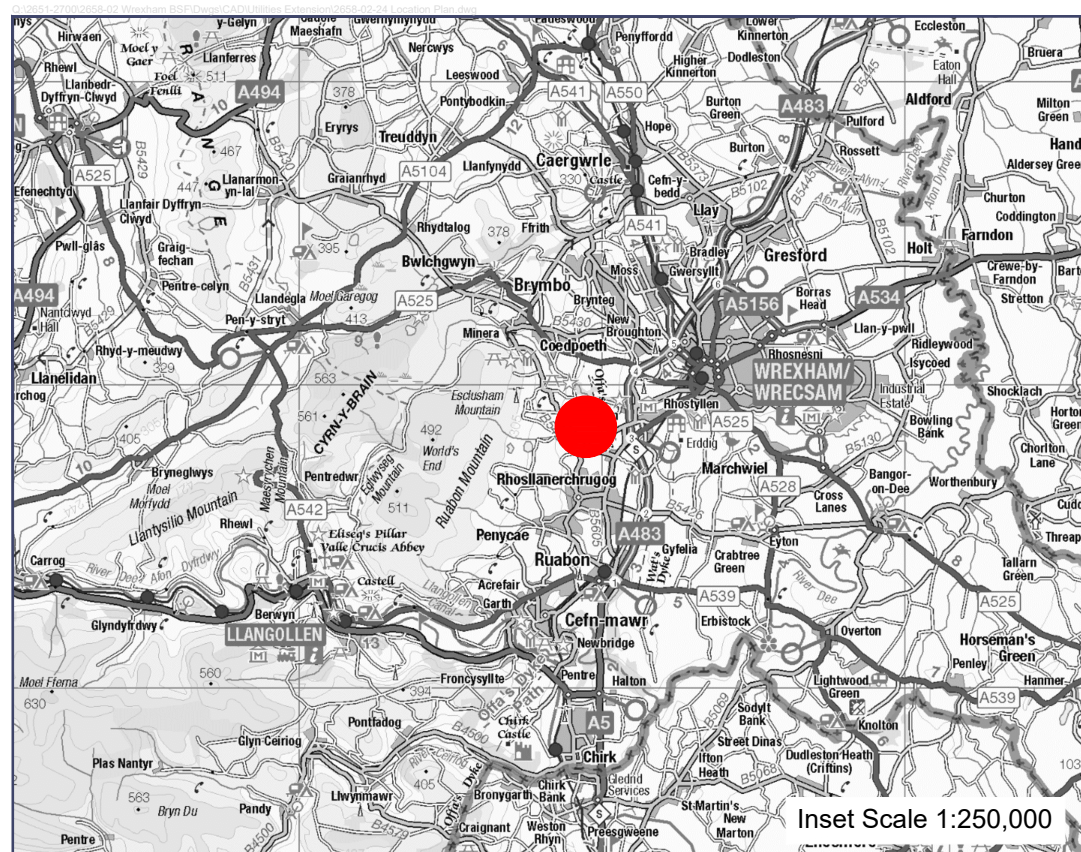

Client

Pelagic Energy

Project

Legacy BSF Utilities Extension

Drawing Title

Location Plan

Scale

1:10,000 @A3

Date _____

February 2024

Dwg no

2658-02-24

Status

22

Drawn Checked

SK JM

Rev

This drawing is the copyright of AXIS P.E.D Limited and may not be loaned, copied or reproduced in any way - or used for any offer, quote, tender or construction purposes without written consent of the company to do so. Follow any figured dimensions - do not scale for construction purposes. If in doubt ask.

Reproduced by permission of Ordnance Survey on behalf of
HMSO. © Crown copyright & database right 2023. All rights
reserved. Ordnance Survey Licence number AL 100036678



revision:	desc:
-----------	-------

date:

