


Client	Scheme	Title	Scale
Mr & Mrs J Duff	Bwlchgwyn Stables	Rear elevation looking south	1:100

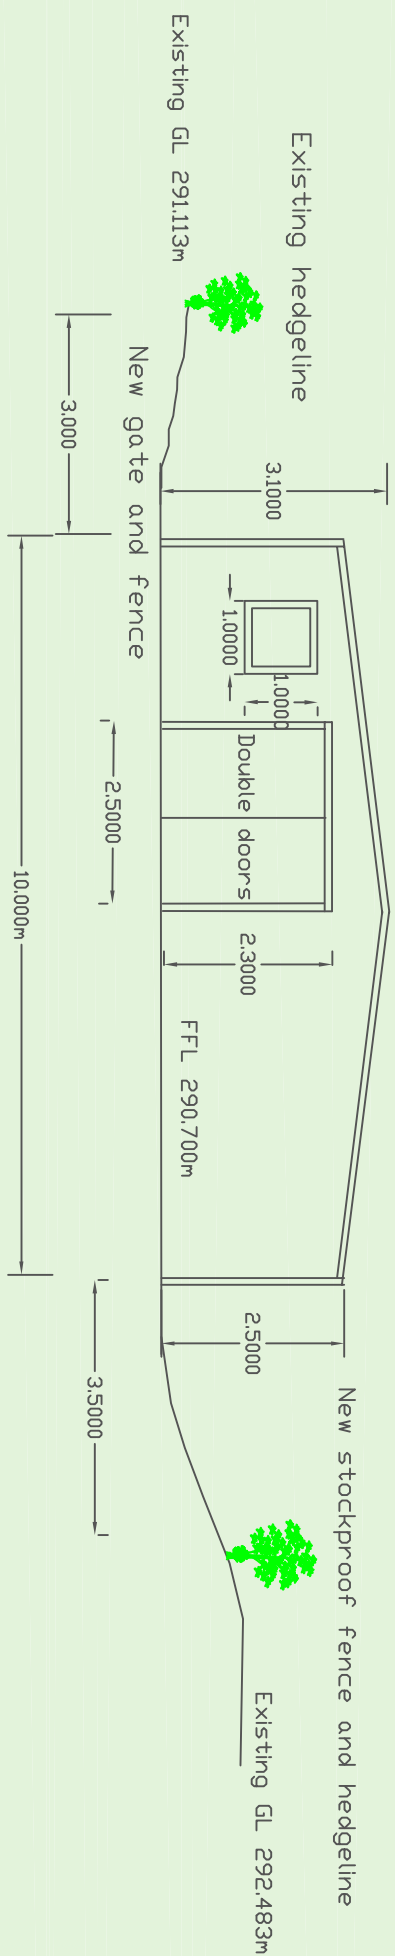

Building 10.000m wide, eave height 2.500m, max height 3.100m.

Rear Elevation looking south

Stable and Hay store 18m long x 10m wide x 3.1m high. FFL 290.700m

Excavation to be undertaken to achieve FFL. All material to be reused

to establish FFL across base of building – balanced cut and fill. No material to leave site

Both ends of building to have 2.500m wide x 2.300m high double door and 1.000m x 1.000 window

Window lights to be clear box profile sheeting – ventilated, non opening

Roof and walls of building to be metal box profile supplied or painted RAL 6007

Double doors to be metal box profile construction

New hedgeline and fence to be provided on west elevation to screen

building and protect wildflower seed – see ecologist report

Swallow cup Bird boxes on inside of stable as detailed in Ecological report