



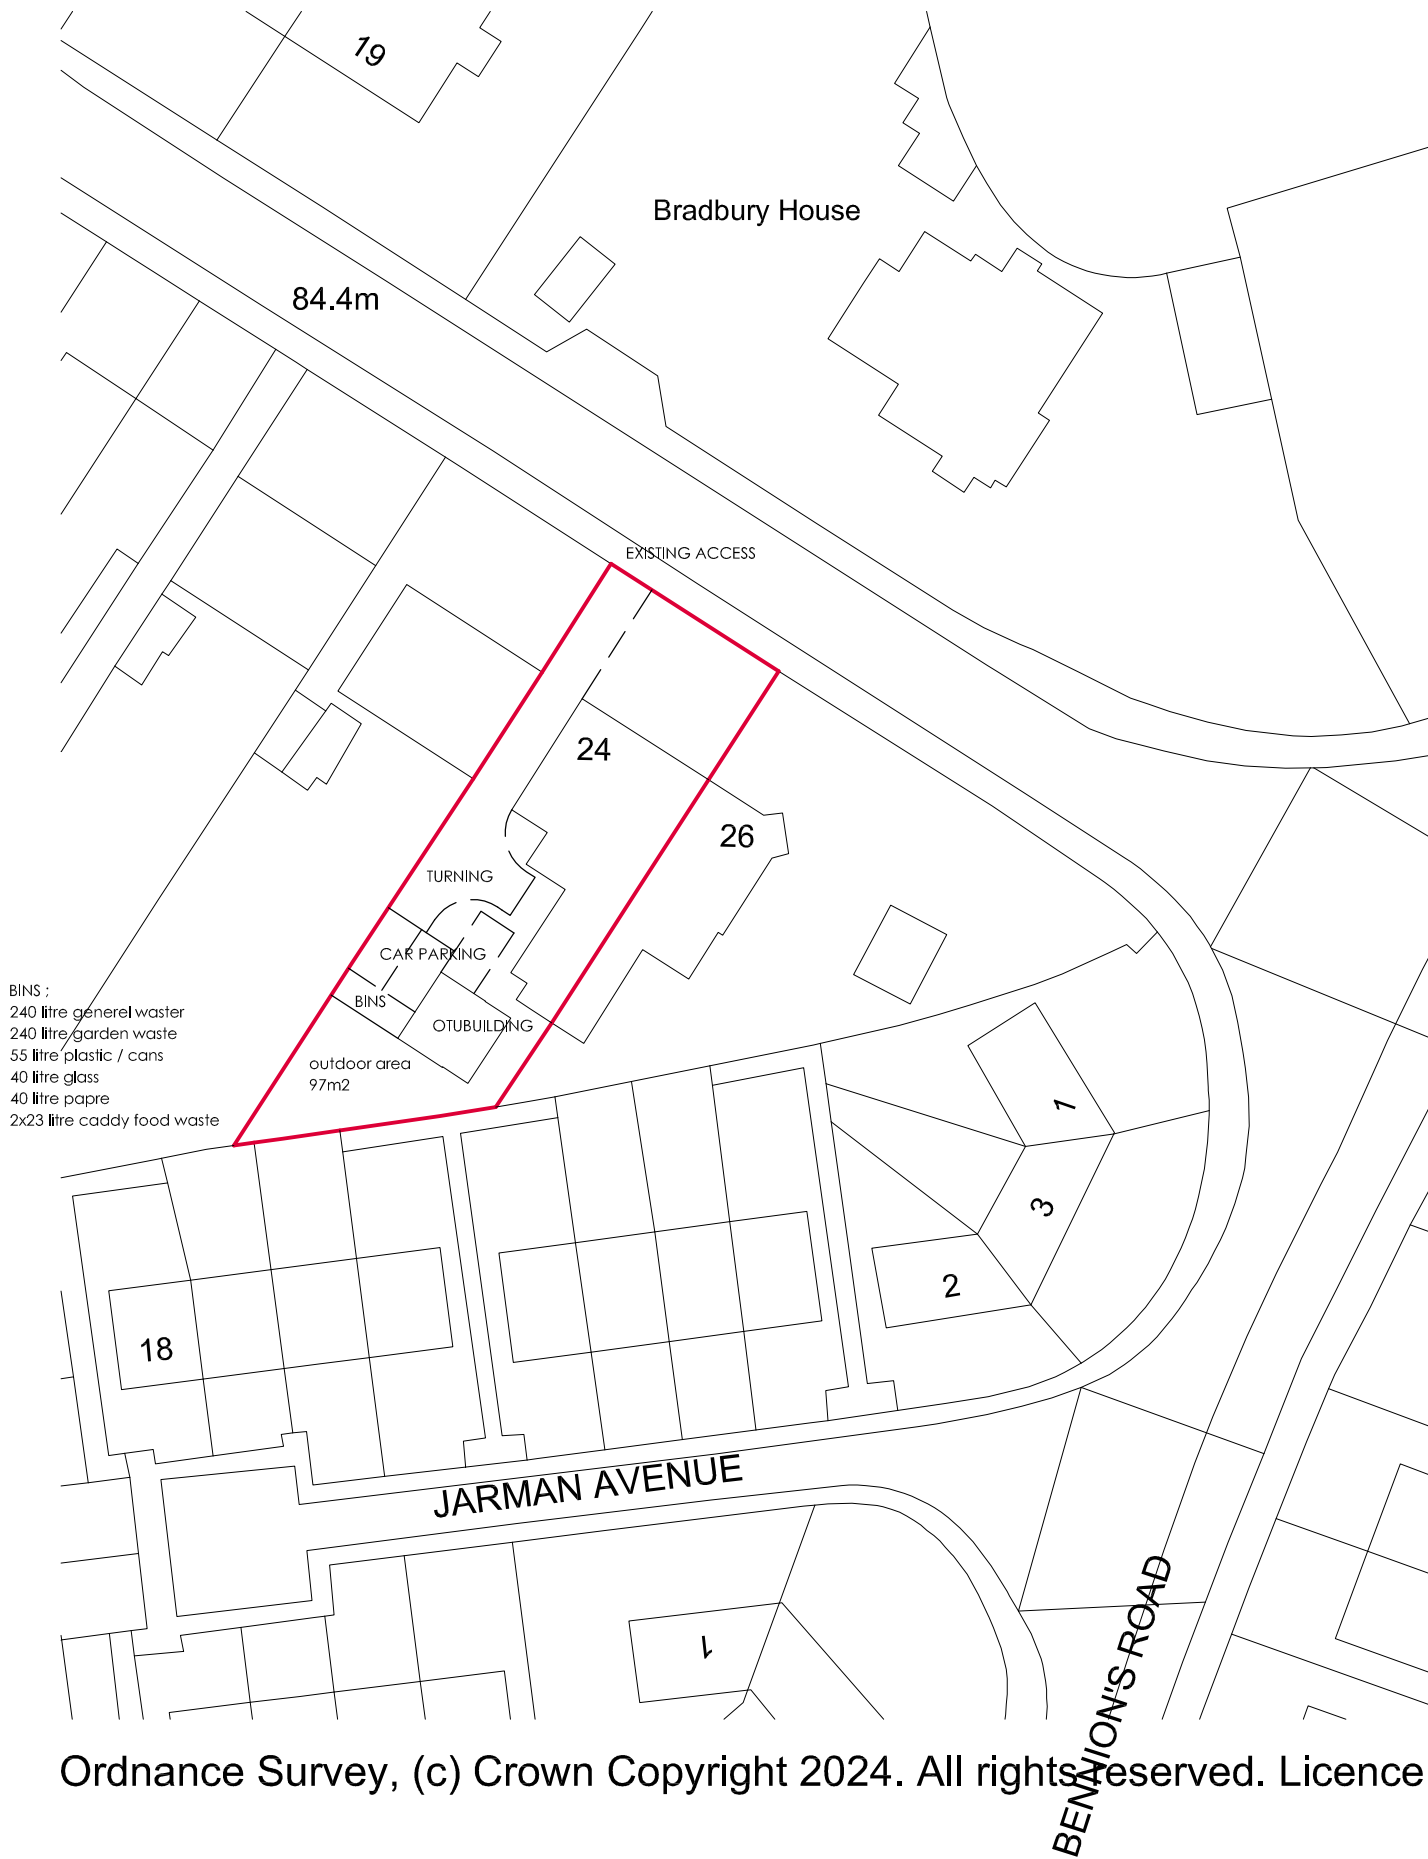

Ordnance Survey, (c) Crown Copyright 2024. All rights reserved. Licence number 100022432

NORTH

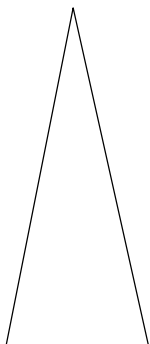

EDGE
ARCHITECTS

RIBA
Chartered Practice

EDGE Architects NW Ltd.
10 Everard Road, Rhos on Sea
Conwy, LL28 4EY
01745 585517
info@edge-architects.com

CLIENT:

MR ANDREW SAIDU

ADDRESS:

21 SAILSBURY ROAD
WREXHAM

PROJECT:

PROPOSED CONVERSION TO HMO
Block plan

DRAWING No:

24.CON-088-B1
rev A

DATE: FEB 2024

SCALE: 1:500 @A3