

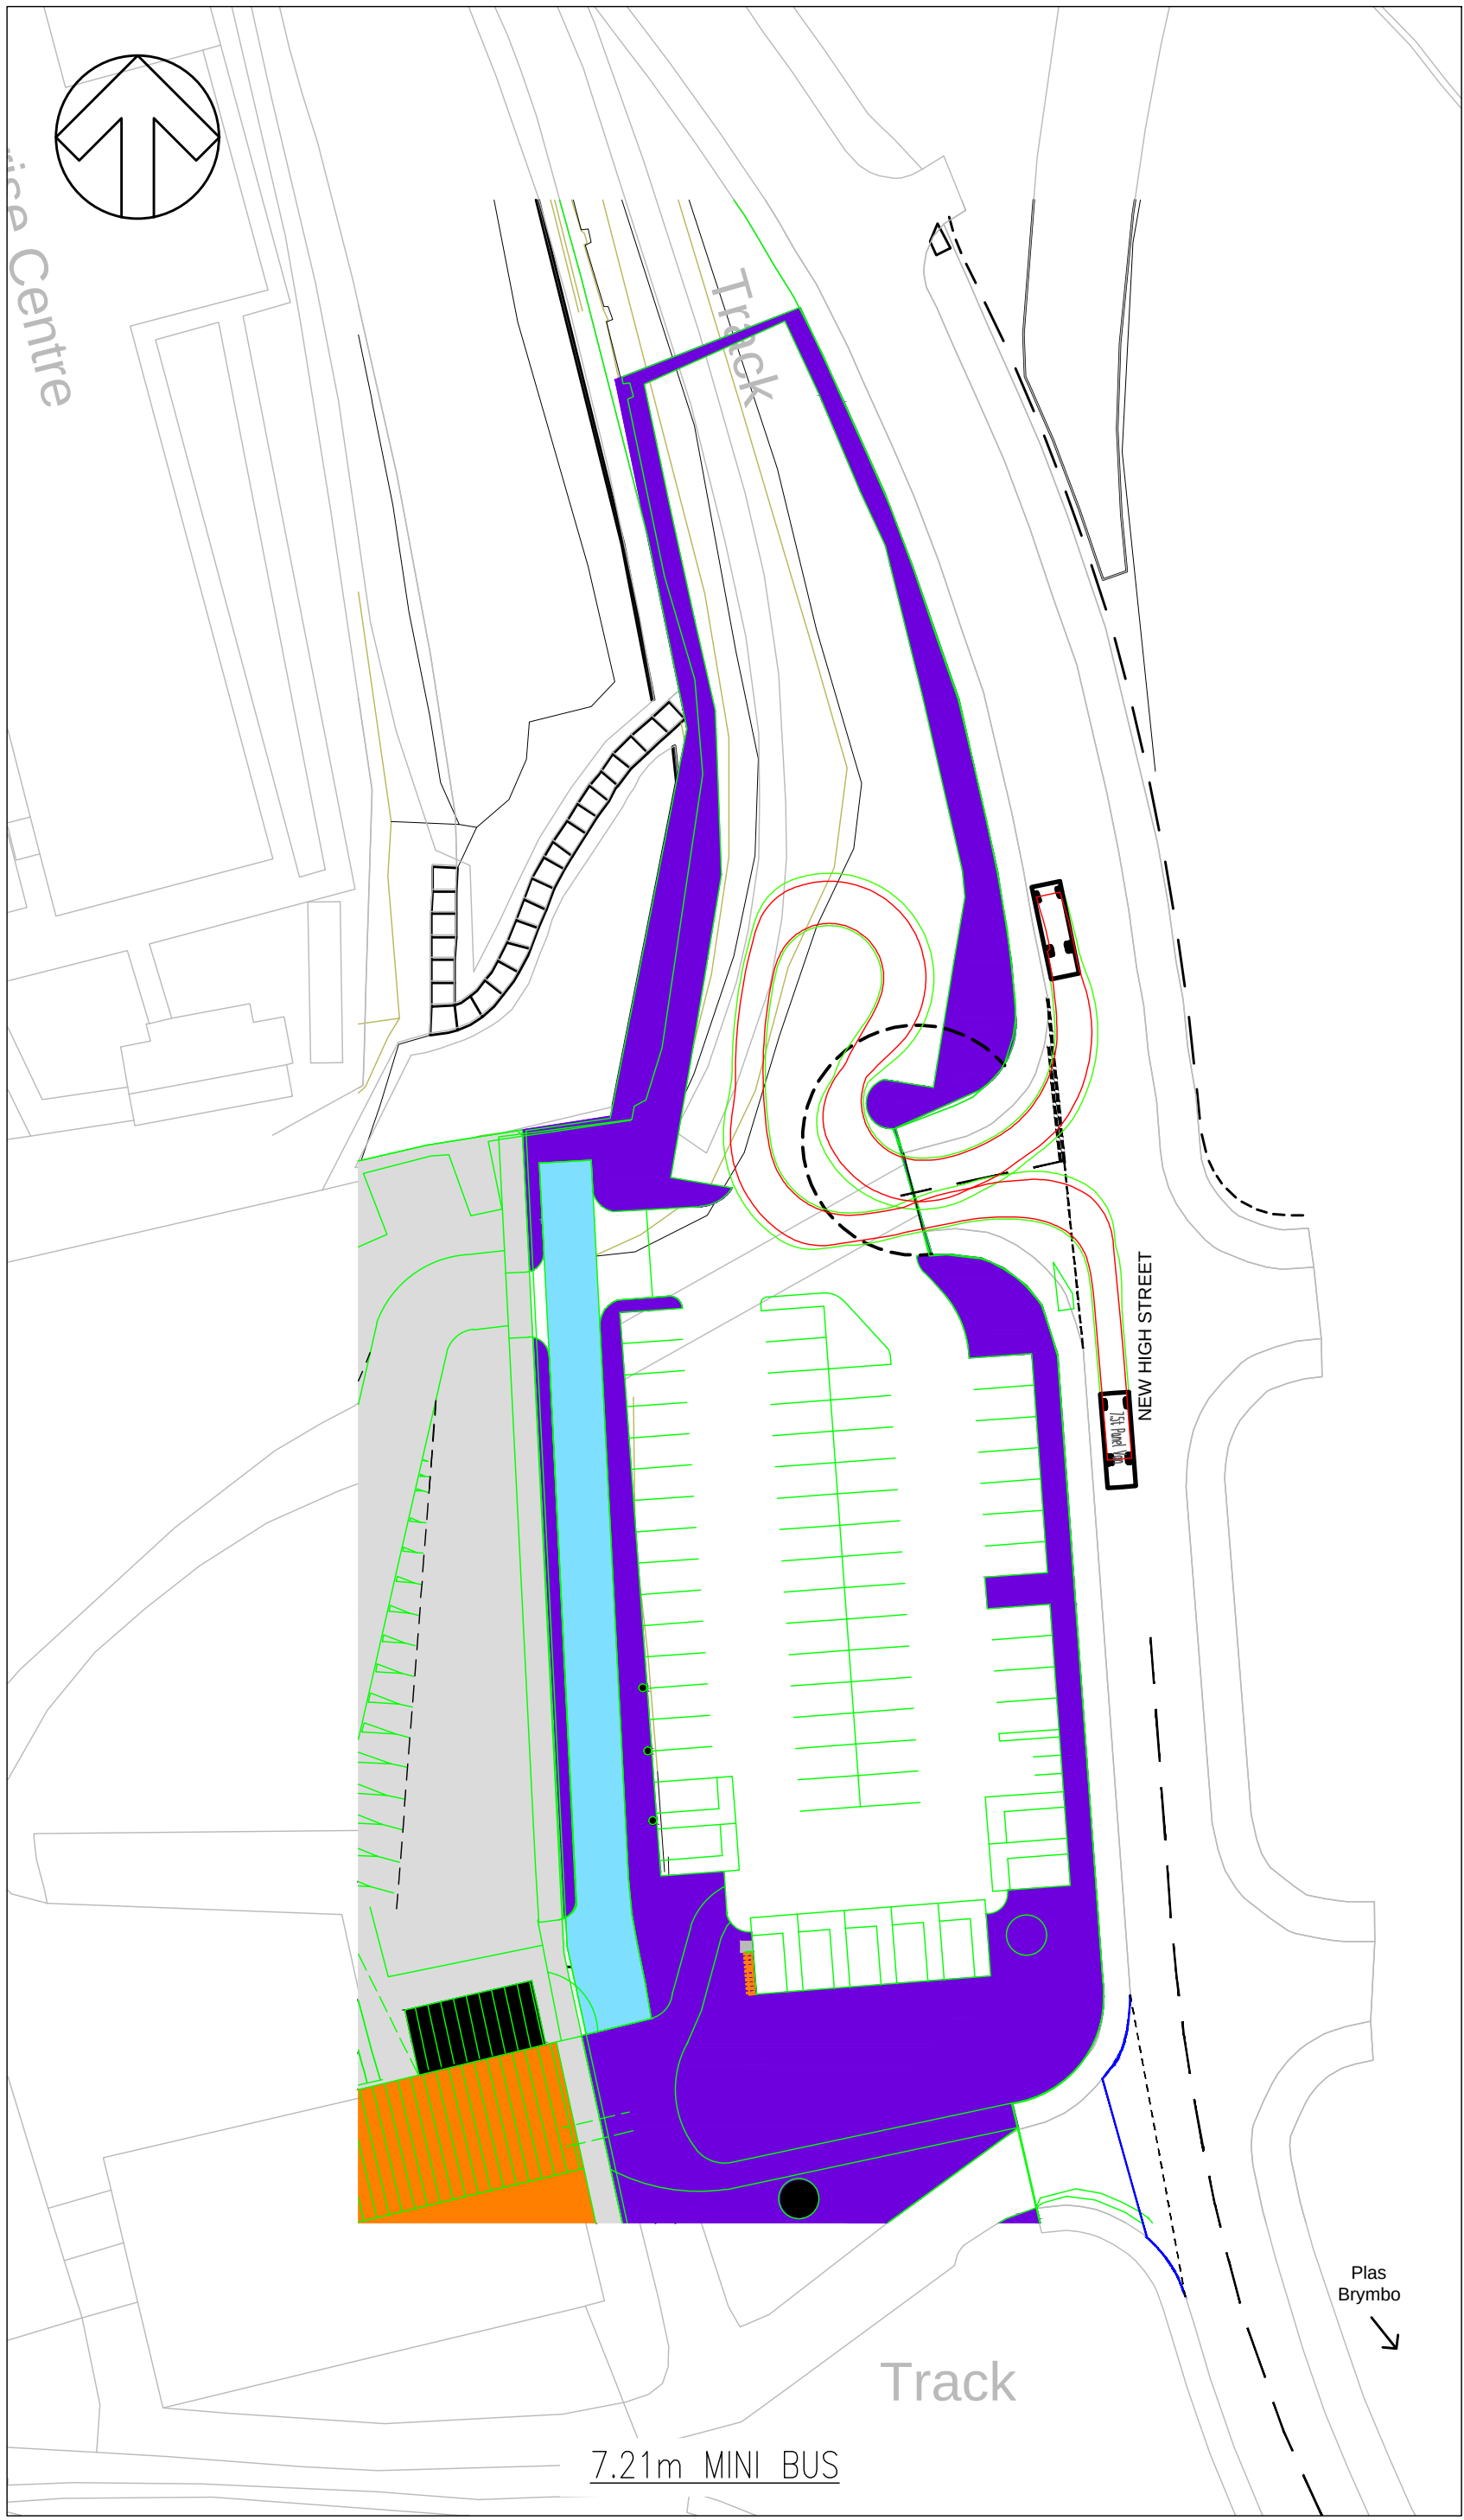



File name I:\UK WSP\GROUP COM\CENTRAL DATA\PROJECTS\70063070\0063070 - BRYMBO TRANSPORT PLANNING\03 DRAWINGS\70063070-SK01-220524_REV B.DWG, printed on 23 May 2024 13:11:11, by Ramm, Declan

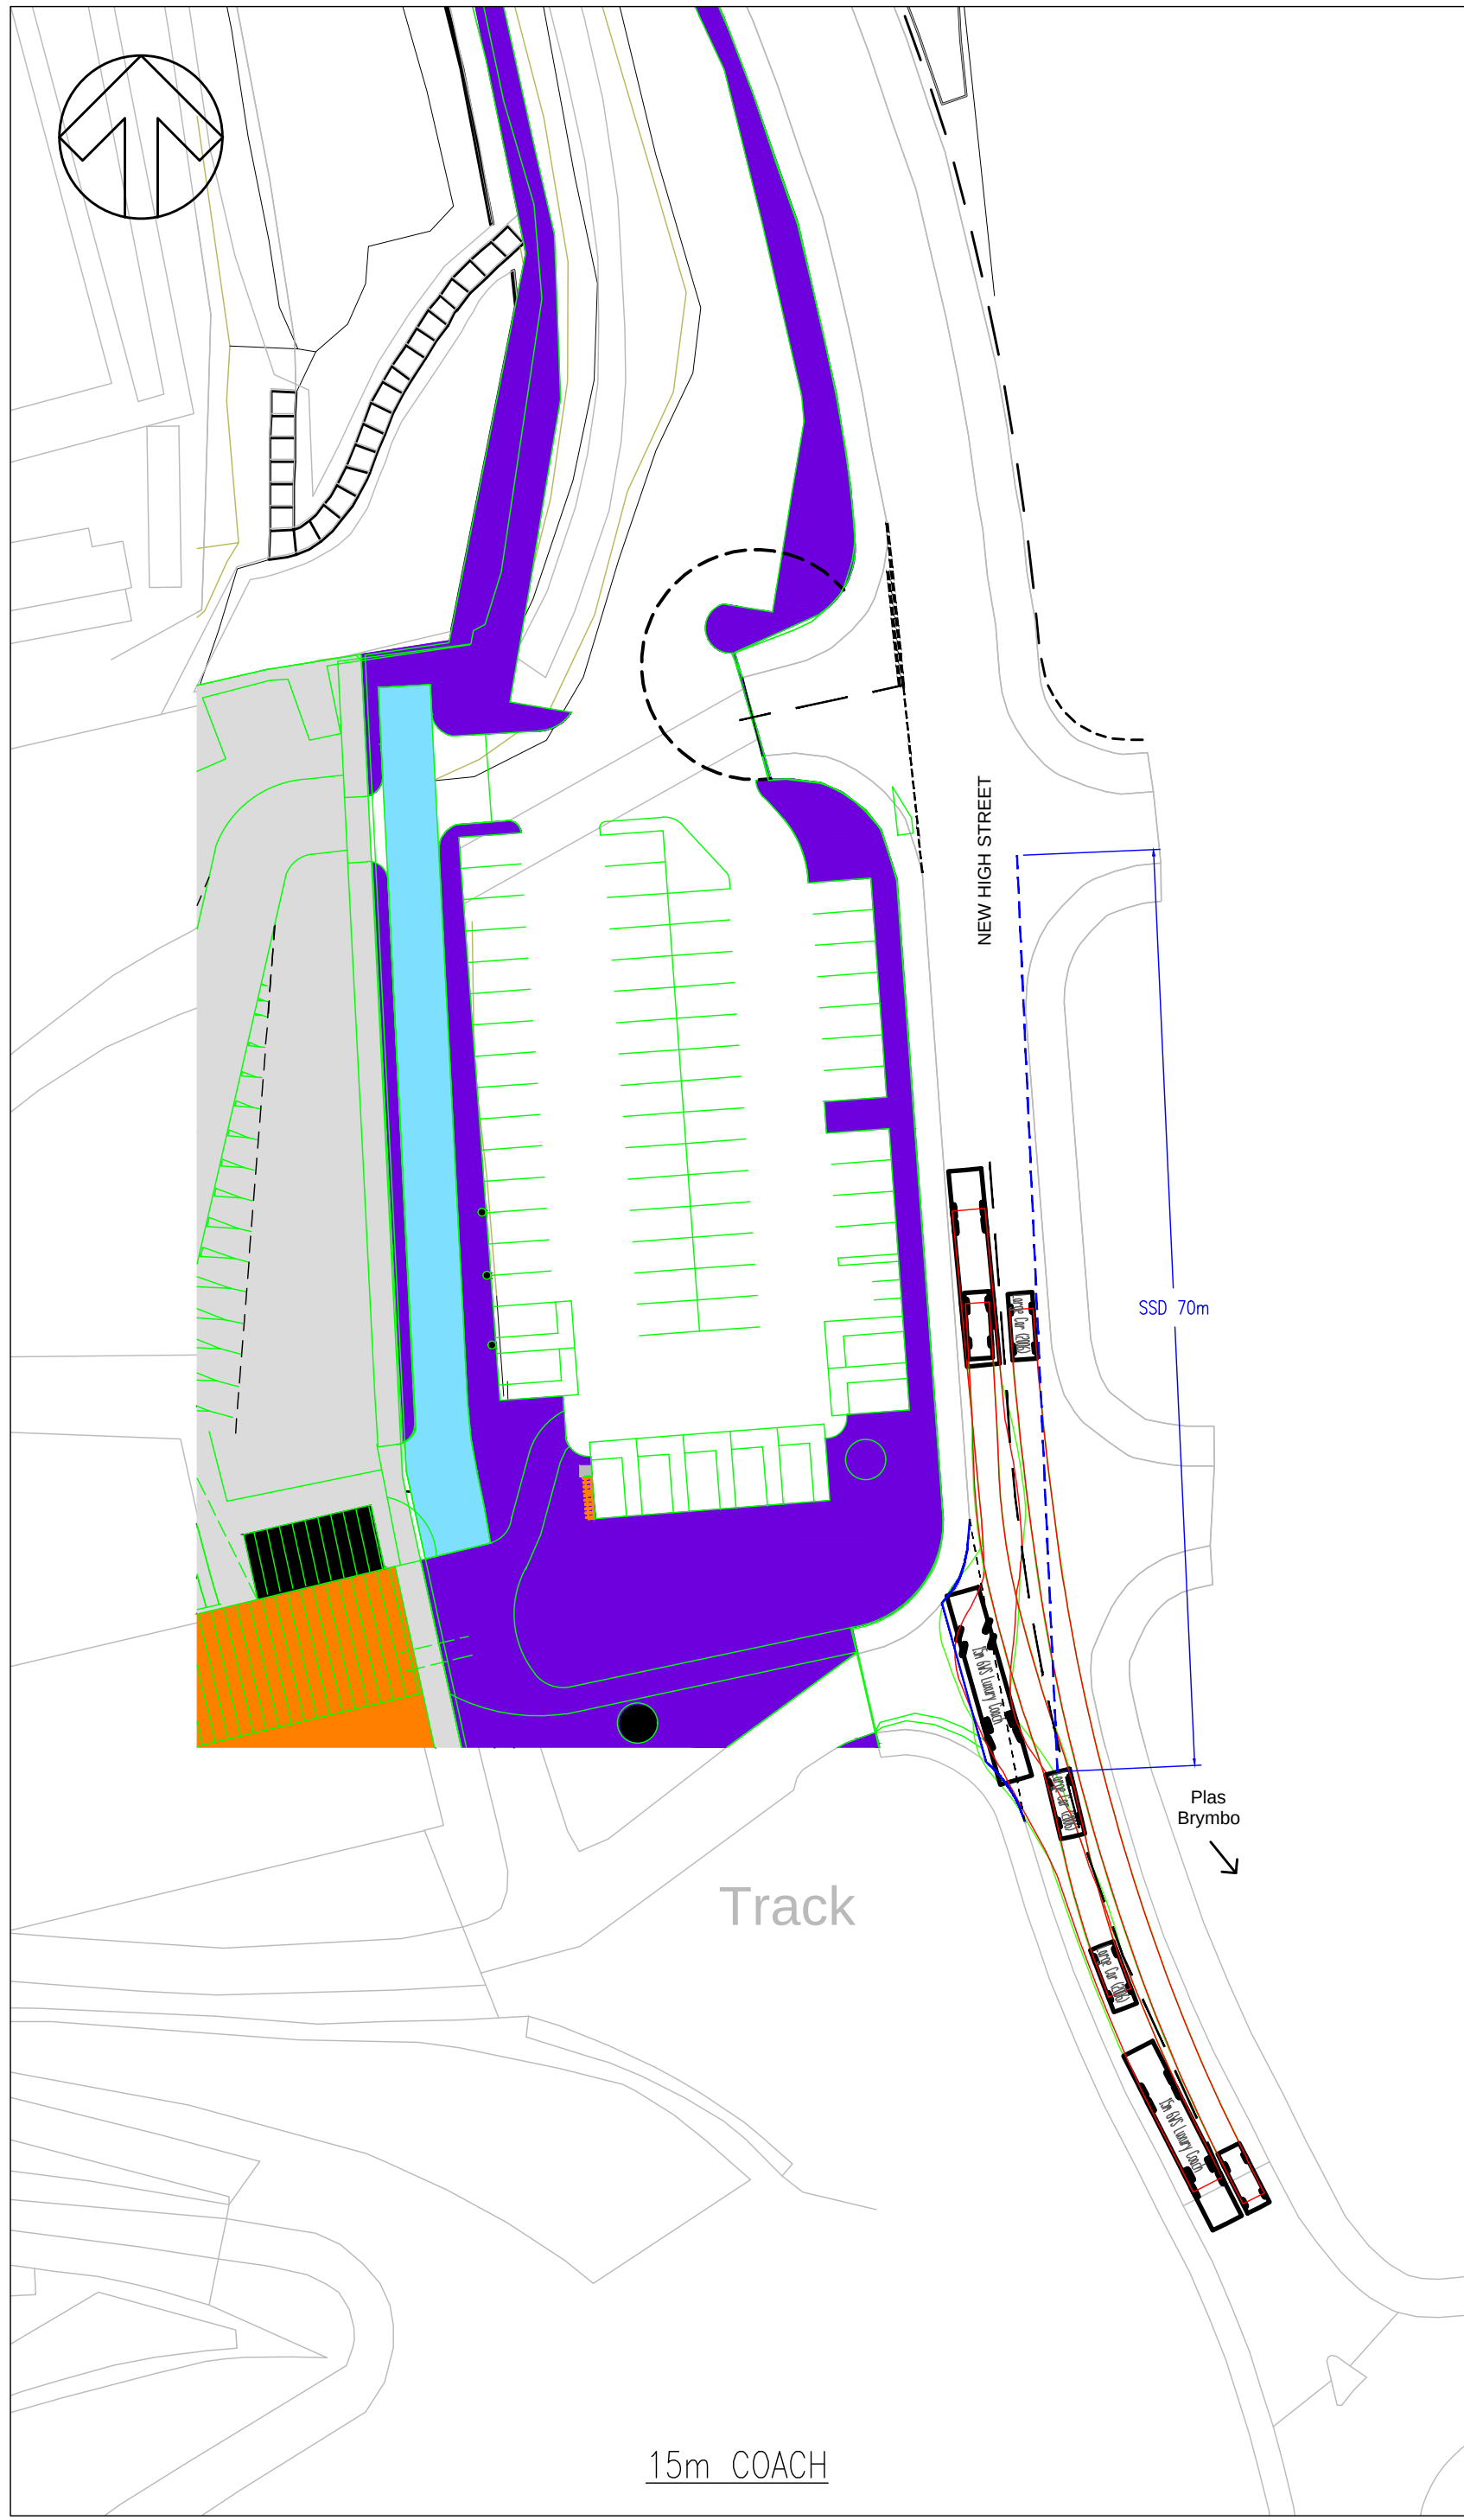

DO NOT SCALE

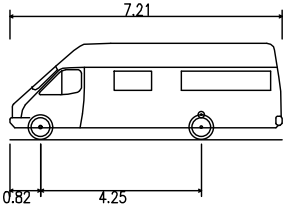

7.5t Panel Van @ 5mph FWD and 2.5mph REV
Overall Length 7.210m
Overall Width 2.192m
Overall Body Height 2.544m
Min Body Ground Clearance 0.316m
Track Width 1.865m
Lock to lock time 4.00s
Kerb to Kerb Turning Radius 7.400m

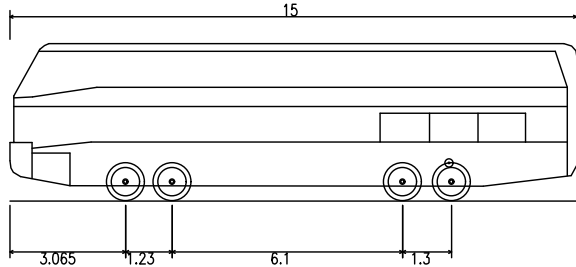

15m 6WS Luxury Coach @ 5mph FWD and 2.5mph REV
Overall Length 15.000m
Overall Width 2.500m
Overall Body Height 4.157m
Min Body Ground Clearance 0.397m
Track Width 2.500m
Lock to lock time 5.00s
Wall to Wall Turning Radius 12.490m

P02	23/05/2024	DR	REVISED COACH TRACKING	AF	AF
P01	22/05/2024	DR	FIRST ISSUE	AF	AF
REV	DATE	BY	DESCRIPTION	CHK	APP

DRAWING STATUS: S0 - WORK IN PROGRESS



8 First Street, Manchester, M15 4GU, UK
T+ 44 (0) 161 200 5000
wsp.com

CLIENT:

ARCHITECT:

PROJECT: BRYMBO HERITAGE SITE

TITLE: SWEPT PATH ANALYSIS

SCALE @ A2: 1:500	CHECKED: AF	APPROVED: AF
PROJECT No: 70063070	DESIGNED: DR	DRAWN: DR
DRAWING No: 70063070-SK01-220524	DATE: May 24	REV: P02

© WSP UK Ltd