



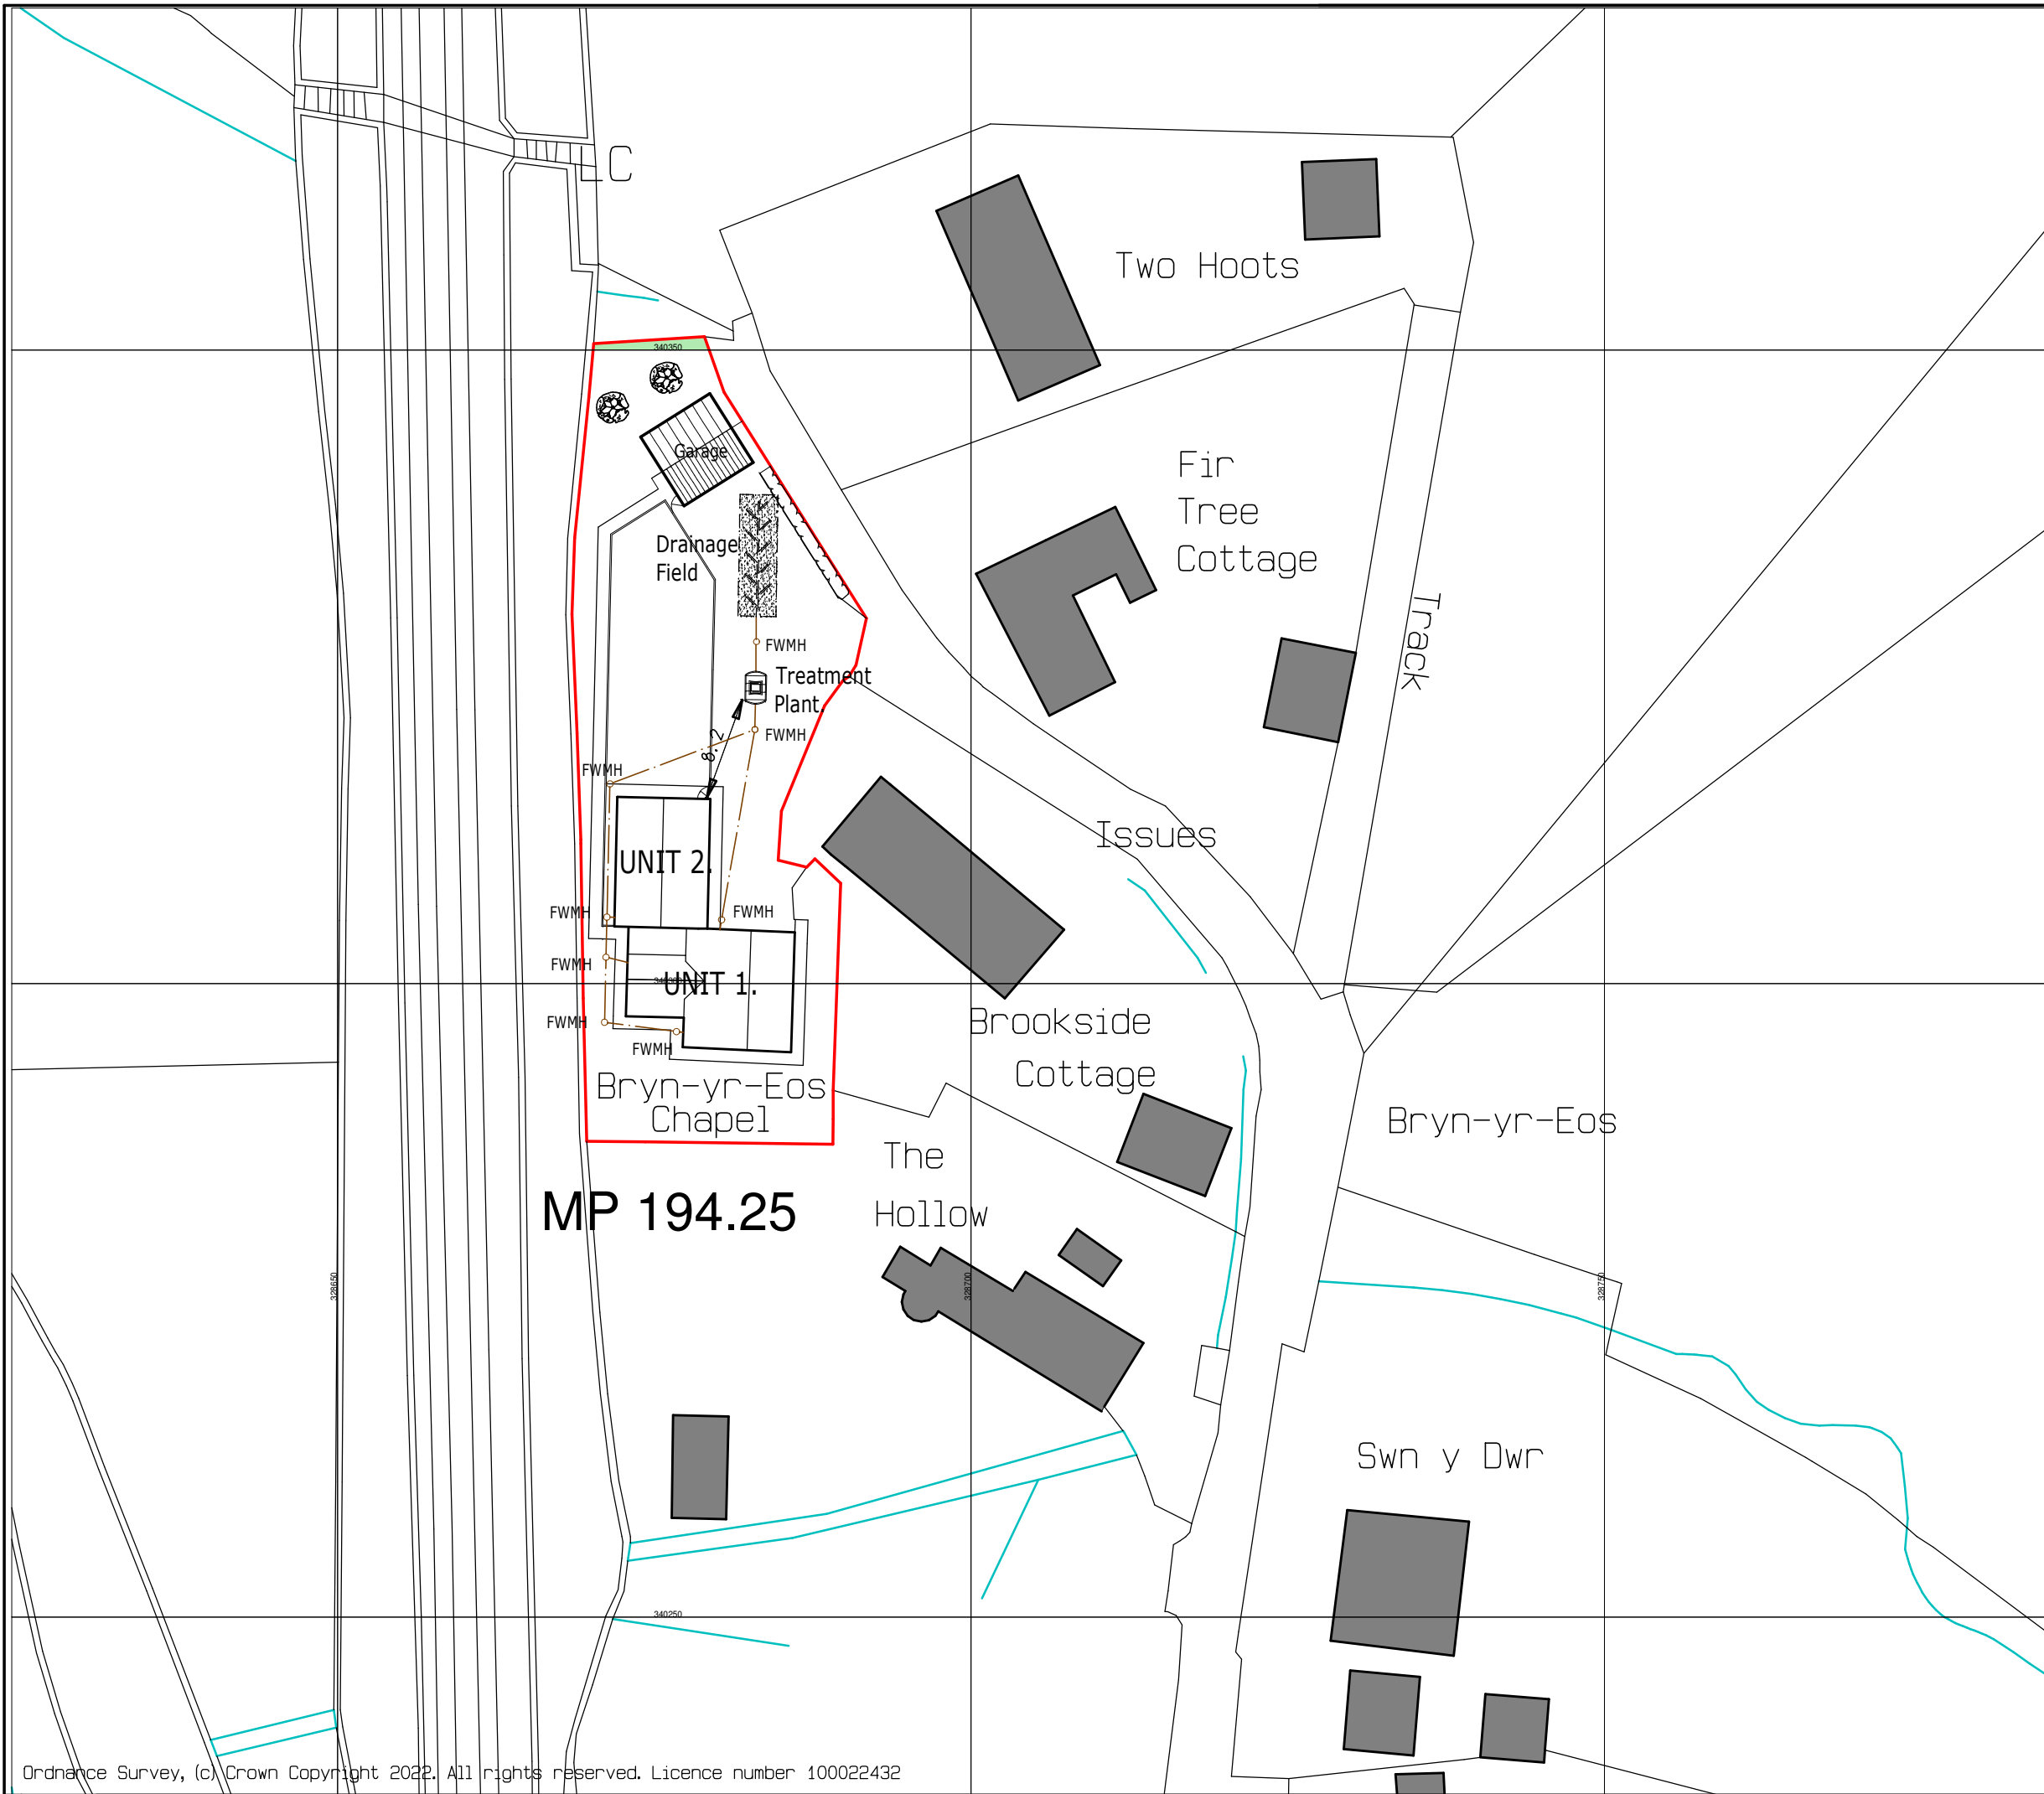

MP 194.25

Project. PROPOSED CONVERSION of COMMERCIAL BUILDING to TWO DWELLINGS at BRYN-YR-EOS CHAPEL, WHITEHURST, CHIRK, LL14 5AS.	
Client. Ms. L. WRIGLEY.	
Title. PROPOSED SITE LAYOUT PLAN - DRAINAGE.	
Drawing No. 10588.07.dsj	
Date. June 2024.	Scale. 1:500@A3.
D.S. Jones & Co. Architectural & Planning Consultants. The Studio, 26, Prospect Drive, Coedpoeth, Wrexham, LL11 3PE. Tel : 01978 750195 / 07880 874522. E : dsjonesandco@live.co.uk	

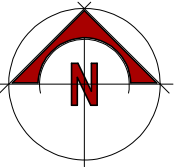