


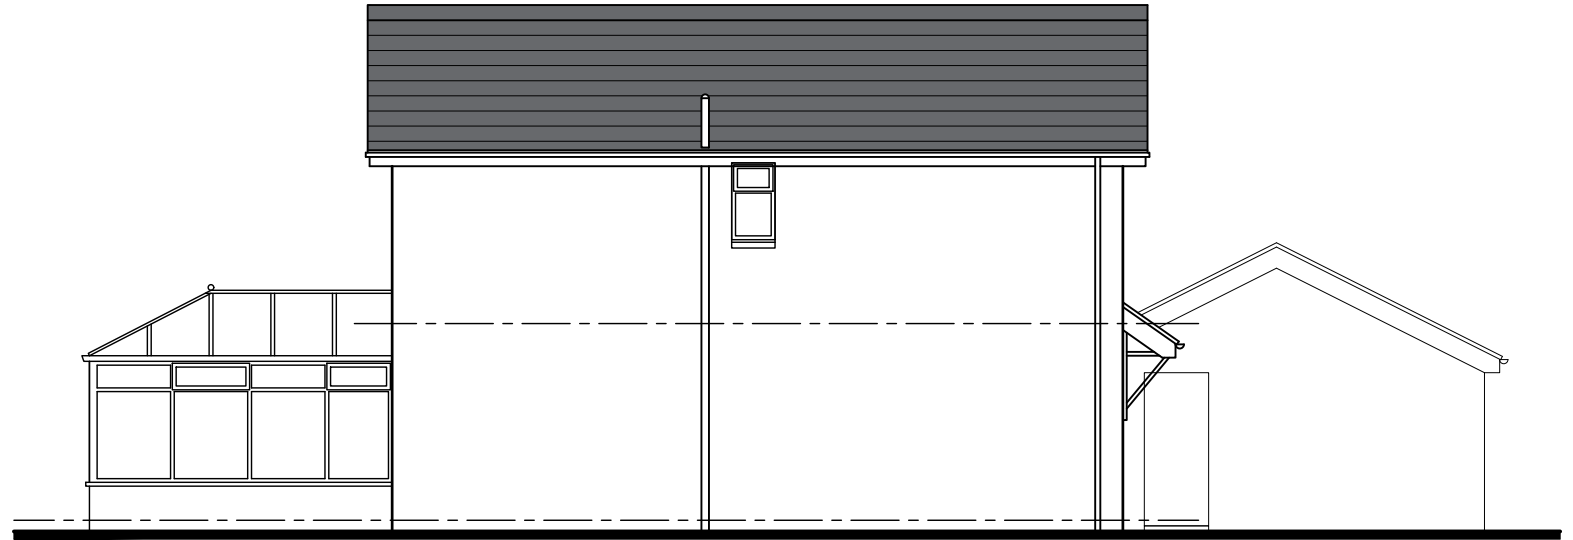

ELEVATION 1



ELEVATION 2



ELEVATION 3



ELEVATION 4

MATERIALS

EXTERNAL WALLS	-	FACING BRICKWORK
ROOF	-	GREY TILES
WINDOWS	-	WHITE UPVC
DOORS	-	WHITE UPVC
FASCIAS	-	WHITE UPVC
RAINWATER GOODS	-	BLACK UPVC

MR M. BYRNE

4 STEEL CLOSE, BRYMBO
WREXHAM

SURVEY DRAWING
EXISTING ELEVATIONS

Date: 10.02.24 Scale: 1:100

Drg No: S02 Revision: