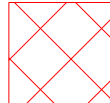
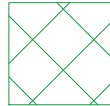


Signify BOM

Ref	Luminaire Family	Product Description	12NC	Halifax Wrexham
J	CoreLine Panel	RC132V G4 LED36S/840 PSU W60L60 OC	911401878580	21
M	CoreLine Batten	BN126C LED41S/840 PSU TW1 L1200	911401897380	14
O	CoreLine Waterproof	WT120C G2 LED40S/840 PSU L1200	911401823780	5
PIR	OccuSwitch	LRM1070/00 SENSR MOV DET ST	913700327803	17
				57

Lighting Design Notes:

 Not included in design as no access during survey

 Existing Lighting to remain as already LED

Fagerhult BOM

REF		Description	Code	Quant
 A	A	37 Series recessed down light 2275Lm 3000K 21W IP54 White	37.002	0
 C	C	Pino recessed down light 2800Lm 4000K 24W White	PINO2005CE.0	0
 C1	C1	PINO Recessed down light 2600lm 3000K 24W White	PINO2004CE.0	0
 F	F	Bolt recessed spot light 3700Lm 3000K 29W White	BOLT2002CE.0	0
 F1-250	F1-250	Touch Mini recessed spot light 1300Lm 3000K 11W White	THMN2002CE.0	22
 F1-450	F1-450	Touch Mini recessed spot light 2240Lm 3000K 18W White	THMN2002CE.0	1
 G-350	G-350	PINO Recessed down light 1750lm 4000K 14W White	PINO2002CE.0	0
 G-450	G-450	PINO Recessed down light 2200lm 4000K 18.5W White	PINO2002CE.0	0
 GD	GD	PINO Recessed down light 2000lm 4000K 16W White Tridonic BasicDIM driver	PINO2003CE.0	0
 G1-350	G1-350	PINO Recessed down light 1618lm 3000K 14W White	PINO2006CE.0	58
 G1-450	G1-450	PINO Recessed down light 2023lm 3000K 18.5W White	PINO2006CE.0	0
 G1D	G1D	PINO Recessed down light 1900lm 3000K 16W White Tridonic BasicDIM driver	PINO2007CE.0	5
 K	K	aiStage surface mounted bulkhead 2200Lm 4000K 19.6W White	aiST6003CE.0	18
 KE	KE	aiStage surface mounted bulkhead 2200Lm 4000K 19.6W C/W 3 hour self test EM White	aiST6003CE.0/EM	19
 K1	K1	aiStage surface mounted bulkhead 1330Lm 4000K 11.9W C/W microwave sensor White	aiST6003CE.0/MW	1
 N	N	Streamer track mounted adjustable spot light 2400Lm 3000K 20W White	Streamer	0
 GSP	GSP	Enocean double rocker dimming switch white	E8221-A280	2
 E2	E2	Recessed mini emergency down light 2W self test with 3 hour battery and inverter White	E2	16
 E3	E3	Surface mounted emergency bulkhead C/W 3 hour self test battery and inverter White	E3	10
 E4	E4	Surface mounted emergency exit sign with legend kit. White	E4	14
 IS1	IS1	Pendant, 5421lm, 3000K, 43.1W, Suspended at 3m, White	QL74	8
 CT6S	CT6S	Twin LED Surface mounted 3 hour battery pack 2 x 3W LED heads White	CT6S/6/LP/NM3/DA	2
 P014	P014	View wall mounted uplighter 3240lm 44.2W 3000K. White/black	P014	8

Fagerhult Notes:

Basement:
CEILING HEIGHT ESTIMATED AT 2.5m

Ground Floor:
REPLACE 8 x EX UPLIGHTERS FROM BANKING HALL (LOCATED ABOVE CASHIER DESKS)

REMOVE 4 x EX MR-16 SPOTS FROM BANKING HALL

Notes

		Drawn
		Checked
		Approved
		Drawn
		Checked
		Approved
		Drawn
		Checked
		Approved
04	Wall uplighters added in	Drawn
Rev	Description	Checked
		Approved
		Init Date



LLOYDS BANKING GROUP

ALL DIMENSIONS TO BE VERIFIED PRIOR TO COMMENCING WORK. DRAWING TO BE READ IN CONJUNCTION WITH PROJECT SPECIFICATIONS.

THIS DRAWING IS THE PROPERTY OF LLOYDS BANKING GROUP AND COPYRIGHT IS RESERVED BY THEM. THE DRAWING IS ISSUED ON CONDITION THAT IT IS NOT COPIED OR DISCLOSED BY OR TO ANY UNAUTHORISED PERSONS WITHOUT PRIOR CONSENT IN WRITING TO LLOYDS BANKING GROUP - GROUP PROPERTY. ALL MODIFIED DRAWINGS SHOULD BE RETURNED TO LLOYDS BANKING GROUP.

GROUP PROPERTY

BRISTOL - PO Box 112, Canons House, Canons Way, BRISTOL, BS99 7LB
EDINBURGH - Signhill South, 12 Bankhead Crossway South, EDINBURGH, EH11 4EN
HALIFAX - Trinity Road, HALIFAX, West Yorkshire, HX1 2RG


PROJECT ADDRESS Halifax Wrexham	SCALE A1 - 1:100
DRAWING DESCRIPTION Lighting Proposal	DATE 16/02/22
DRAWING NUMBER Halifax Wrexham REV 4	DRAWN BY Fagerhult - JS
	REVISION 4

Notes


IMPORTANT:

BANKING HALL IS AT 426 LUX WITH
CURRENT ISOLA LAYOUT


BASEMENT FLOOR

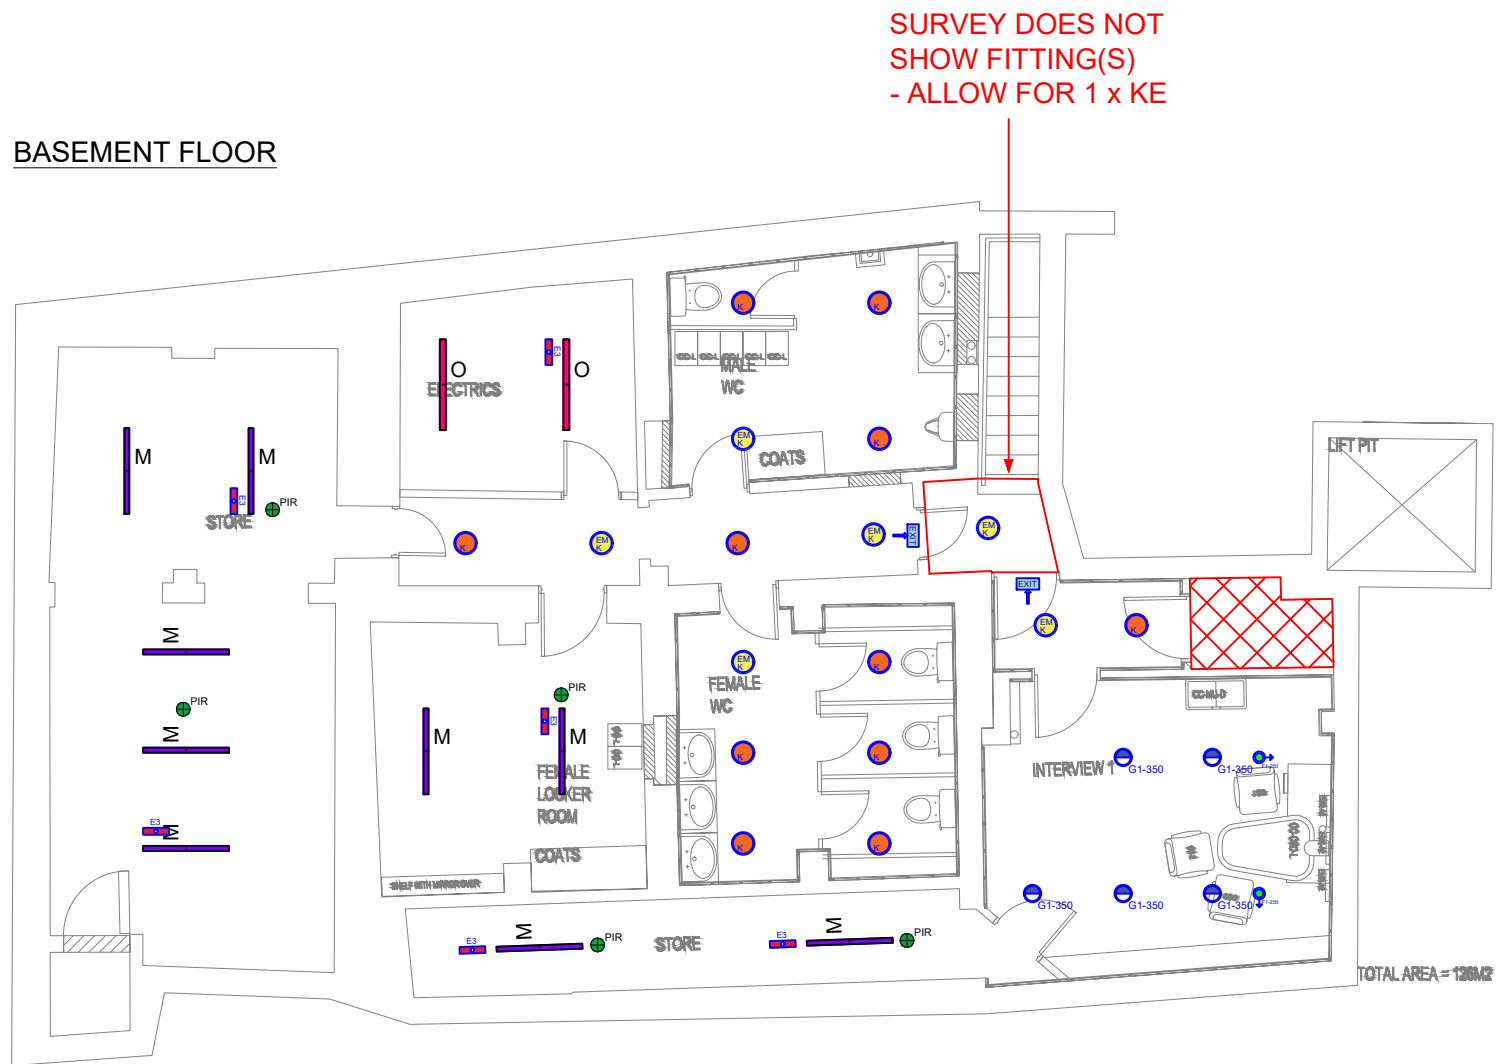

GROUND FLOOR

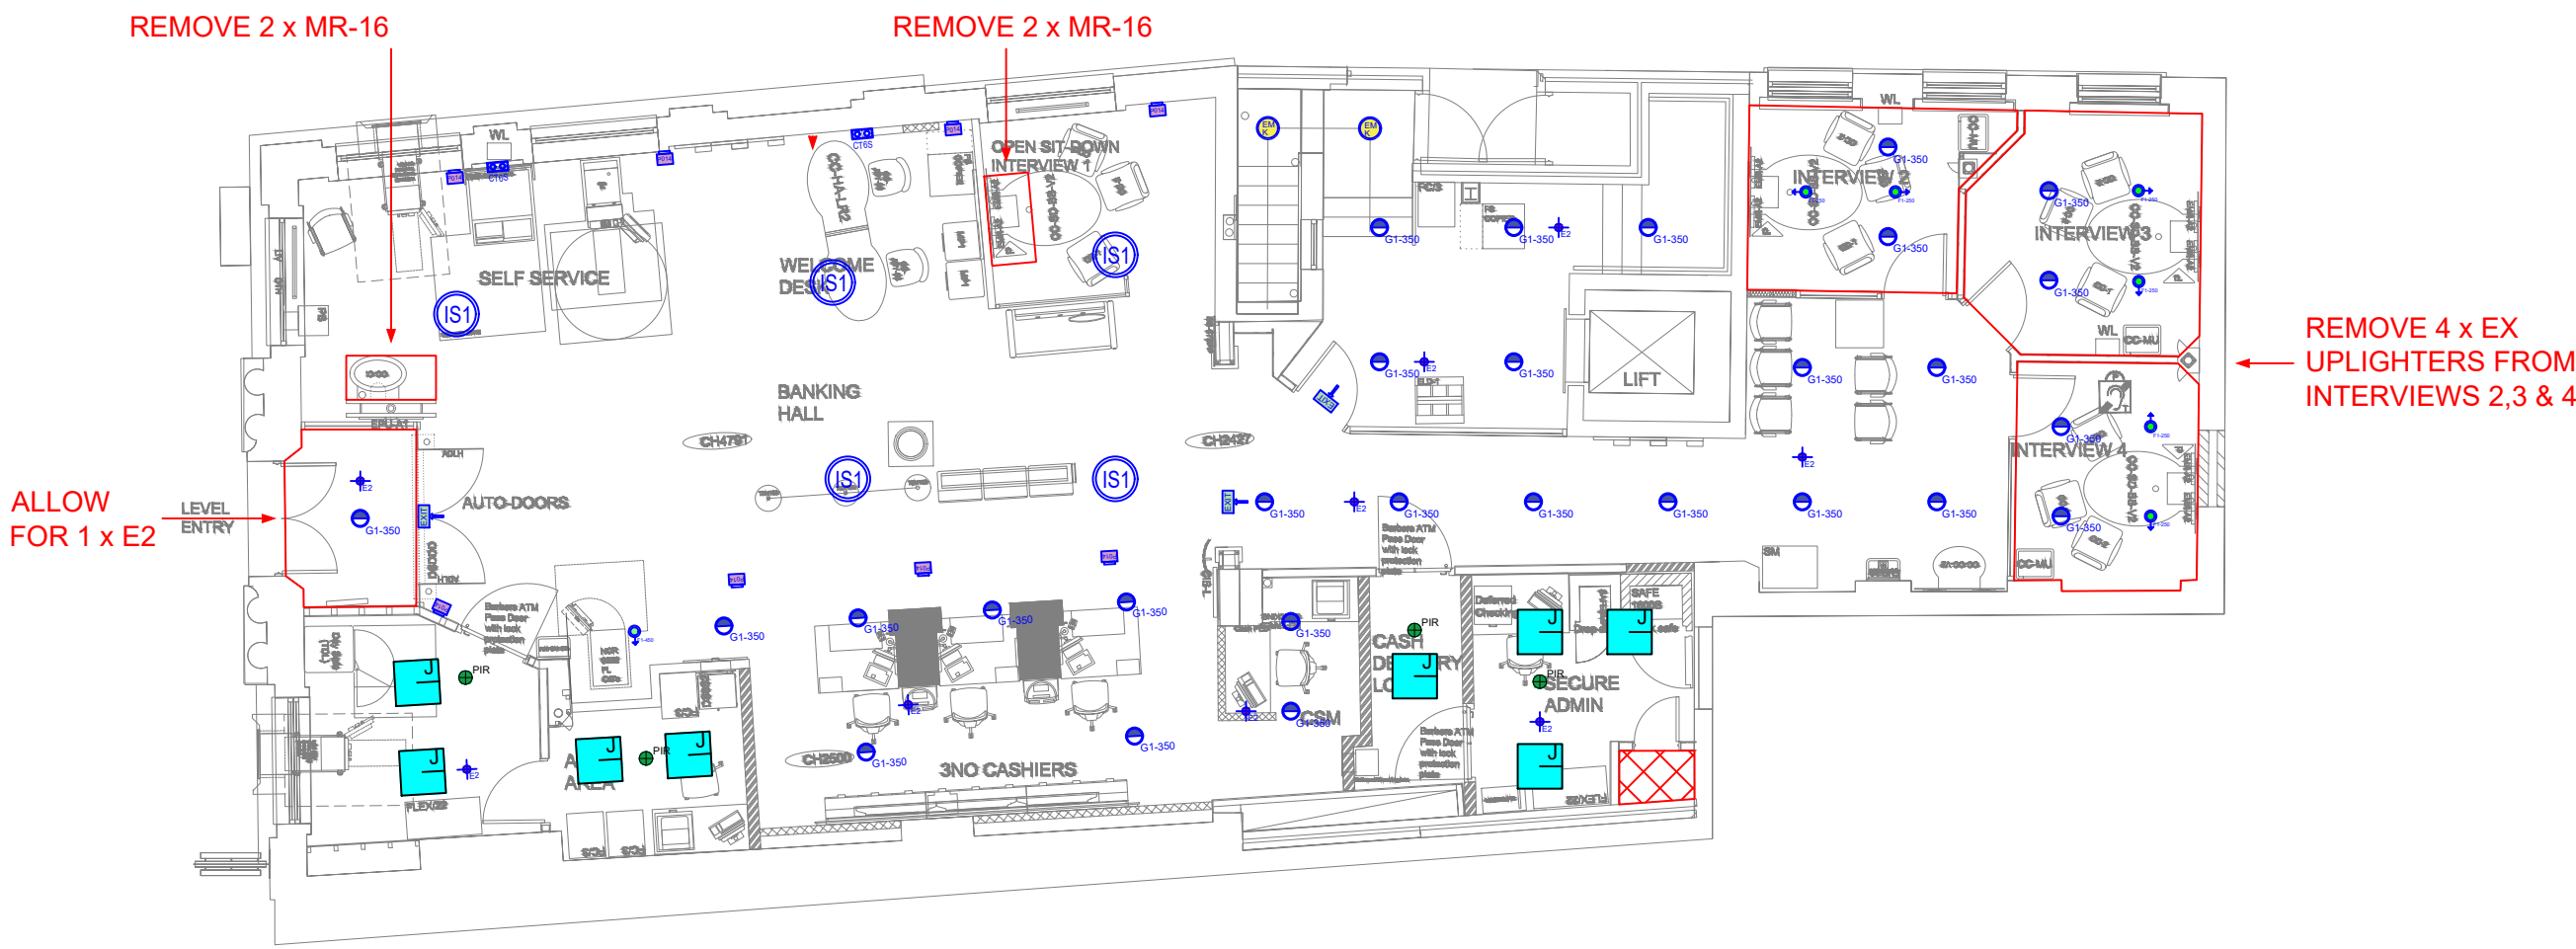

FIRST FLOOR

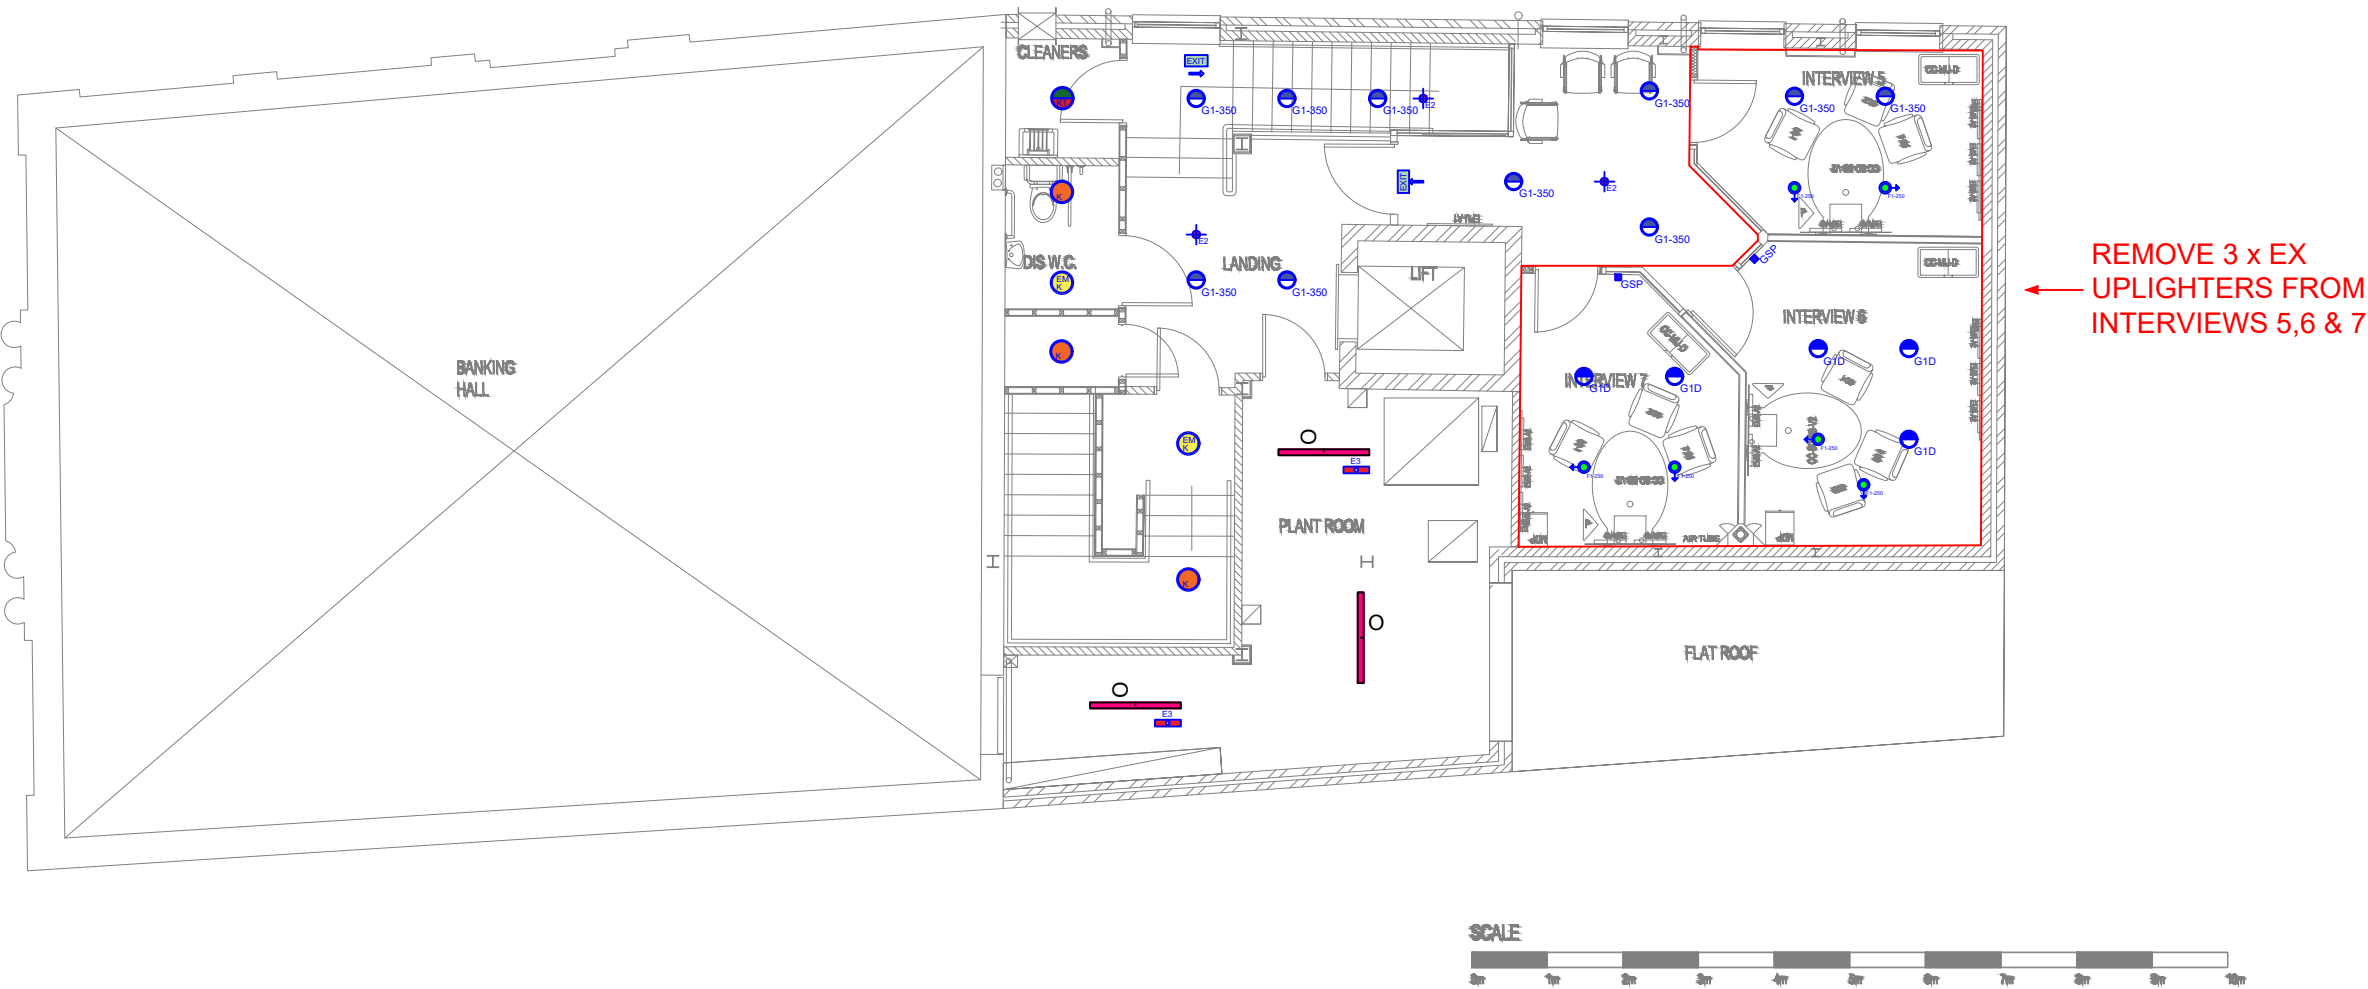



	Drawn
	Checked
	Approved
	Drawn
	Checked
	Approved
	Drawn
	Checked
	Approved
04	Wall uplighters added in
Rev	Description
	Init Date

LLOYDS BANKING GROUP
ALL DIMENSIONS TO BE VERIFIED PRIOR TO COMMENCING WORK. DRAWING TO BE READ IN CONJUNCTION WITH PROJECT SPECIFICATIONS.
THIS DRAWING IS THE PROPERTY OF LLOYDS BANKING GROUP AND COPYRIGHT IS RESERVED BY THEM. THE DRAWING IS ISSUED ON CONDITION THAT IT IS NOT COPIED OR DISCLOSED BY OR TO ANY UNAUTHORISED PERSONS WITHOUT PRIOR CONSENT IN WRITING TO LLOYDS BANKING GROUP - GROUP PROPERTY. ALL MODIFIED DRAWINGS SHOULD BE RETURNED TO LLOYDS BANKING GROUP.

GROUP PROPERTY
BRISTOL - PO Box 112, Canons House, Canons Way, BRISTOL, BS99 7LB
EDINBURGH - Sighthill South, 12 Bankhead Crossway South, EDINBURGH, EH11 4EN
HALIFAX - Trinity Road, HALIFAX, West Yorkshire, HX1 2RG

PROJECT ADDRESS Halifax Wrexham	SCALE A1 - 1:100
DRAWING DESCRIPTION Lighting Proposal	DATE 16/02/22
DRAWING NUMBER Halifax Wrexham REV 4	DRAWN BY Fagerhult - JS
	REVISION 4

Notes

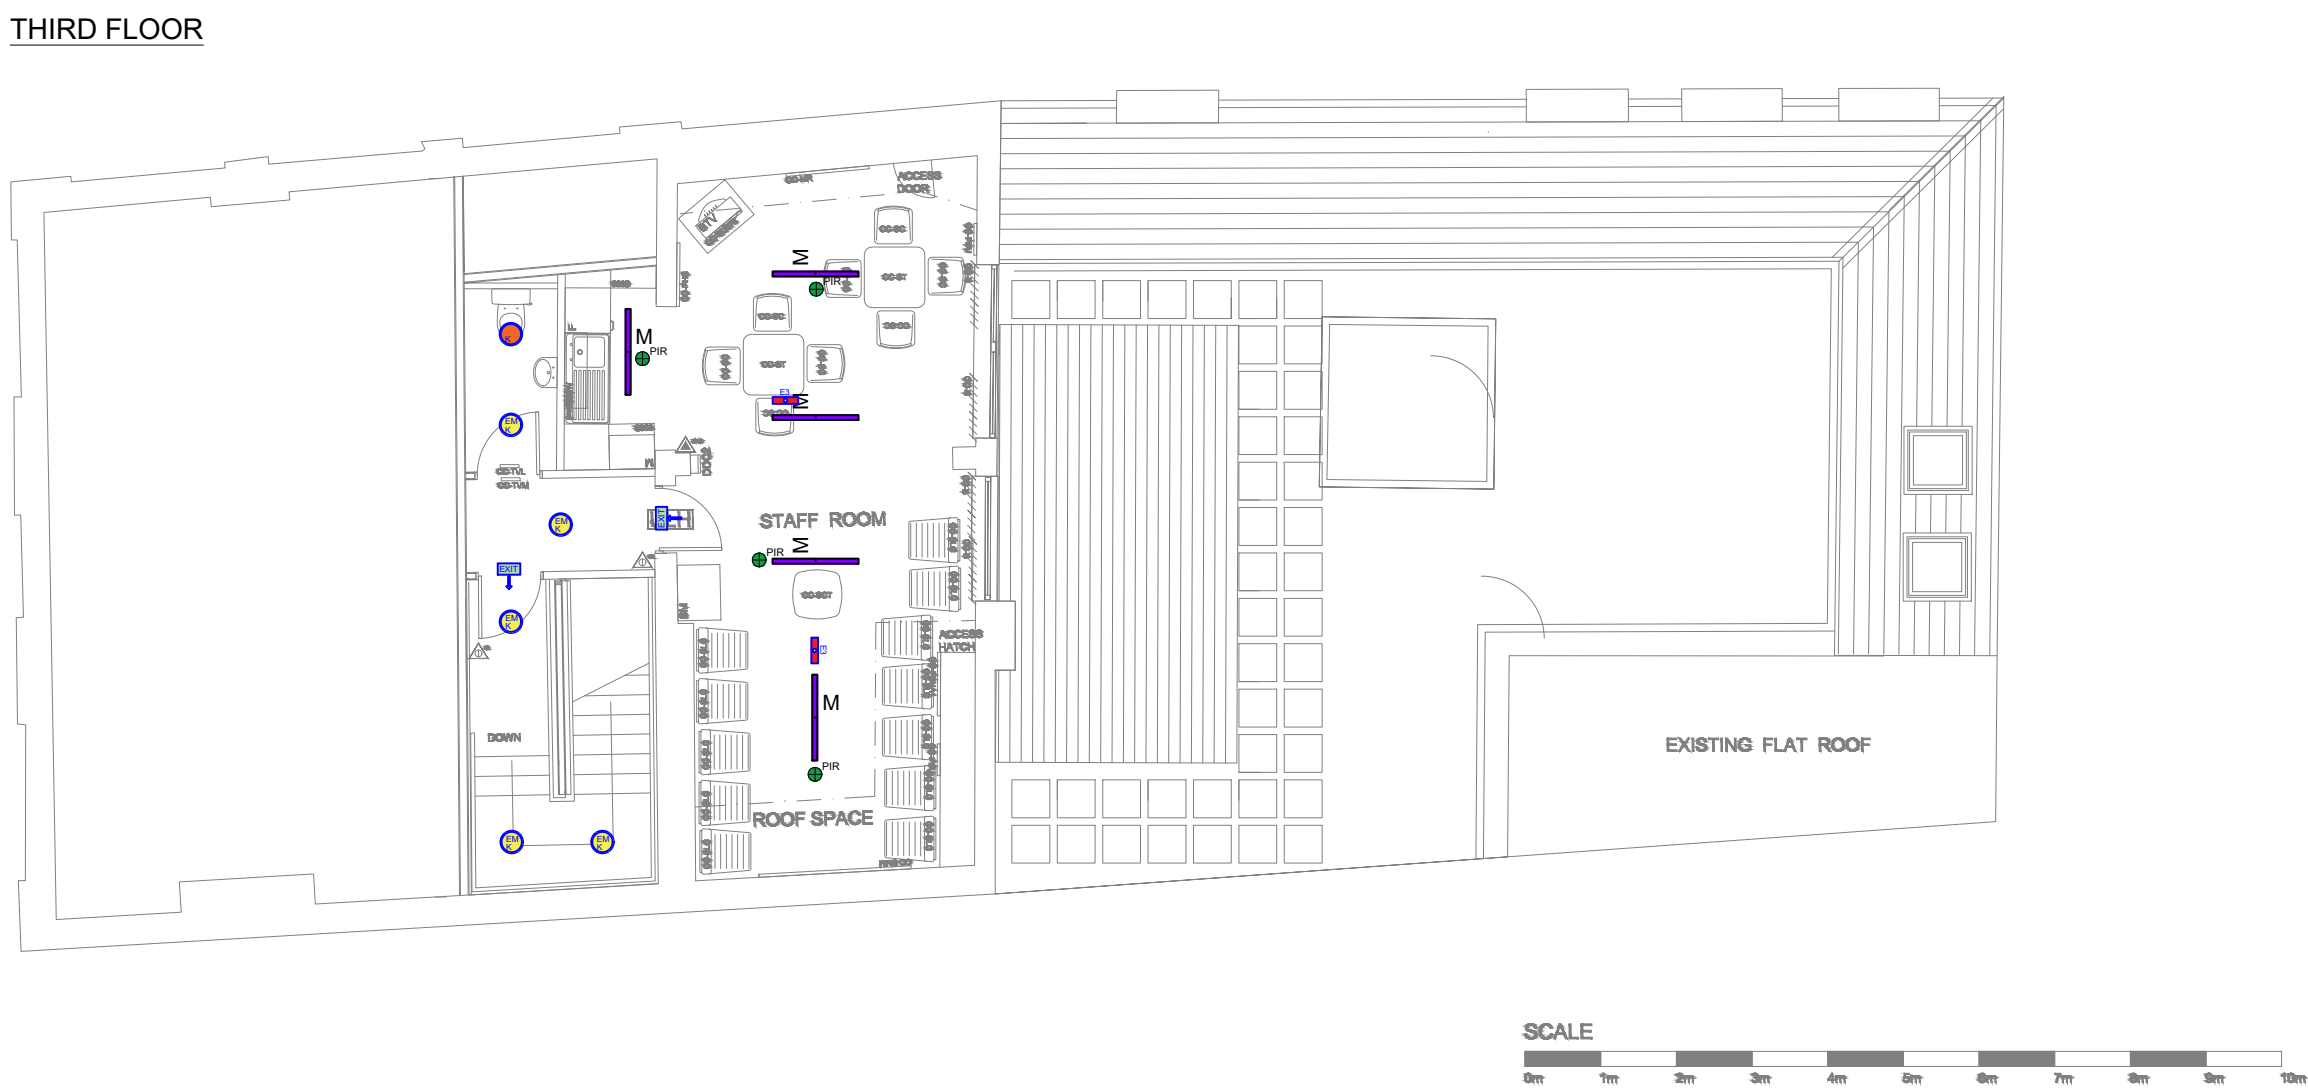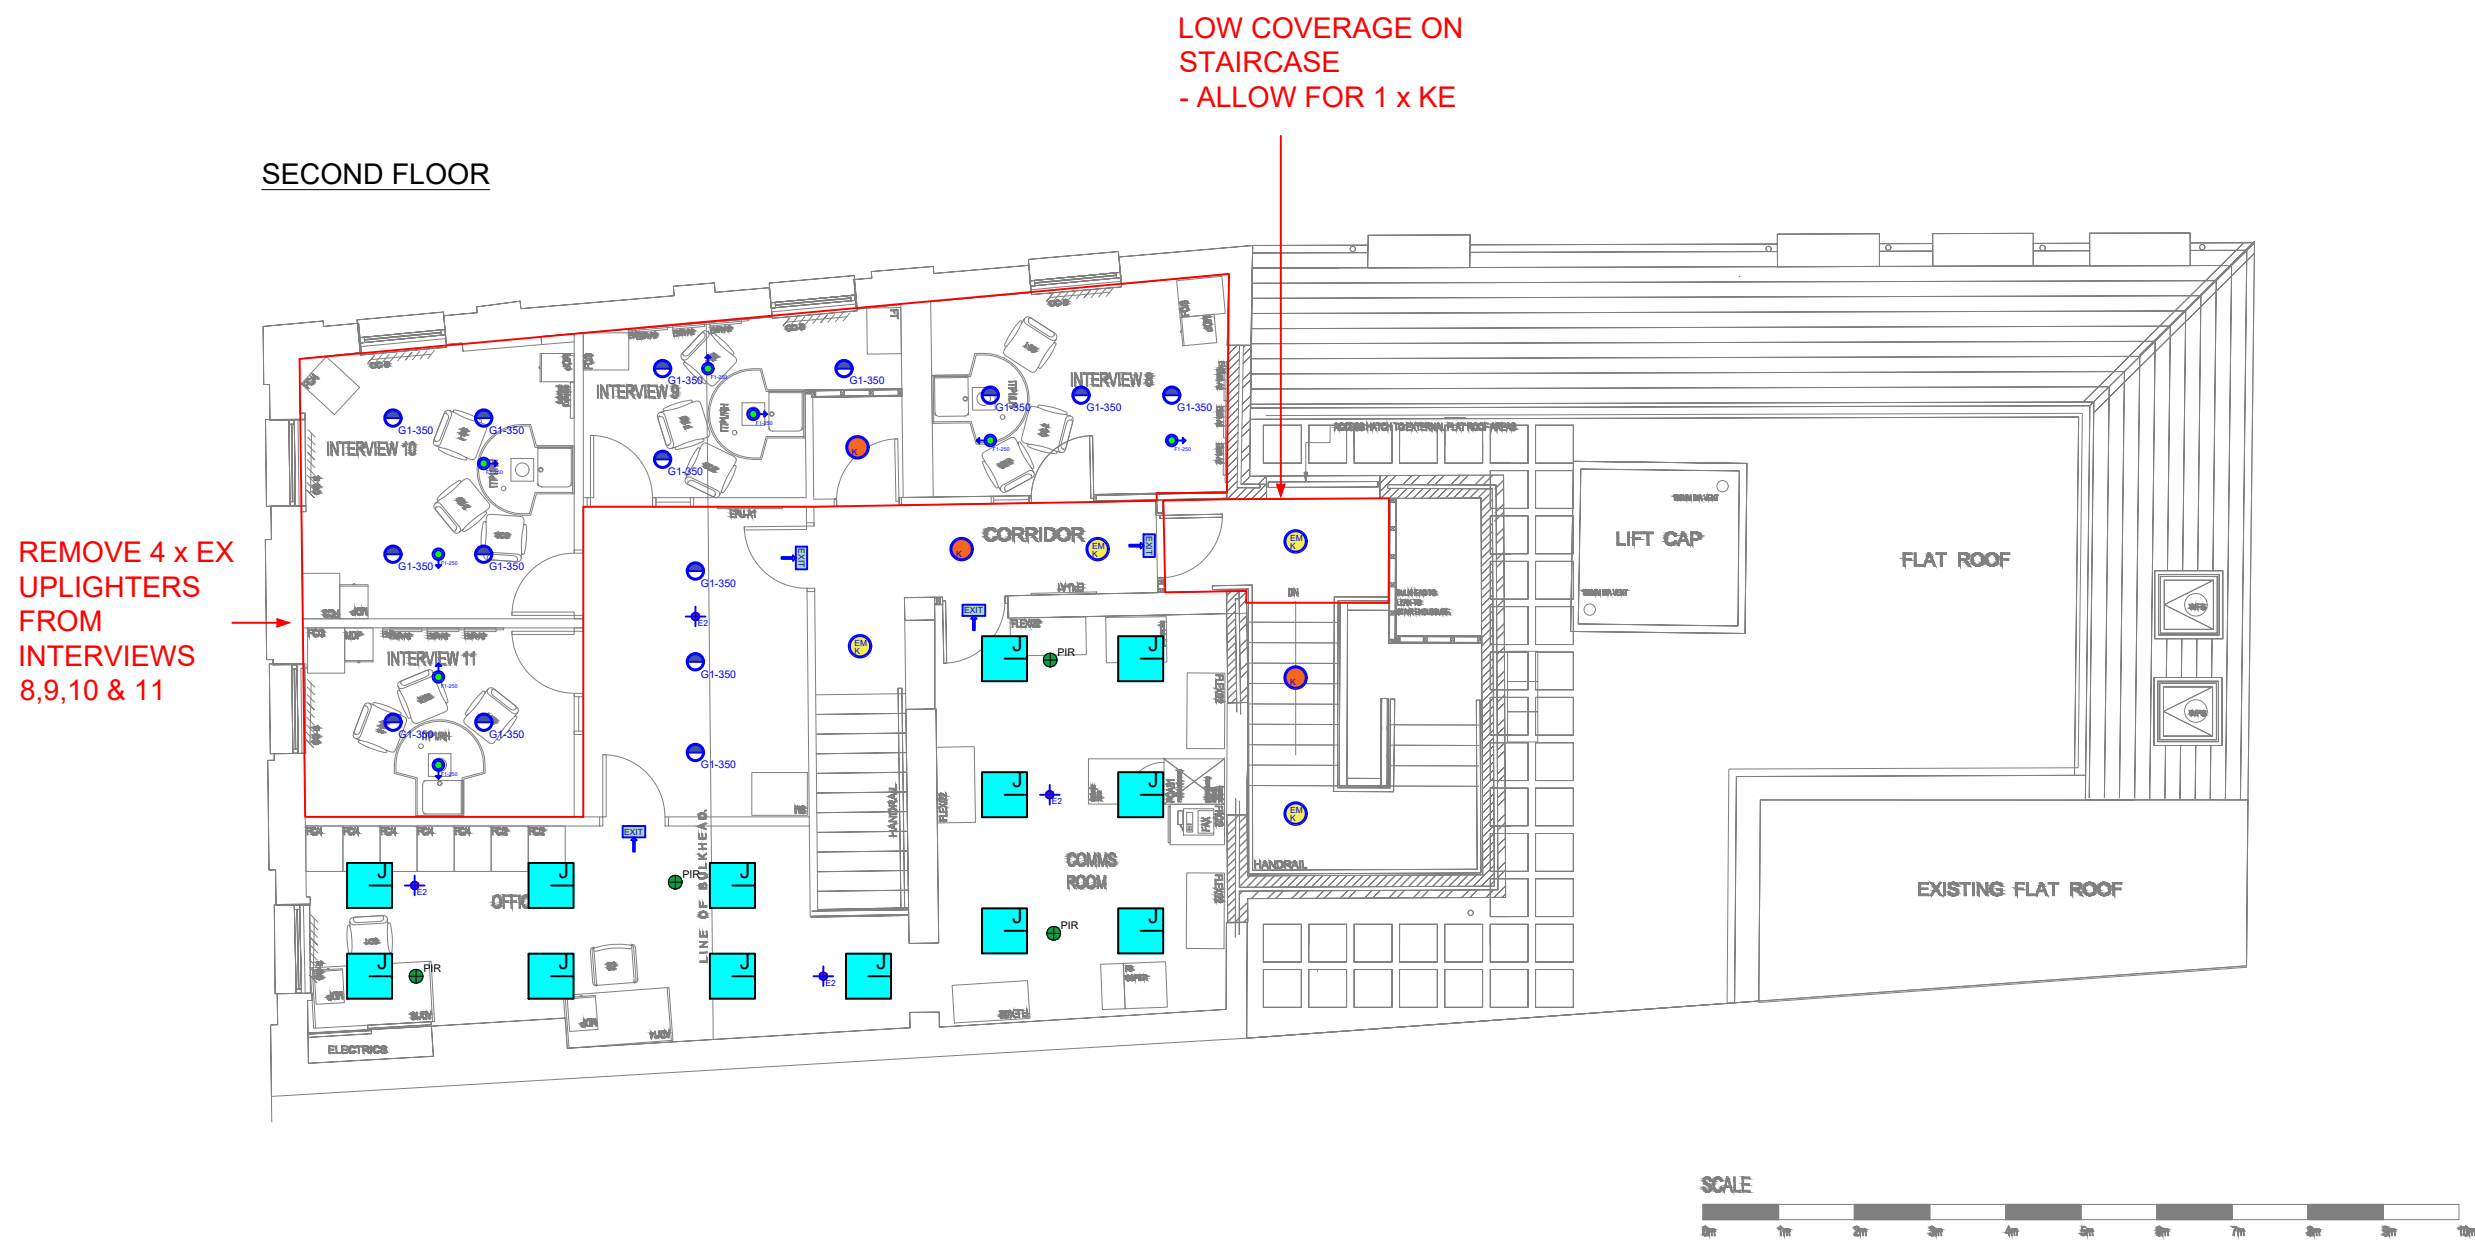

	Drawn	
	Checked	
	Approved	
	Drawn	
	Checked	
	Approved	
	Drawn	
	Checked	
	Approved	
04	Wall uplighters added in	
Rev	Description	Init Date



LLOYDS BANKING GROUP

ALL DIMENSIONS TO BE VERIFIED PRIOR TO COMMENCING WORK. DRAWING TO BE READ IN CONJUNCTION WITH PROJECT SPECIFICATIONS.

THIS DRAWING IS THE PROPERTY OF LLOYDS BANKING GROUP AND COPYRIGHT IS RESERVED BY THEM. THE DRAWING IS ISSUED ON CONDITION THAT IT IS NOT COPIED OR DISCLOSED BY OR TO ANY UNAUTHORISED PERSONS WITHOUT PRIOR CONSENT IN WRITING TO LLOYDS BANKING GROUP - GROUP PROPERTY. ALL MODIFIED DRAWINGS SHOULD BE RETURNED TO LLOYDS BANKING GROUP.

GROUP PROPERTY

BRISTOL - PO Box 112, Canons House, Canons Way, BRISTOL, BS99 7LB
EDINBURGH - Sighthill South, 12 Bankhead Crossway South, EDINBURGH, EH11 4EN
HALIFAX - Trinity Road, HALIFAX, West Yorkshire, HX1 2RG

PROJECT ADDRESS Halifax Wrexham	SCALE A1 - 1:100
DRAWING DESCRIPTION Lighting Proposal	DATE 16/02/22
DRAWING NUMBER Halifax Wrexham REV 4	DRAWN BY Fagerhult - JS
	REVISION 4