



LEGEND

Area Of Ownership

Proposed Extension

Existing Building

Extent of Demolition

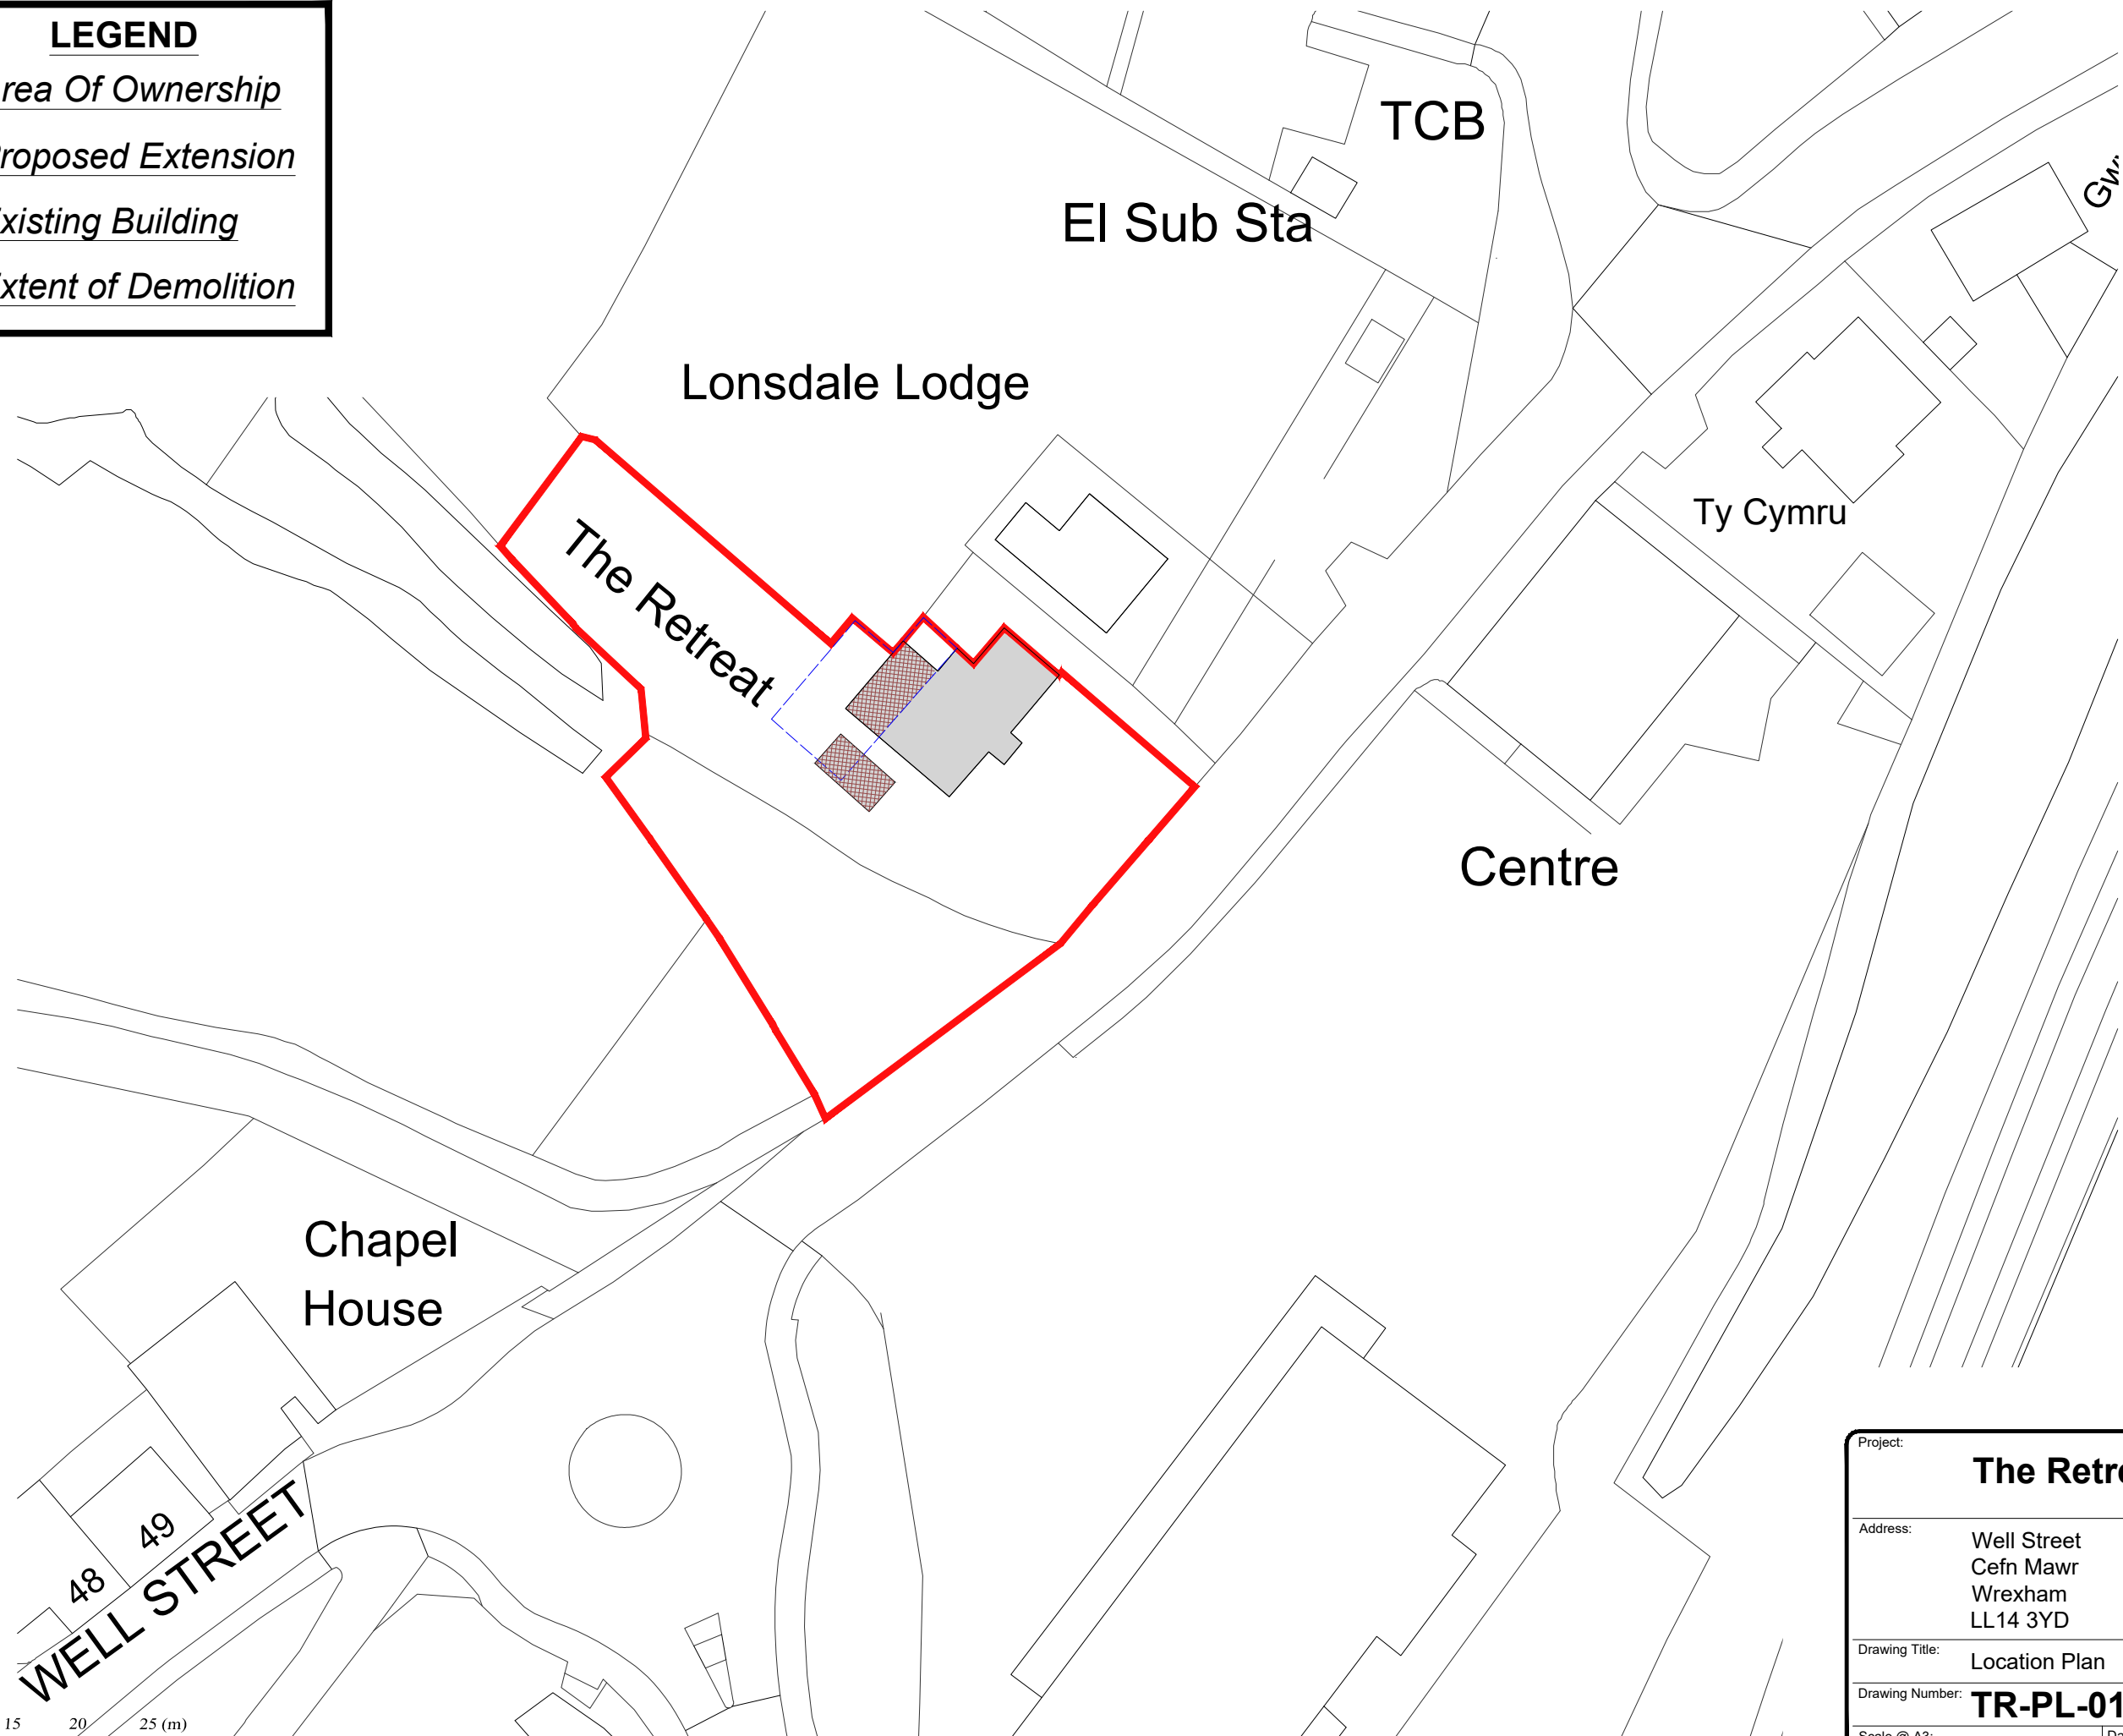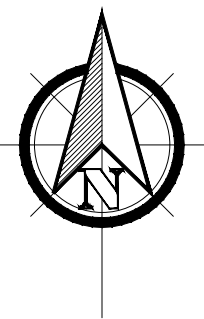

Project:

The Retreat

Address:

Well Street
Cefn Mawr
Wrexham
LL14 3YD

Drawing Title:

Location Plan

Drawing Number:

TR-PL-01

Scale @ A3:

1:500

Date:

15.03.22