


NOTES
All dimensions and levels to be checked on site
Any discrepancies are to be reported to the Architect before any work commences
This drawing shall not be scaled to ascertain any dimensions, work to figured dimensions only
This drawing shall not be reproduced without express written permission from AFL Architects Ltd.


DISCLAIMER
When this drawing is issued in CAD, it is an uncontrolled version issued for information only, to enable the recipient to prepare their own documents/drawings for which they are solely responsible.

SOFTWARE INTEROPERABILITY
AFL prepared this drawing using Autodesk REVIT Architecture.

AFL does not accept liability for any loss or degradation of any information held in the drawing resulting from the translation from the original file format to any other file format or from the recipients reading of it in any other programme.

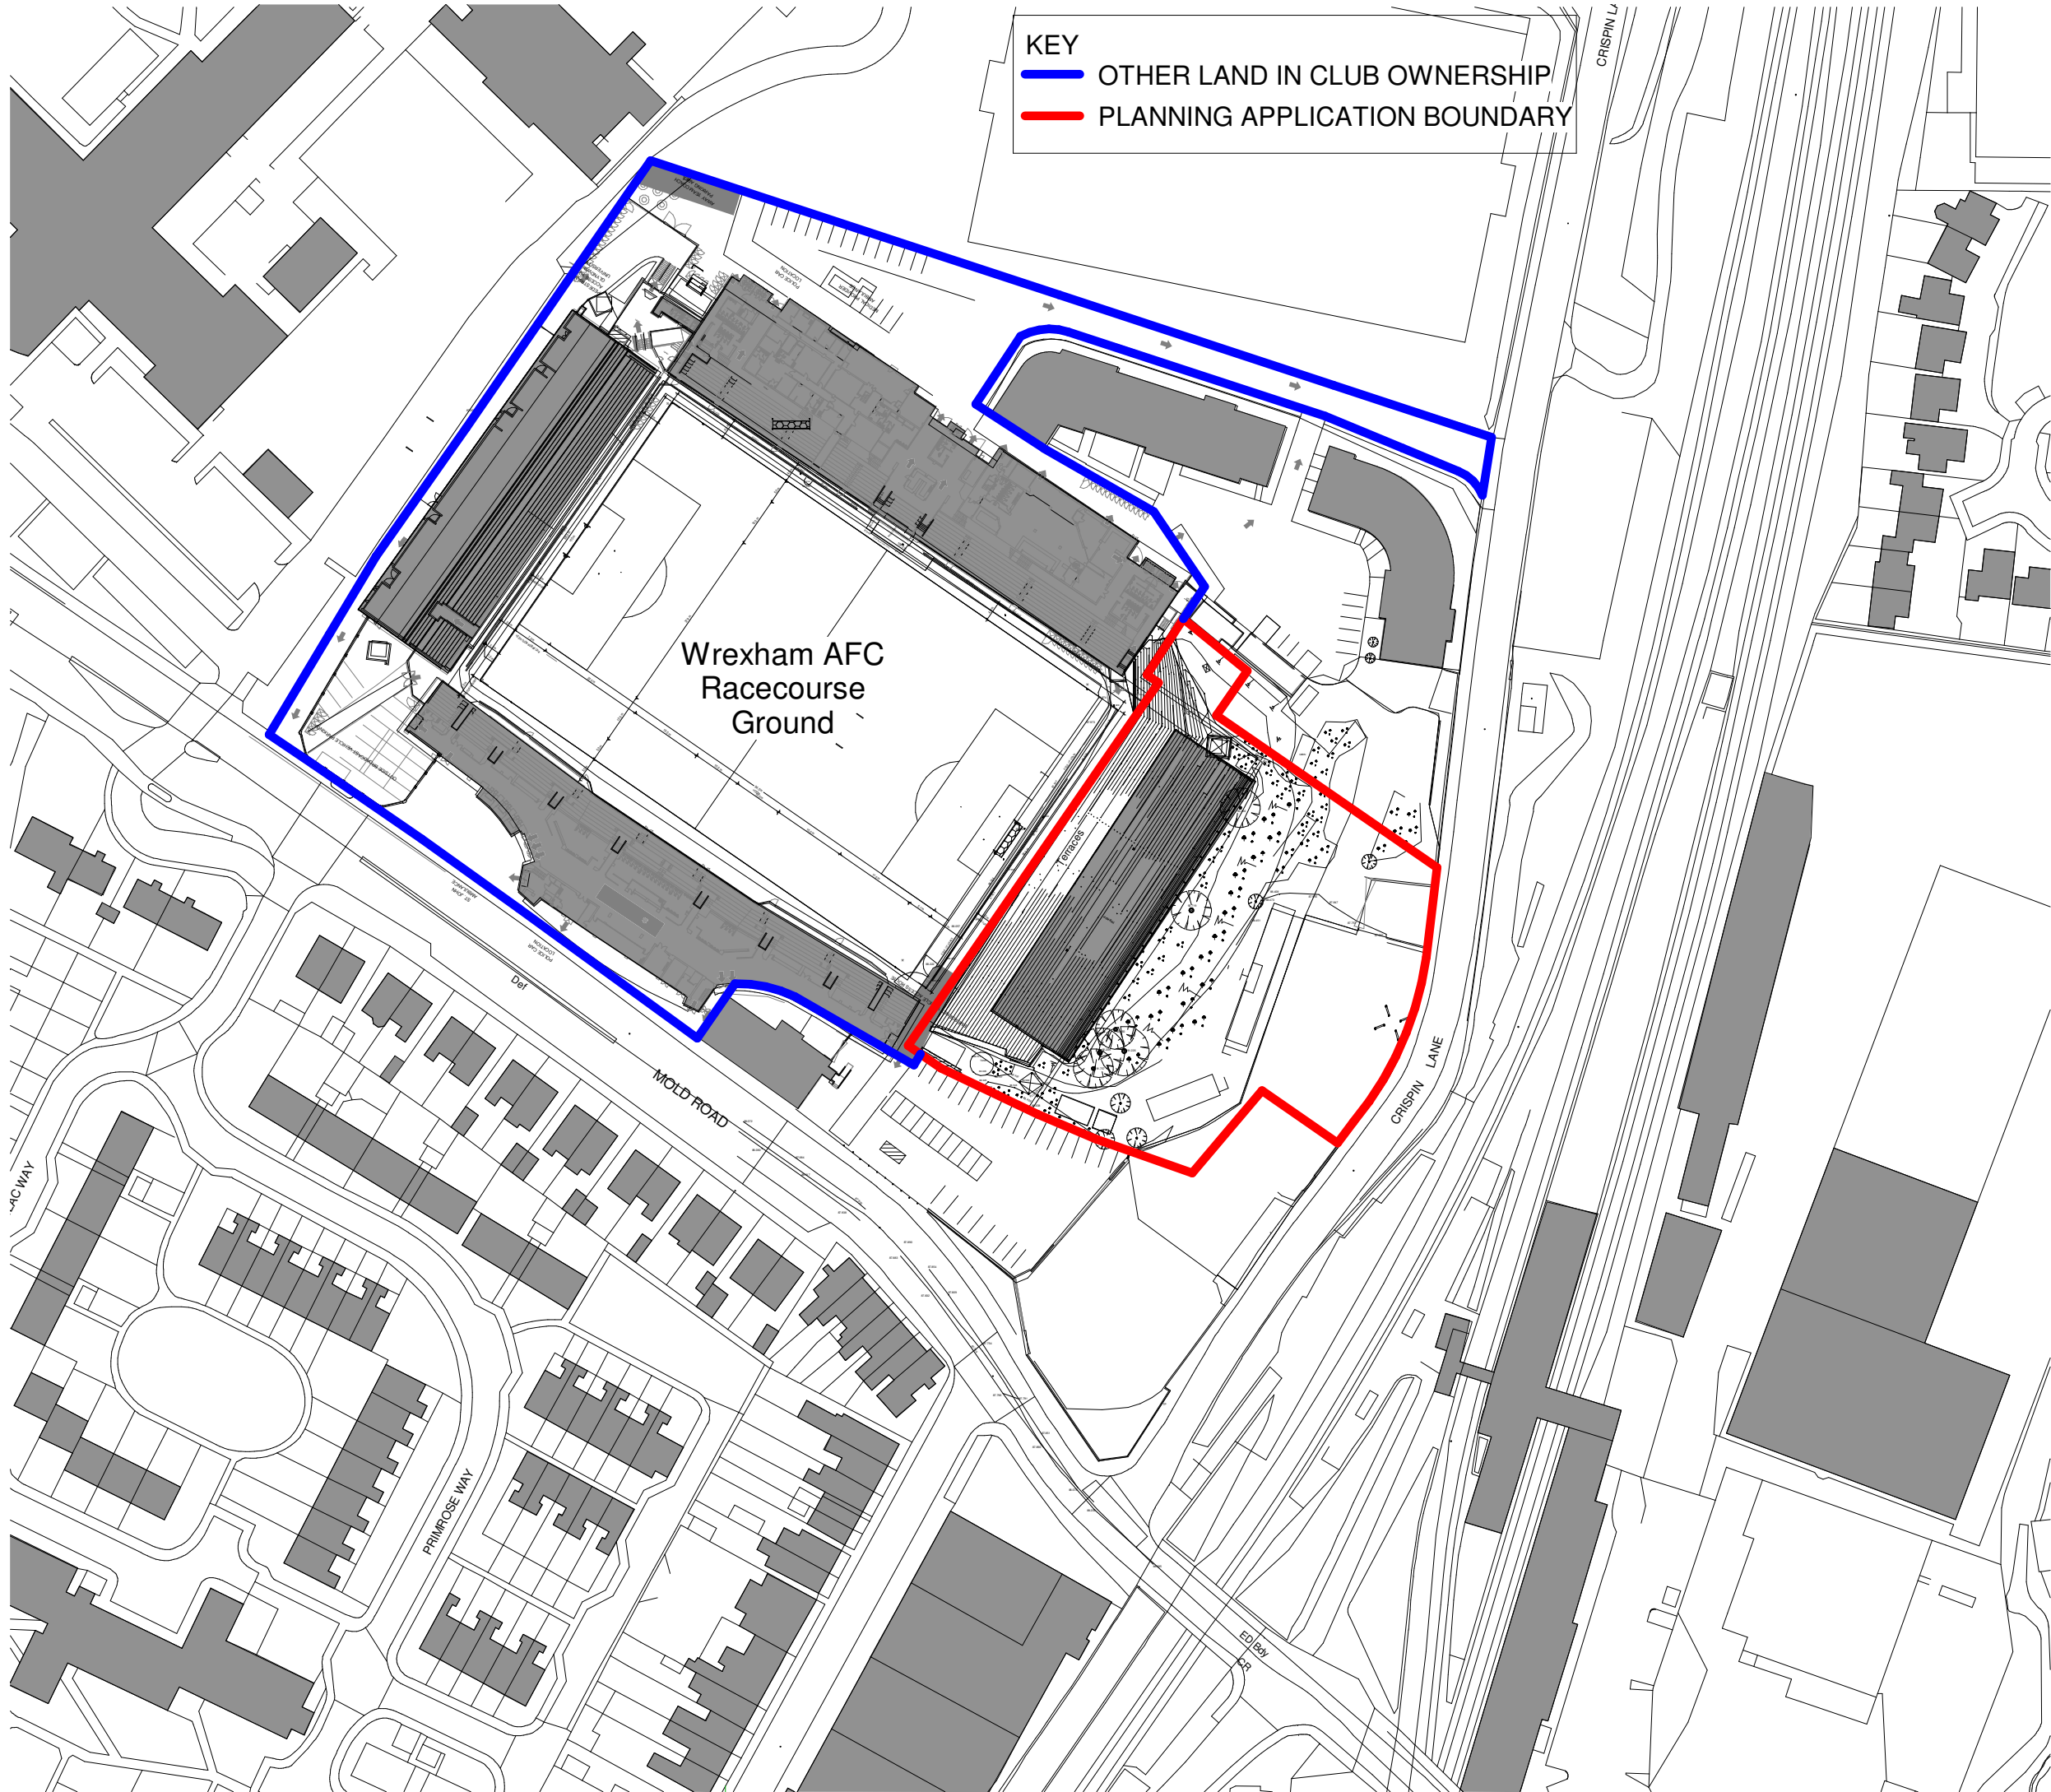

1 Proposed Site Location Plan
1 : 1250

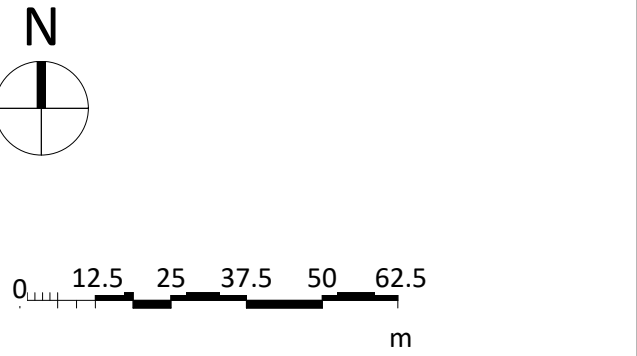

P4	04.08.22	WR	PLANNING ISSUE
P3	30.06.22	WR	PLANNING ISSUE
P2	27.06.22	WR	DRAFT PLANNING ISSUE
P1	25.05.22	WR	First Issue

rev no.	rev date	rev by	description
---------	----------	--------	-------------

project

Kop Development

location

Racecourse Ground

Employer



AFL Architects
1st Floor
St Georges House
56 Peter Street
Manchester M2 3NQ

t: +44(0)161 236 6263
f: +44(0)161 236 6484

w: www.afl-architects.com
e: mail@afl-uk.com

twitter.com/AFLArchitects
key plan



drawing title
Site Location Plan

AFL job number	scale @ A1	drawn	WR	checked	NT
211509	1 : 1250	rev date	04.08.22		

dwg purpose	status	rev
PLANNING	S2	P4

bim project origin zone level type role 5-digit no.
WRX-AFL-ZZ-ZZ-DR-A-00100