
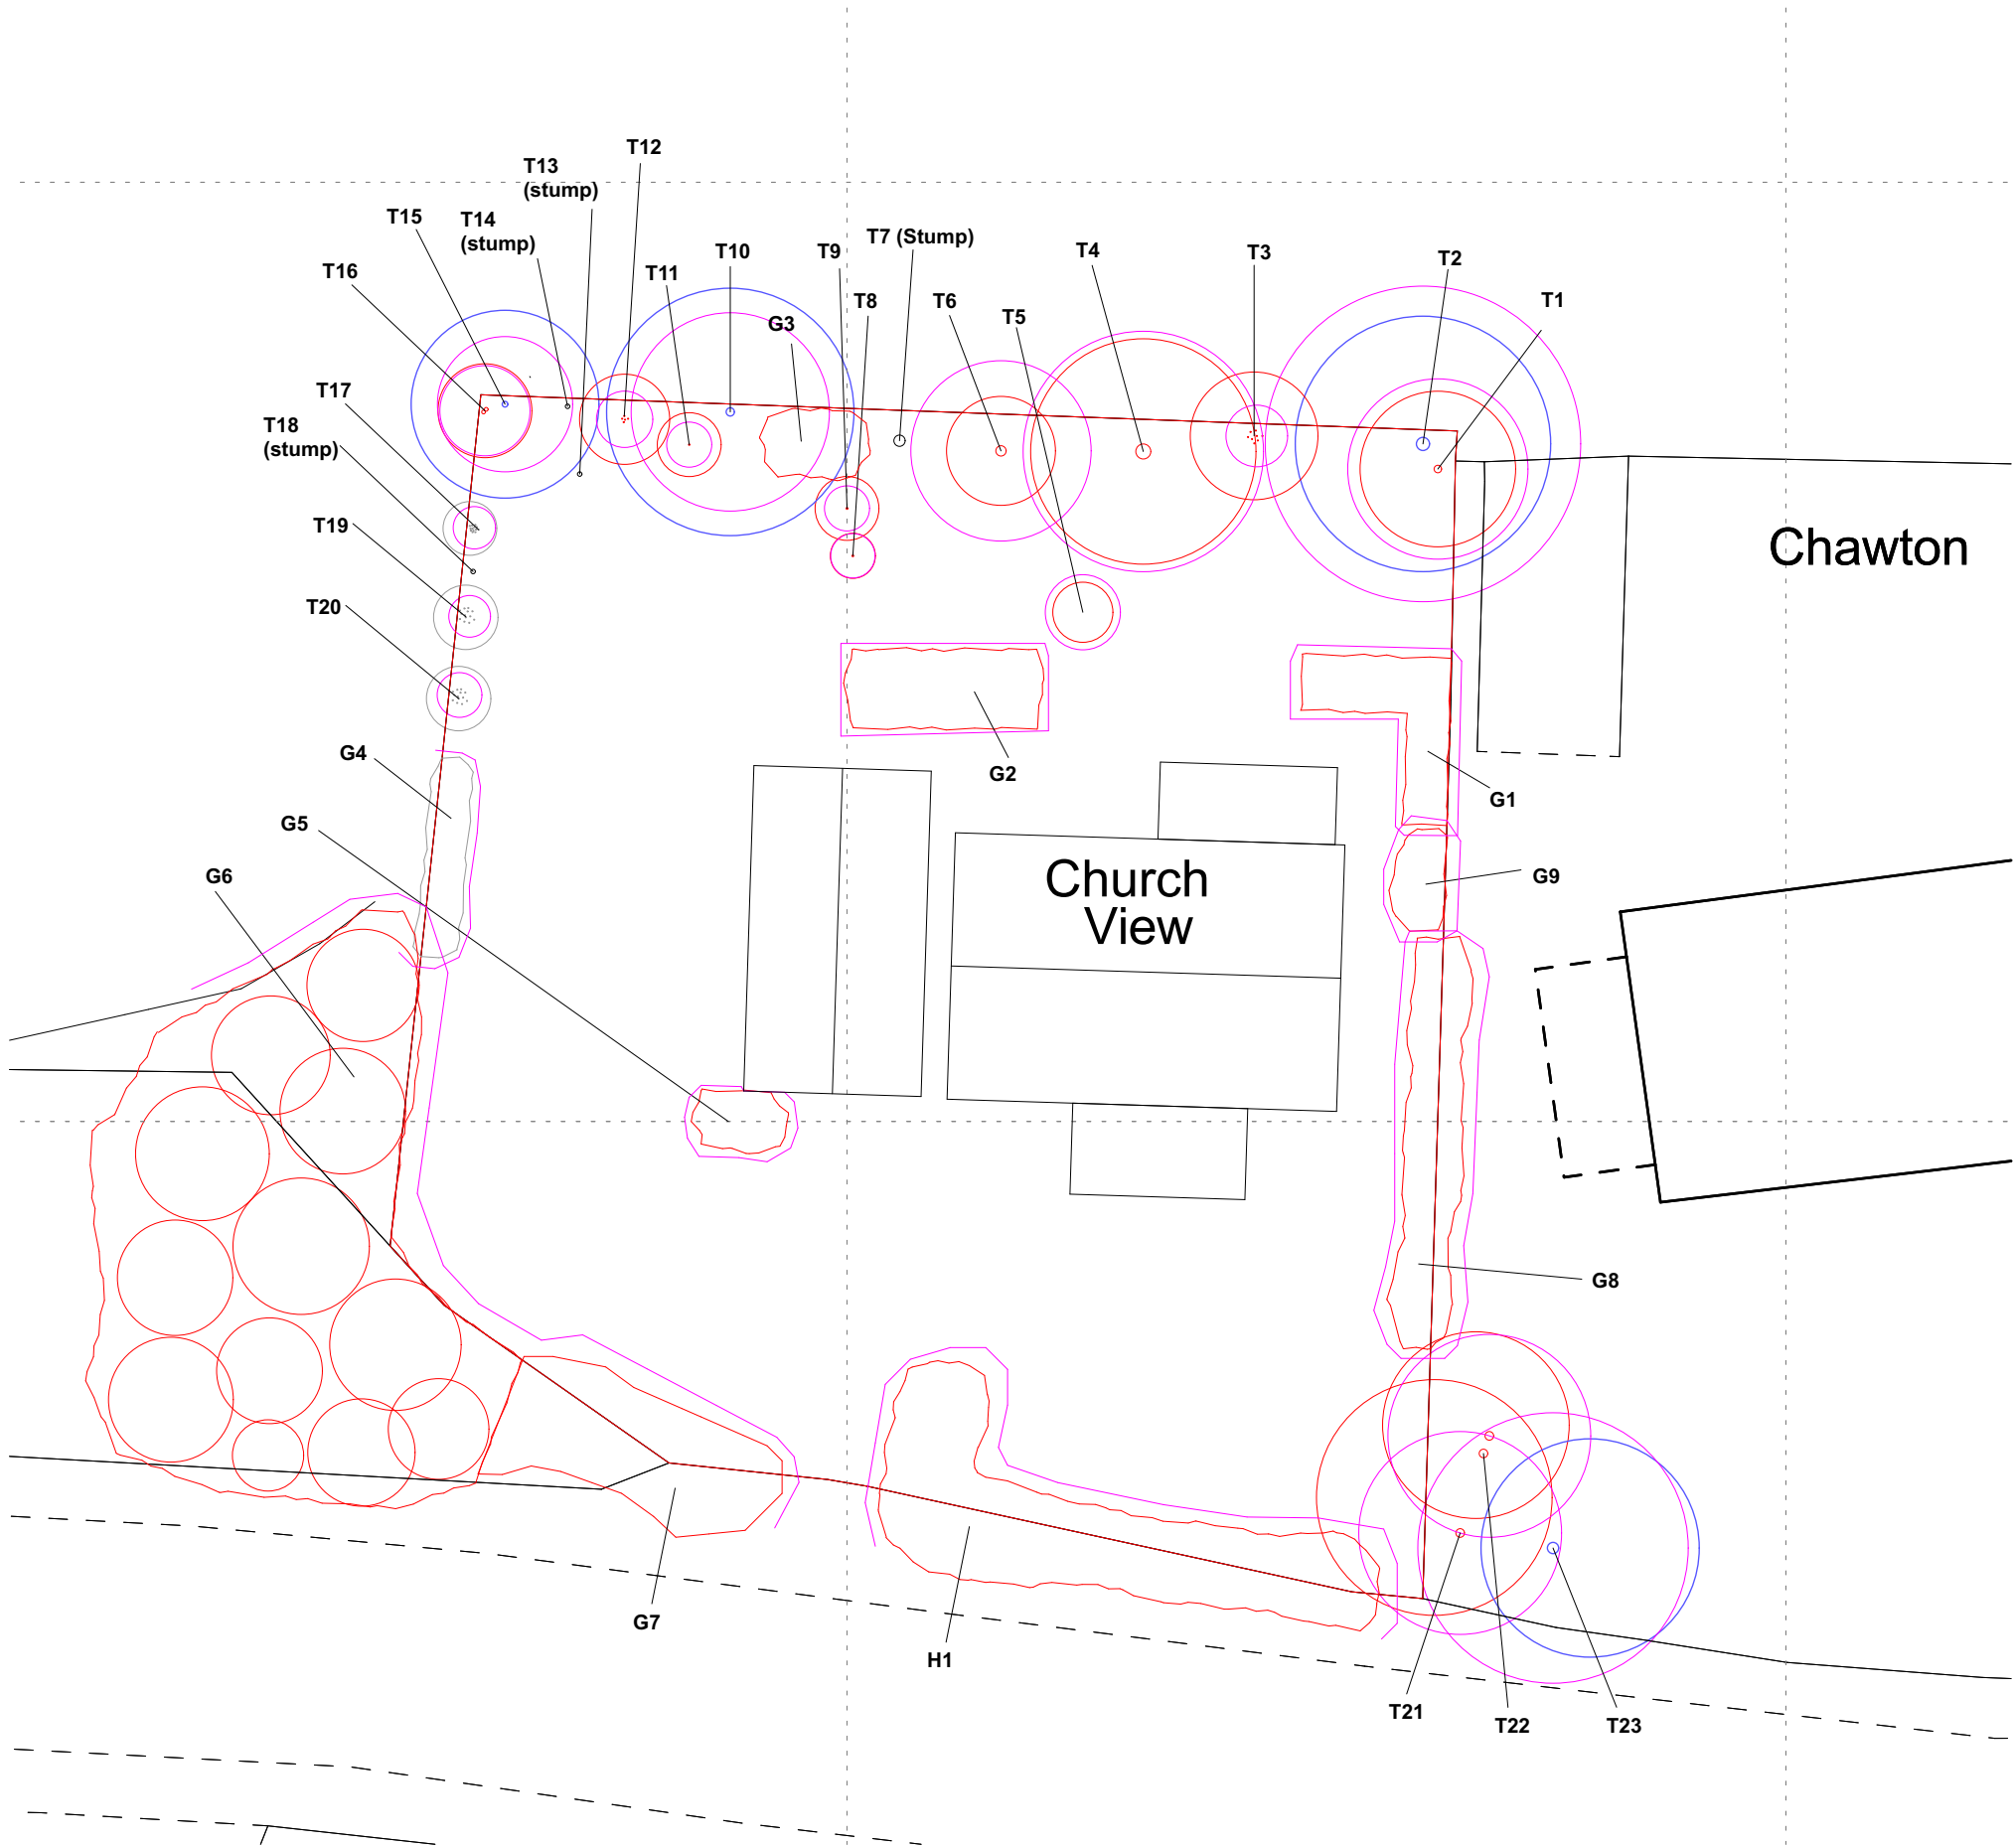


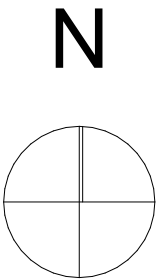

Tree Survey Plan
1:200 @ A3

Purpose of Issue	status	Scales @ A3	Project No.	Originator	Project	Client	Layout Title	Drawing Number							
PLANNING		1:200	CHR01	Adam Turnell	Residential Development Church View School Lane	Dan & Steve	Tree Survey Plan	project	originator	volume	level	type	role	number	rev
								CHR0-	AT	-	-	-	<A>	CHR01 PL-010	
								1							