



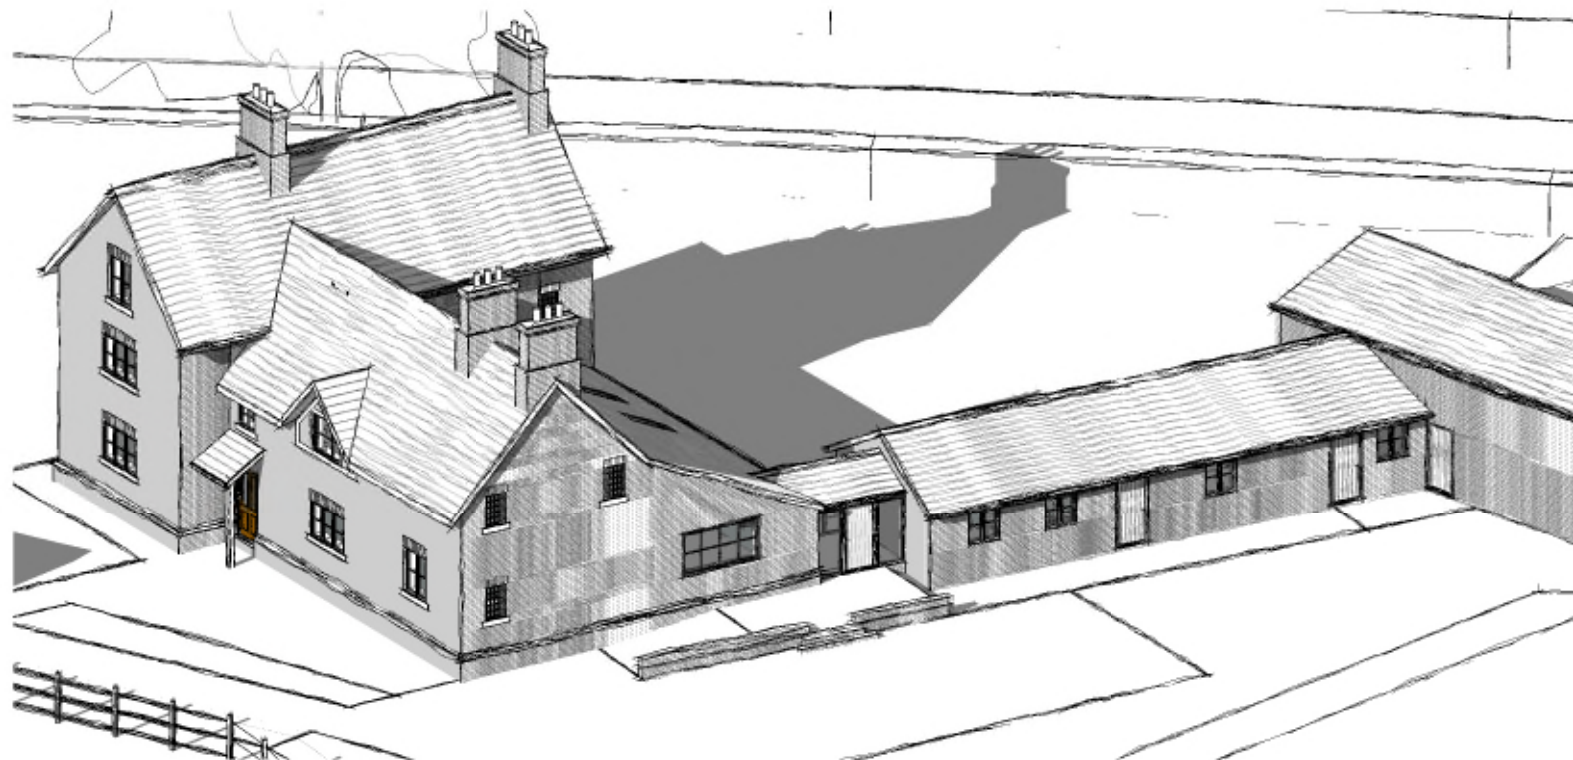

3D IMAGES

not to scale

GARY CHESTERS BSc MRICS
CHARTERED BUILDING SURVEYOR

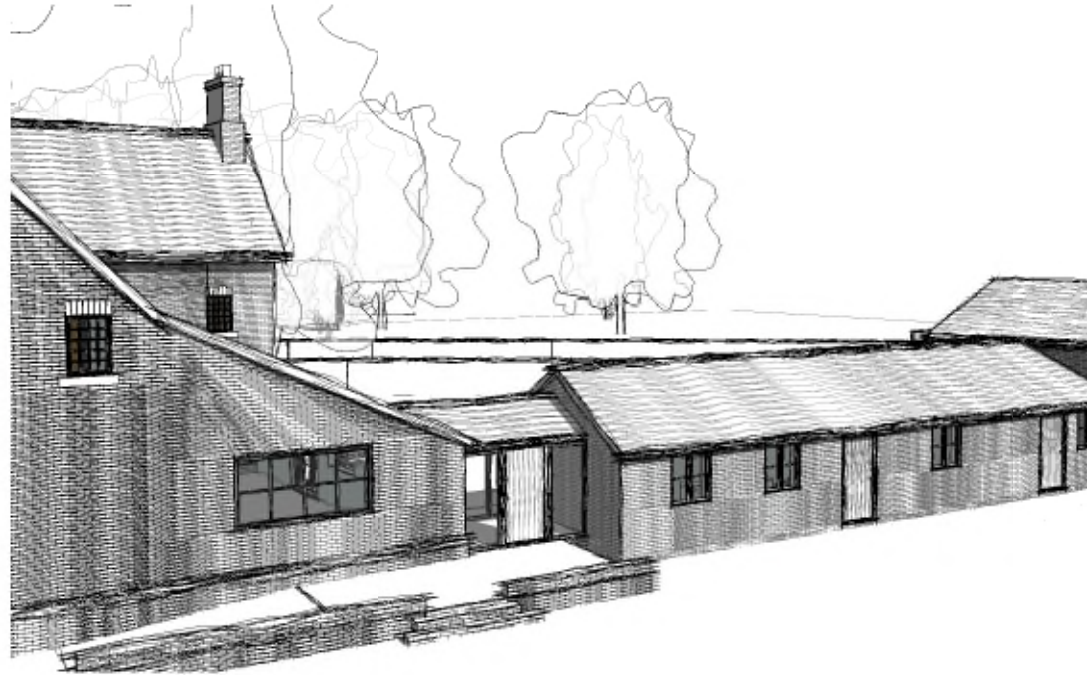

email *nook-lane@hotmail.co.uk*
tel *07817 148692*
web *garychesters.co.uk*

**PLANNING
ARCHITECTURAL
PARTY WALL SURVEYOR**

DRAWING
STATUS

**PLANNING APPLICATION DRAWING
NOVEMBER 2023**

PROJECT

EXTENSION & ALTERATION WORKS

ADDRESS

**BANK FARM, HIGHER LANES, ISCOYD,
WHITCHURCH, SHROPSHIRE, SY13 3AX.**

CLIENT

Mr & Mrs MAYER

SCALE (@ A3)
nts

DATE

JULY 2022

GARY CHESTERS APPOINTMENT IS RESTRICTED TO TERMS AS SET OUT IN
LETTER OF ENGAGEMENT AND UNLESS AGREED OTHERWISE HAS NO SITE
ROLE.

COPYRIGHT OF THIS DRAWING IS HELD BY GARY CHESTERS AND IT MAY
ONLY BE COPIED BY CLIENT FOR HIS/HER SOLE USE IN CONNECTION WITH
THIS PROJECT. OTHER COPIES OR USAGES MUST NOT BE MADE WITHOUT
PRIOR WRITTEN CONSENT OF GARY CHESTERS.
ANY REFERENCE TO CLIENT MEANS **Mr & Mrs MAYER**

ALL DIMENSIONS TO BE CHECKED ON SITE PRIOR TO COMMENCEMENT OF
WORKS.
CAN BE SCALED FOR PLANNING PURPOSES ONLY, DO NOT SCALE OFF THIS
DRAWING FOR ANY OTHER PURPOSE. ANY ERRORS OR DISCREPANCIES
FOUND MUST BE REPORTED TO GARY CHESTERS FOR CLARIFICATION
AND/OR CORRECTION

Rev	Description	Date

DRAWING
NUMBER

22-141d

REV