


18mm thick Weyroc T&G floor boards (all joints glued) laid on 12.5mm thk Gyproc Wallboard on 70mm deep resilient battens laid perpendicular to floor joists on 18mm thk Weyroc floor deck laid on Wolf Easi Joists. All joints in boards and connection to joists to be glued.
Lay 25mm thick mineral wool quilt between resilient battens to a minimum density of 10kg/m³ ensuring that no services bridge the resilient layer.

APARTMENT / STUDIO.

SoundDeck overlay Acoustic Floor Boards by CMS Danskin (or similar), total thickness 26mm comprising 18mm floor board bonded to resilient material.

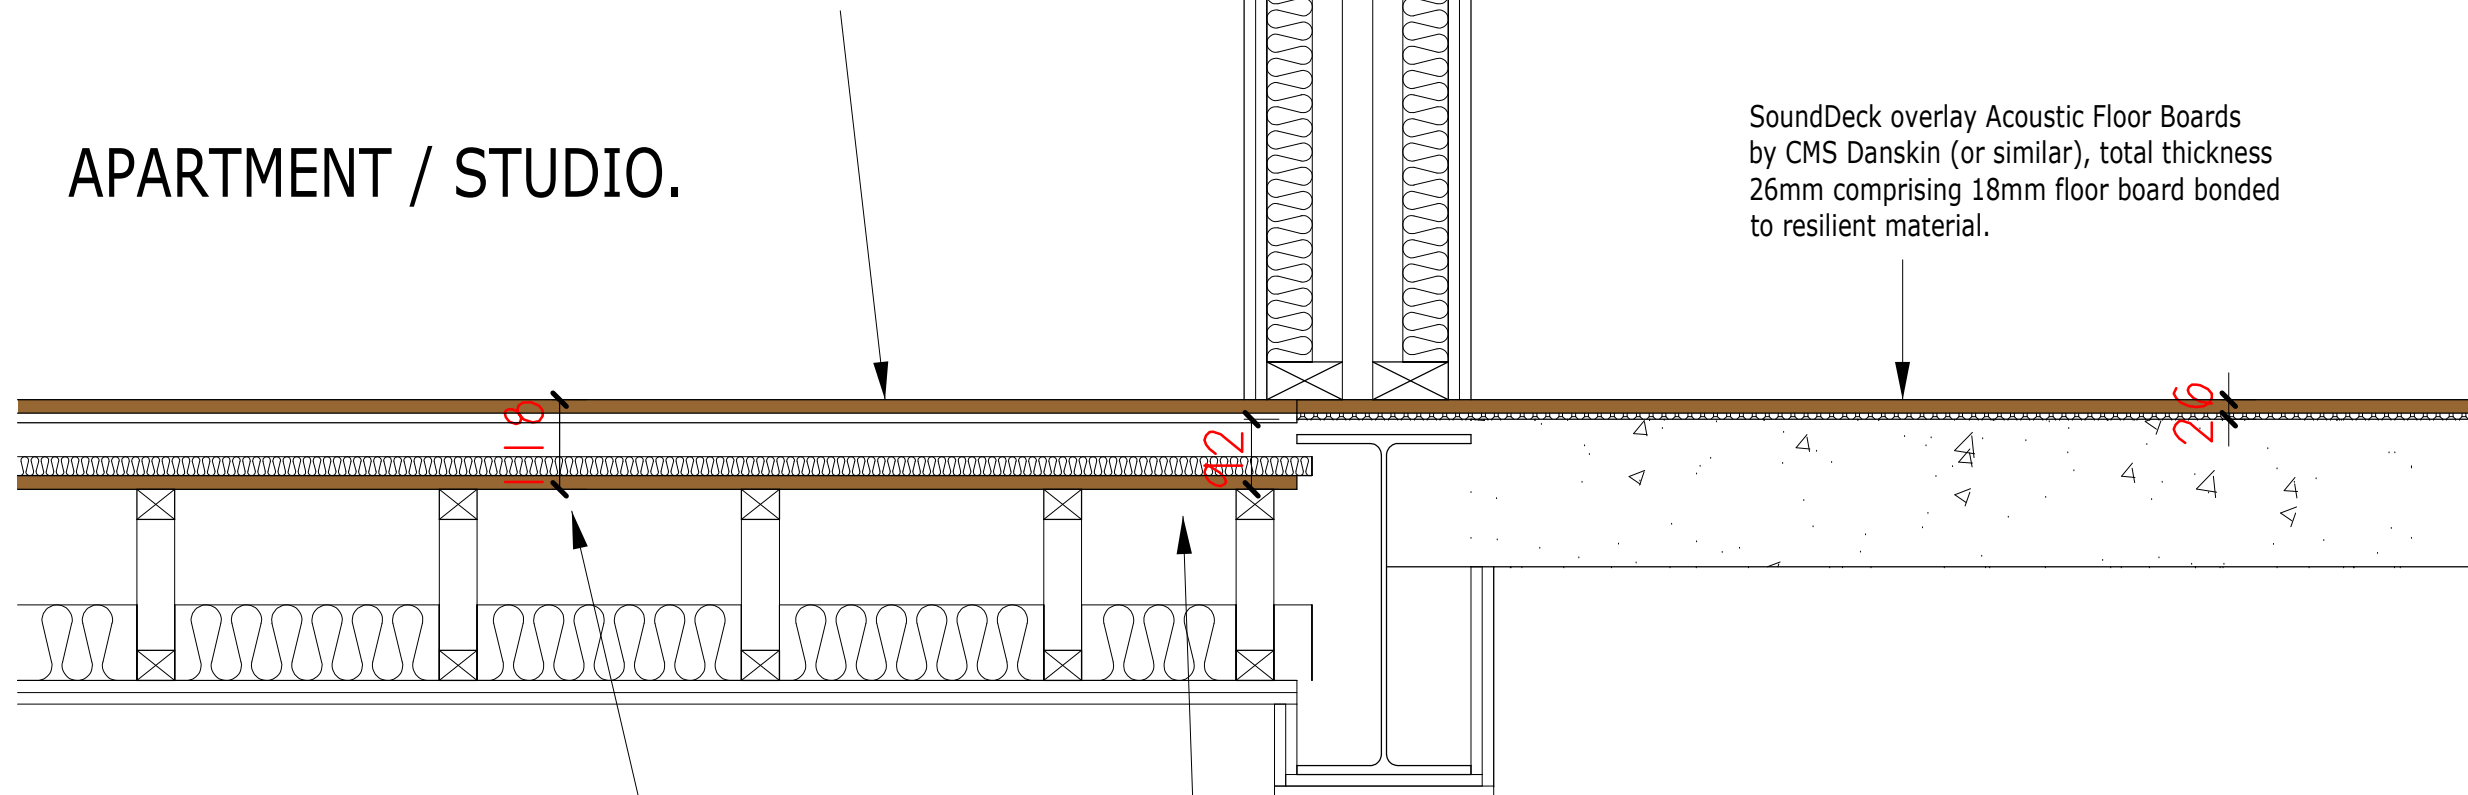

Overall floating floor construction above floor joists is 118mm.

Upper face of floor joists to be set at 92mm below existing concrete deck level as shown.

RETAIL UNIT.

Project.	
PROPOSED CONVERSION OF UPPER FLOORS TO APARTMENTS at 4 - 6, REGENT STREET, WREXHAM, LL11 1SA.	
Client.	
HARDING COMMERCIAL.	
Title.	
FIRST FLOOR DETAIL - RETAIL / RESIDENTIAL.	
Drawing No.	
10441.14.dsj	
Date.	Scale.
Sept 2021.	1:10@A3.
D.S. Jones & Co.	
Architectural & Planning Consultants. The Studio, 26, Prospect Drive, Coedpoeth, Wrexham, LL11 3PE. Tel : 01978 750195 / 07880 874522. E : dsjonesandco@live.co.uk	