
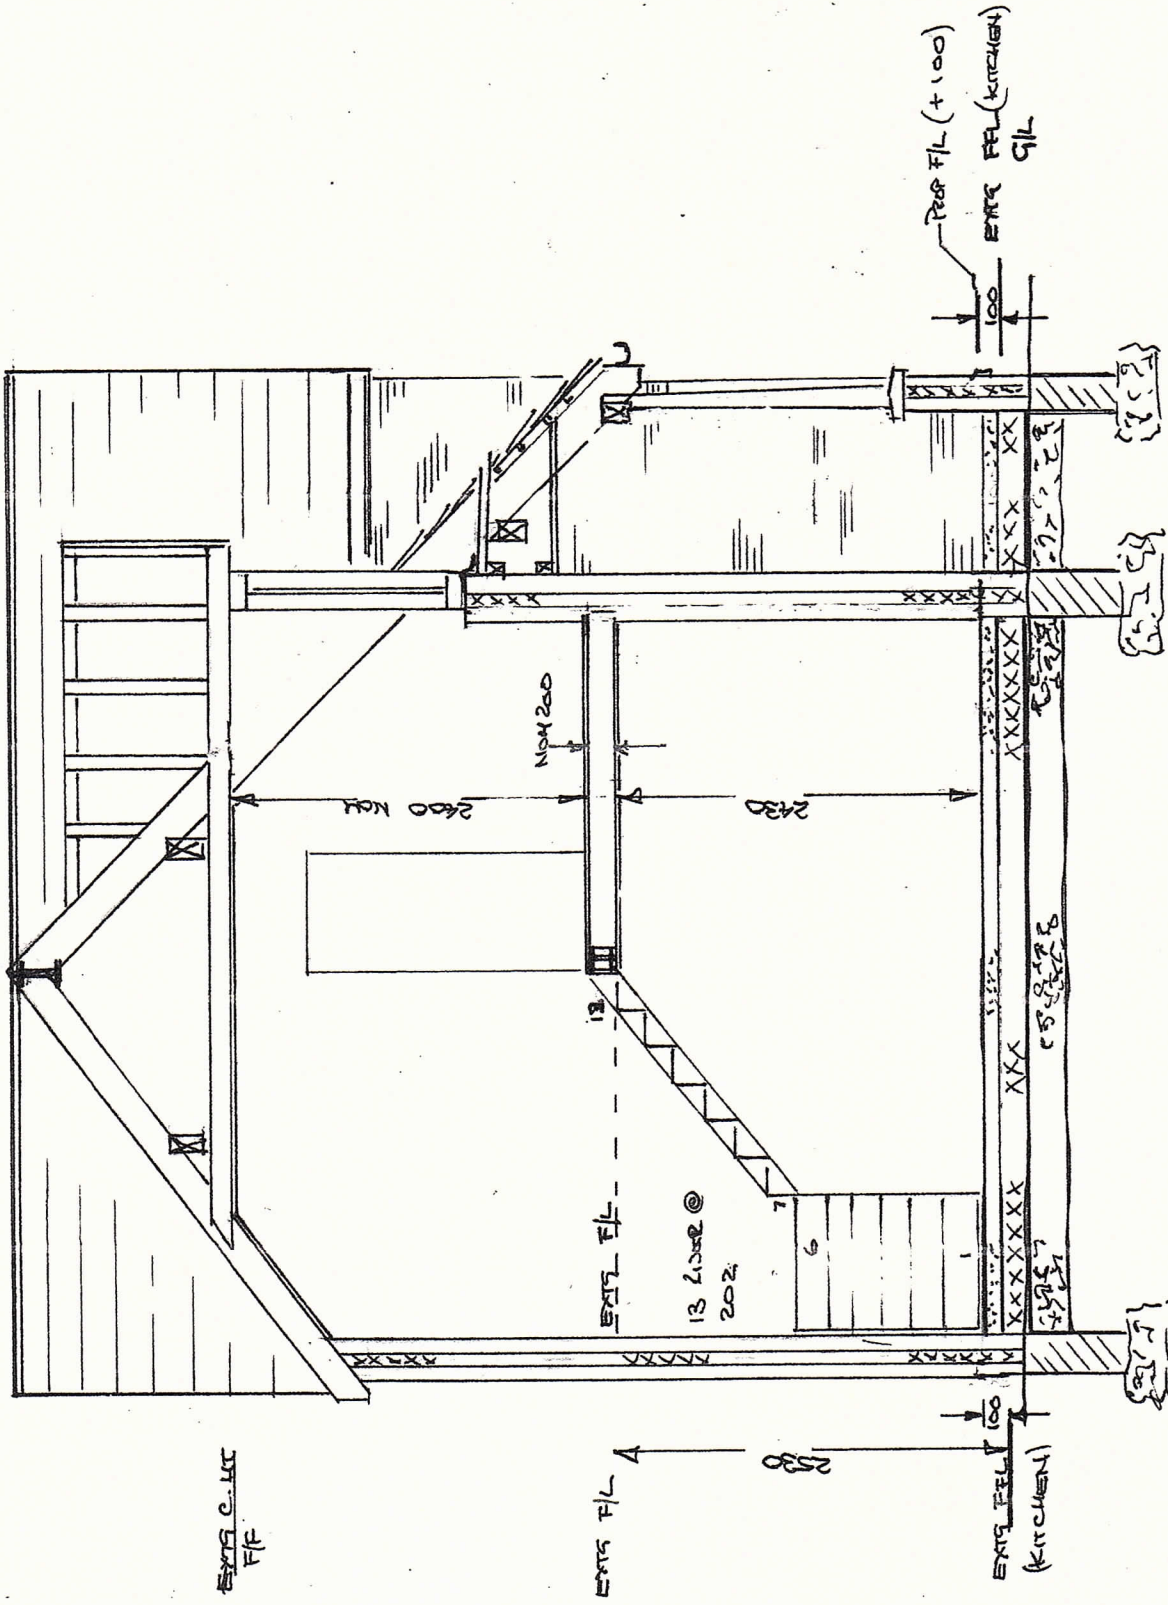


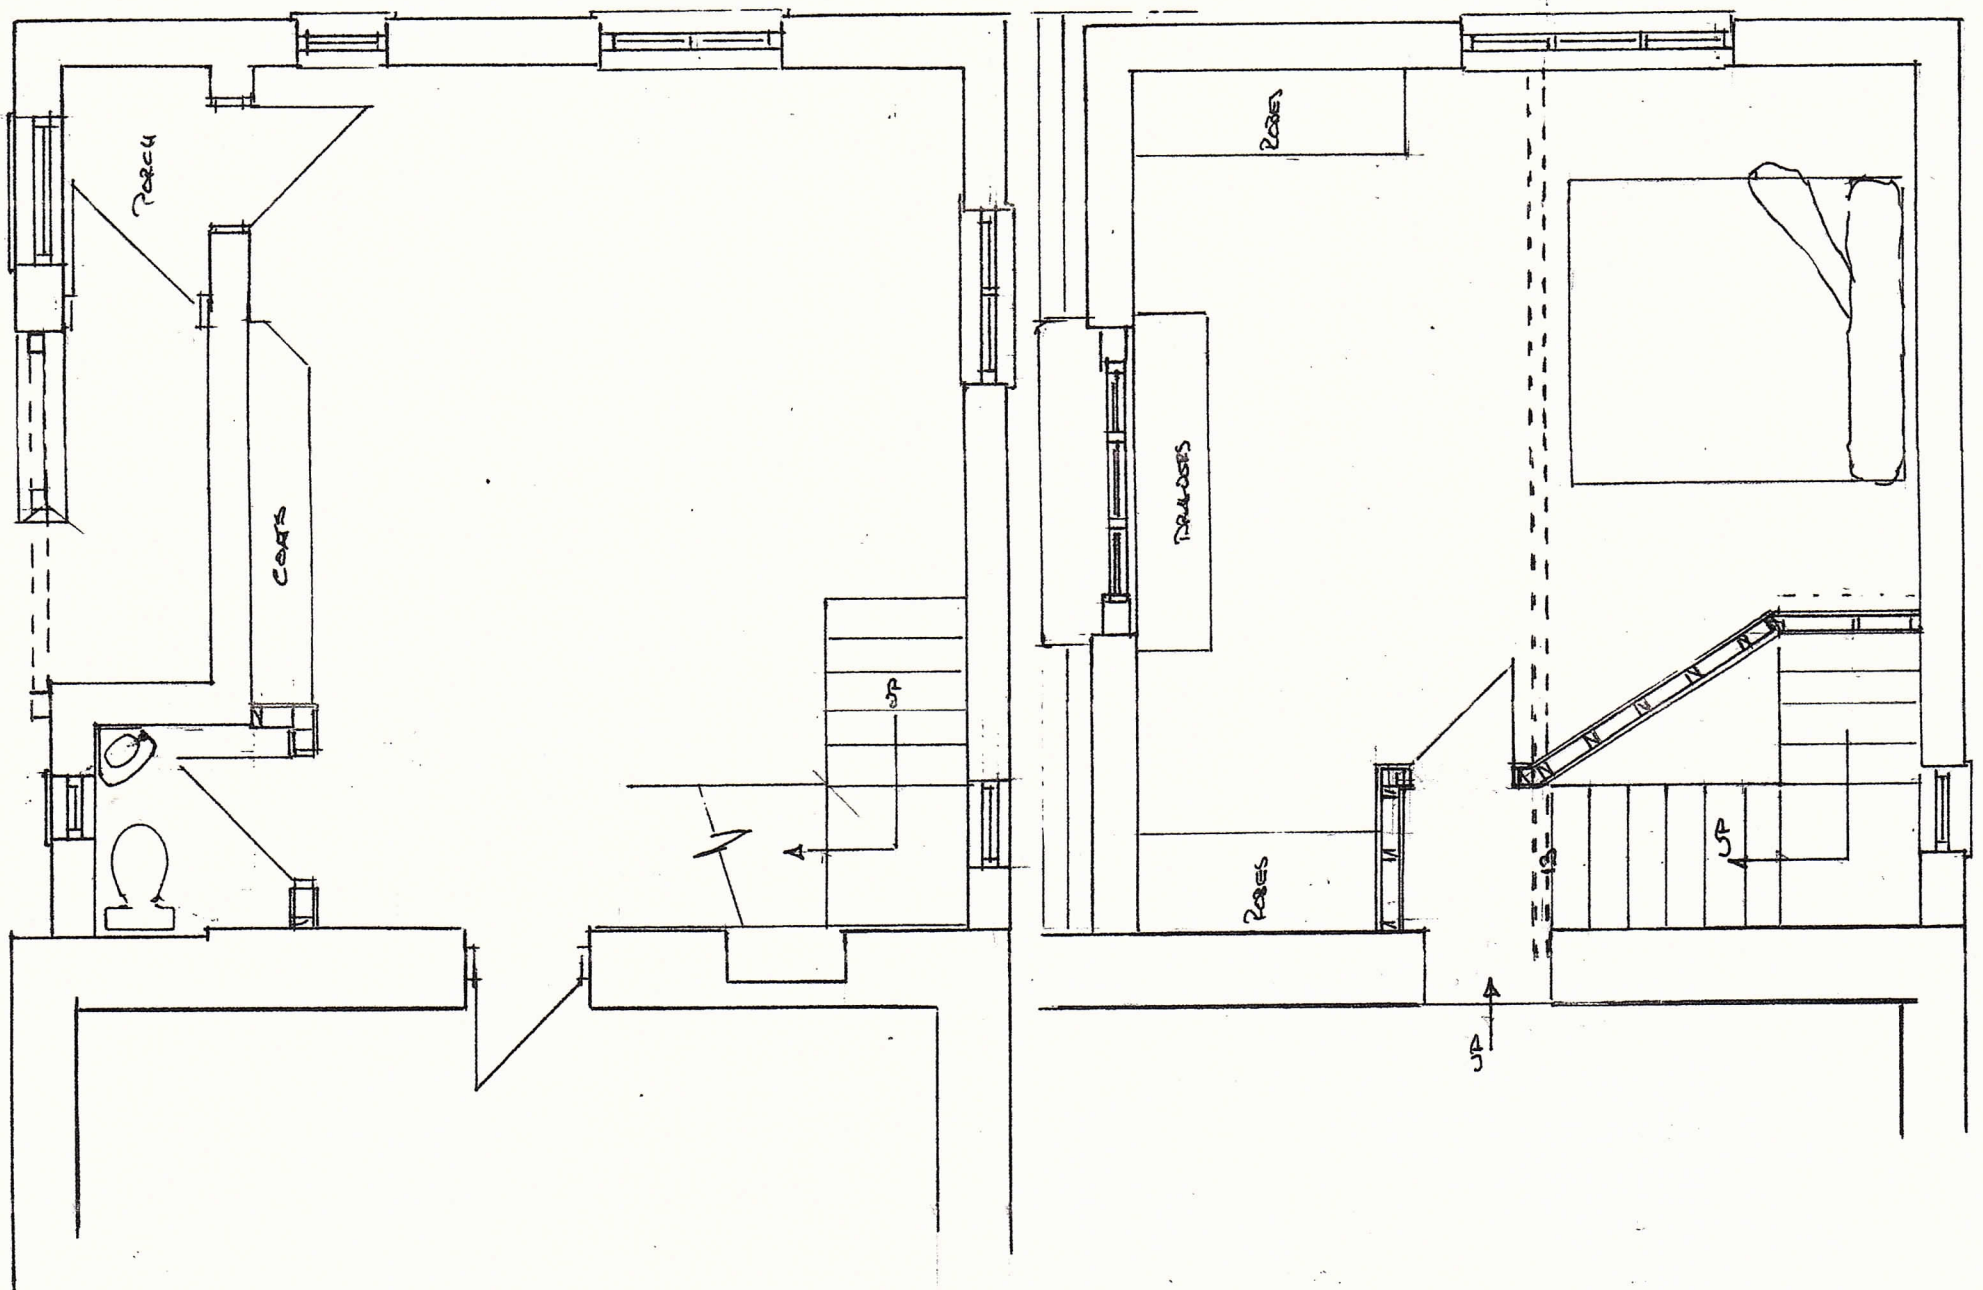

PLAN FROM LOBBY LL130P
 PROPOSED PLAN +
 SECTION
 1-50