




ALL DIMENSIONS SHOWN IN MILLIMETRES

<i>Midland Conservatories</i> TRADITIONAL TIMBER CONSERVATORIES, WINDOWS & DOORS			Mr & Mrs Swinden	Revision:
Drawn by: RS			Scale: 1 : 50	
Date: 13.03.23			Plan View Existing	