

Project

IONITY  
WORK PACKAGE 1 SERVICE

WREXHAM

Client

IONITY GmbH  
Moosacher Str. 84  
ad-80809 Munich, Germany  
www.ionity.eu

Consultant

AECOM  
10th Floor, The Clarence West Building  
2 Clarence Street West  
Belfast  
+44 (0) 28 9060 7200  
www.aecom.com

Notes


Please refer to the arboricultural tree survey report, schedule and drawings for further details.

**General workmanship**  
All works and temporary tree protection fencing shall be carried out in adherence to best arboricultural practice and in accordance with BS3998 recommendations for tree work and BS5837 trees in relation to design, demolition and construction recommendations.

Operatives should be appropriately skilled and experienced for the type of work holding, or in training to obtain, relevant CITB certificates of competence, or similar.

All works should comply with HSE/arboriculture and forestry advisory group best practice.

Site operatives and general public should be protected from hazards associated with tree felling during the course of the works, through appropriate working methods.

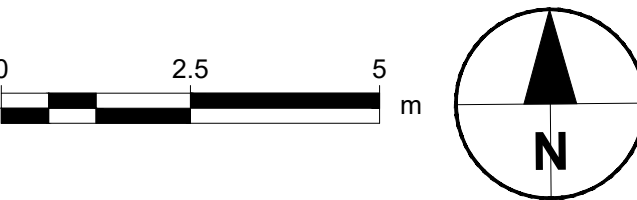

Issue/Revision

|      |        |                |            |
|------|--------|----------------|------------|
| P02  | AUG 23 | PLANNING ISSUE | PH/PM/PM   |
| P01  | MAR 23 | PLANNING ISSUE | LM/PM/PM   |
| Rev. | Date   | Description    | Dm/Chk/Apr |

Key Plan

Purpose Of Issue

PLANNING

Project Number

60695026

Sheet Title

LANDSCAPE LAYOUT  
NORTHERN CAR PARK

Sheet Number

ACM-WRE-00-DR-LA-1001

Scale: 1:100@A1


Rev: P02

PLANTING SCHEDULE


| SHRUB & PERENNIAL PLANTING |                   |     | Plant 3 per square metre |
|----------------------------|-------------------|-----|--------------------------|
| SPECIES                    | SPECIFICATION     | QTY |                          |
| Festuca glauca             | 3L pot, 30cm high | 72  |                          |
| Lavandula angustifolia     | 3L pot, 30cm high | 72  |                          |
| Pachysandra terminalis     | 3L pot, 30cm high | 72  |                          |
| Pieris japonica            | 3L pot, 40cm high | 72  |                          |
| Salvia officinalis         | 3L pot, 40cm high | 72  |                          |
| Stipa tenuissima           | 3L pot, 40cm high | 72  |                          |

KEY

- Footway - concrete paving 200 x 100 x 80mm granite aggregate paving setts
- Road - asphalt (refer to engineers drawings)
- Location of existing trees to be retained
- Location of existing hedge to be retained
- Shrub planting
- Amenity grass / turf
- Access road

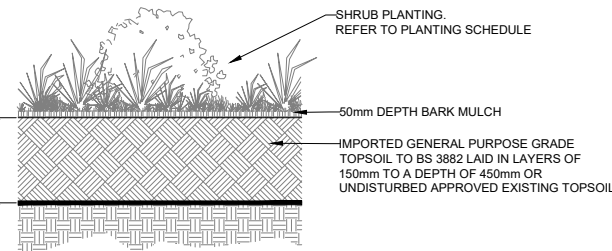

01 SHRUB PLANTING  
SCALE: 1:40 @ A1

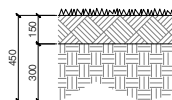

02 GRASS SEEDING  
SCALE: 1:40 @ A1

GRASS SEEDING  
RESURFACE EXISTING SOIL, CULTIVATE TO A DEPTH OF 100mm AND SPREAD SEEDS DEEP TOPSOIL TO 100mm AS NECESSARY. USE STONE, GRADE AND PREPARE FOR SEEDING.  
CONFORM LOW MAINTENANCE SEED MIXTURE OR EQUAL AND APPROVED:  
10% Clover  
10% Cocksfoot  
10% Crested Dog's Tail  
10% Cynodon Dactylon  
10% Festuca ovina  
10% Fescue  
10% Highland Brome  
10% Ryegrass  
• FERTILISER: SUPERPHOSPHATE AND SULFATE OF AMMONIA  
• PRE-EMERGENT HERBICIDE