




SECTION A-A

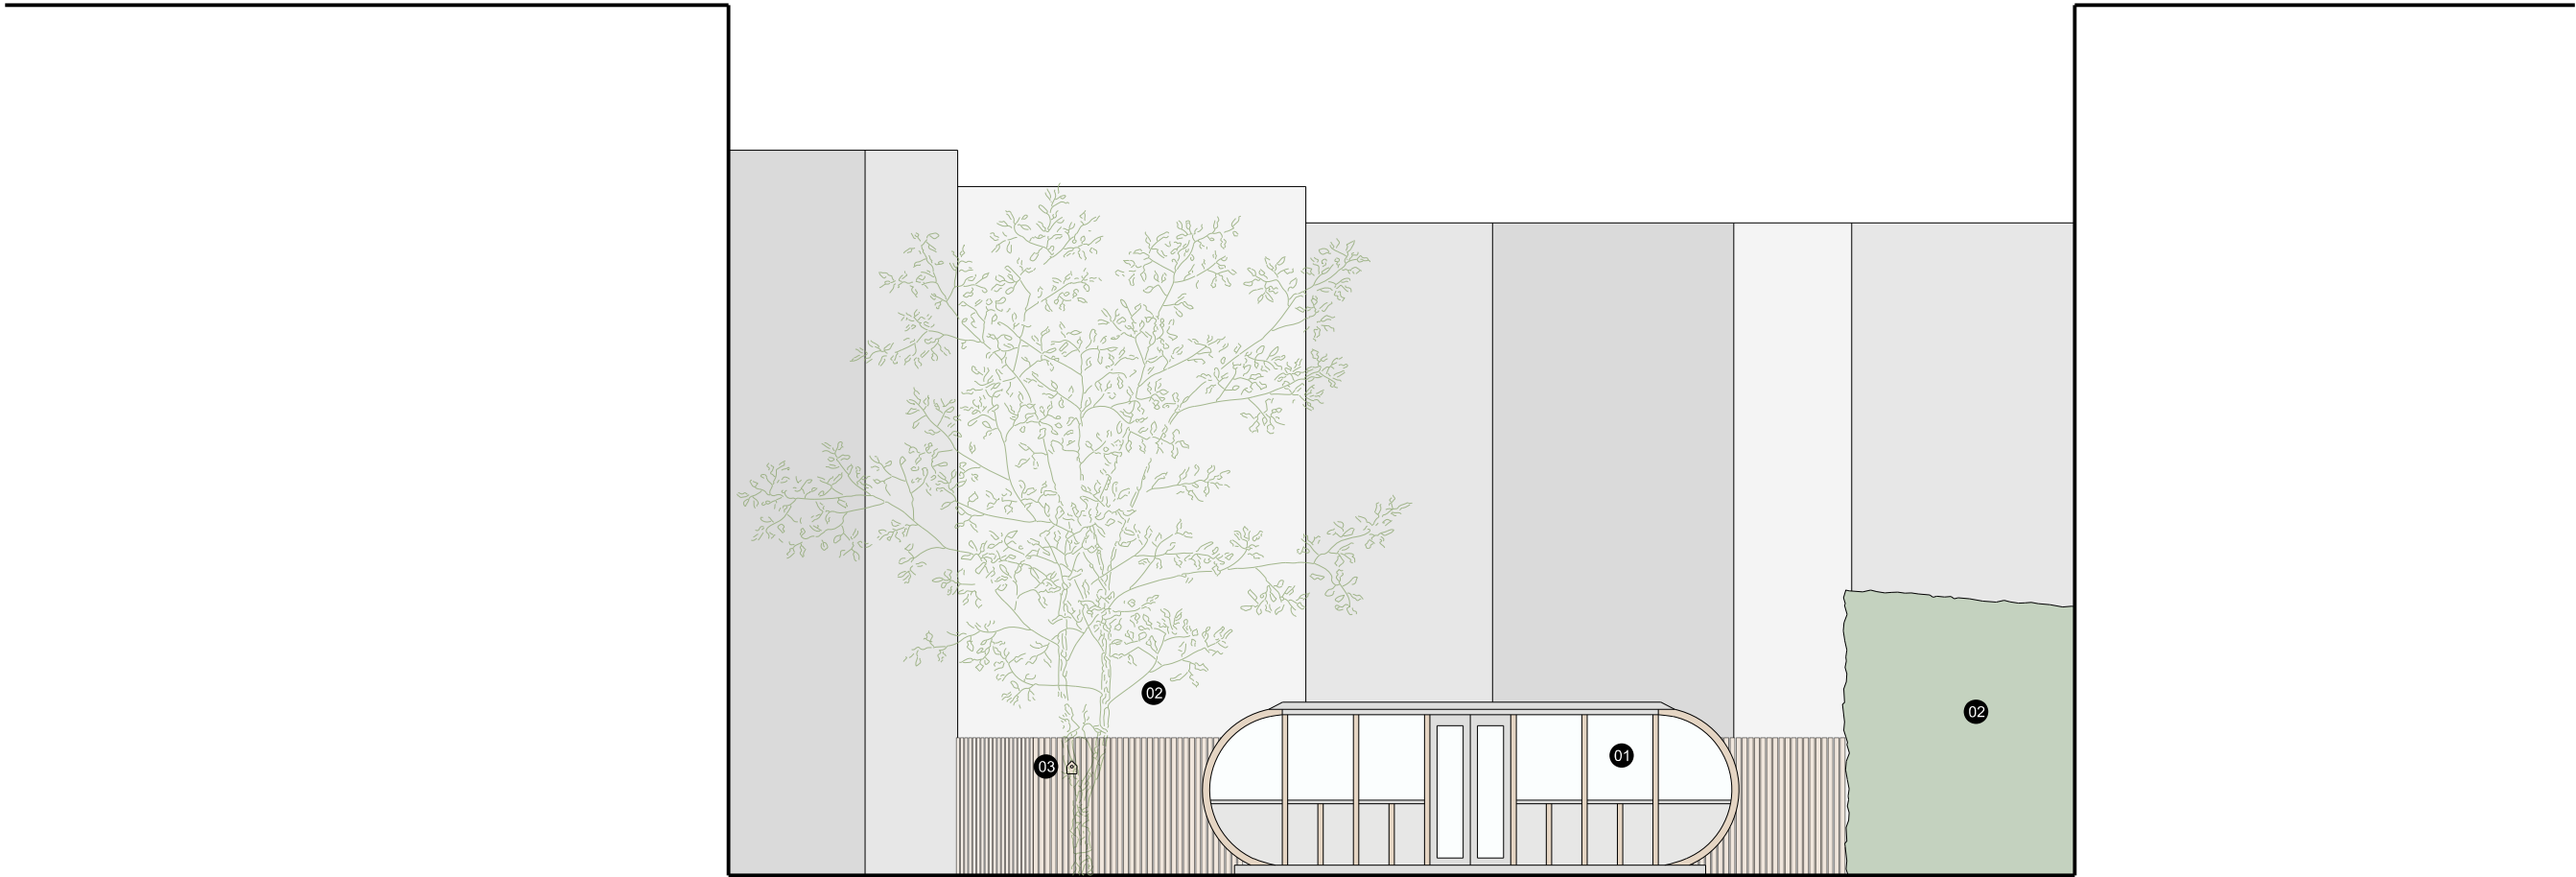

- KEY:
- 01 GARDEN POD - EXTRA LARGE OVAL HOUSE GARDEN POD BY ORNATE GARDEN
 - 02 EXISTING LANDSCAPING
 - 03 BIRD BOX

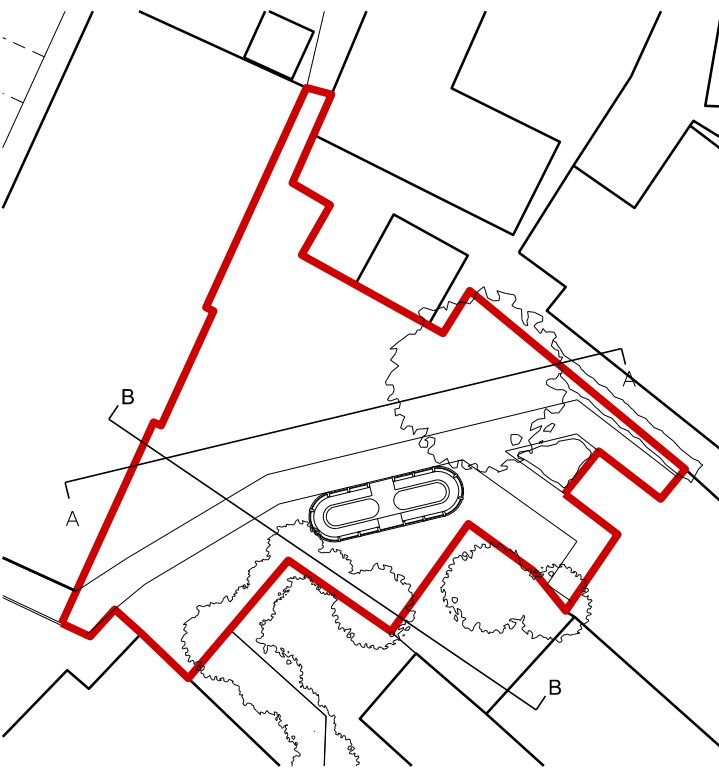

SECTION B-B

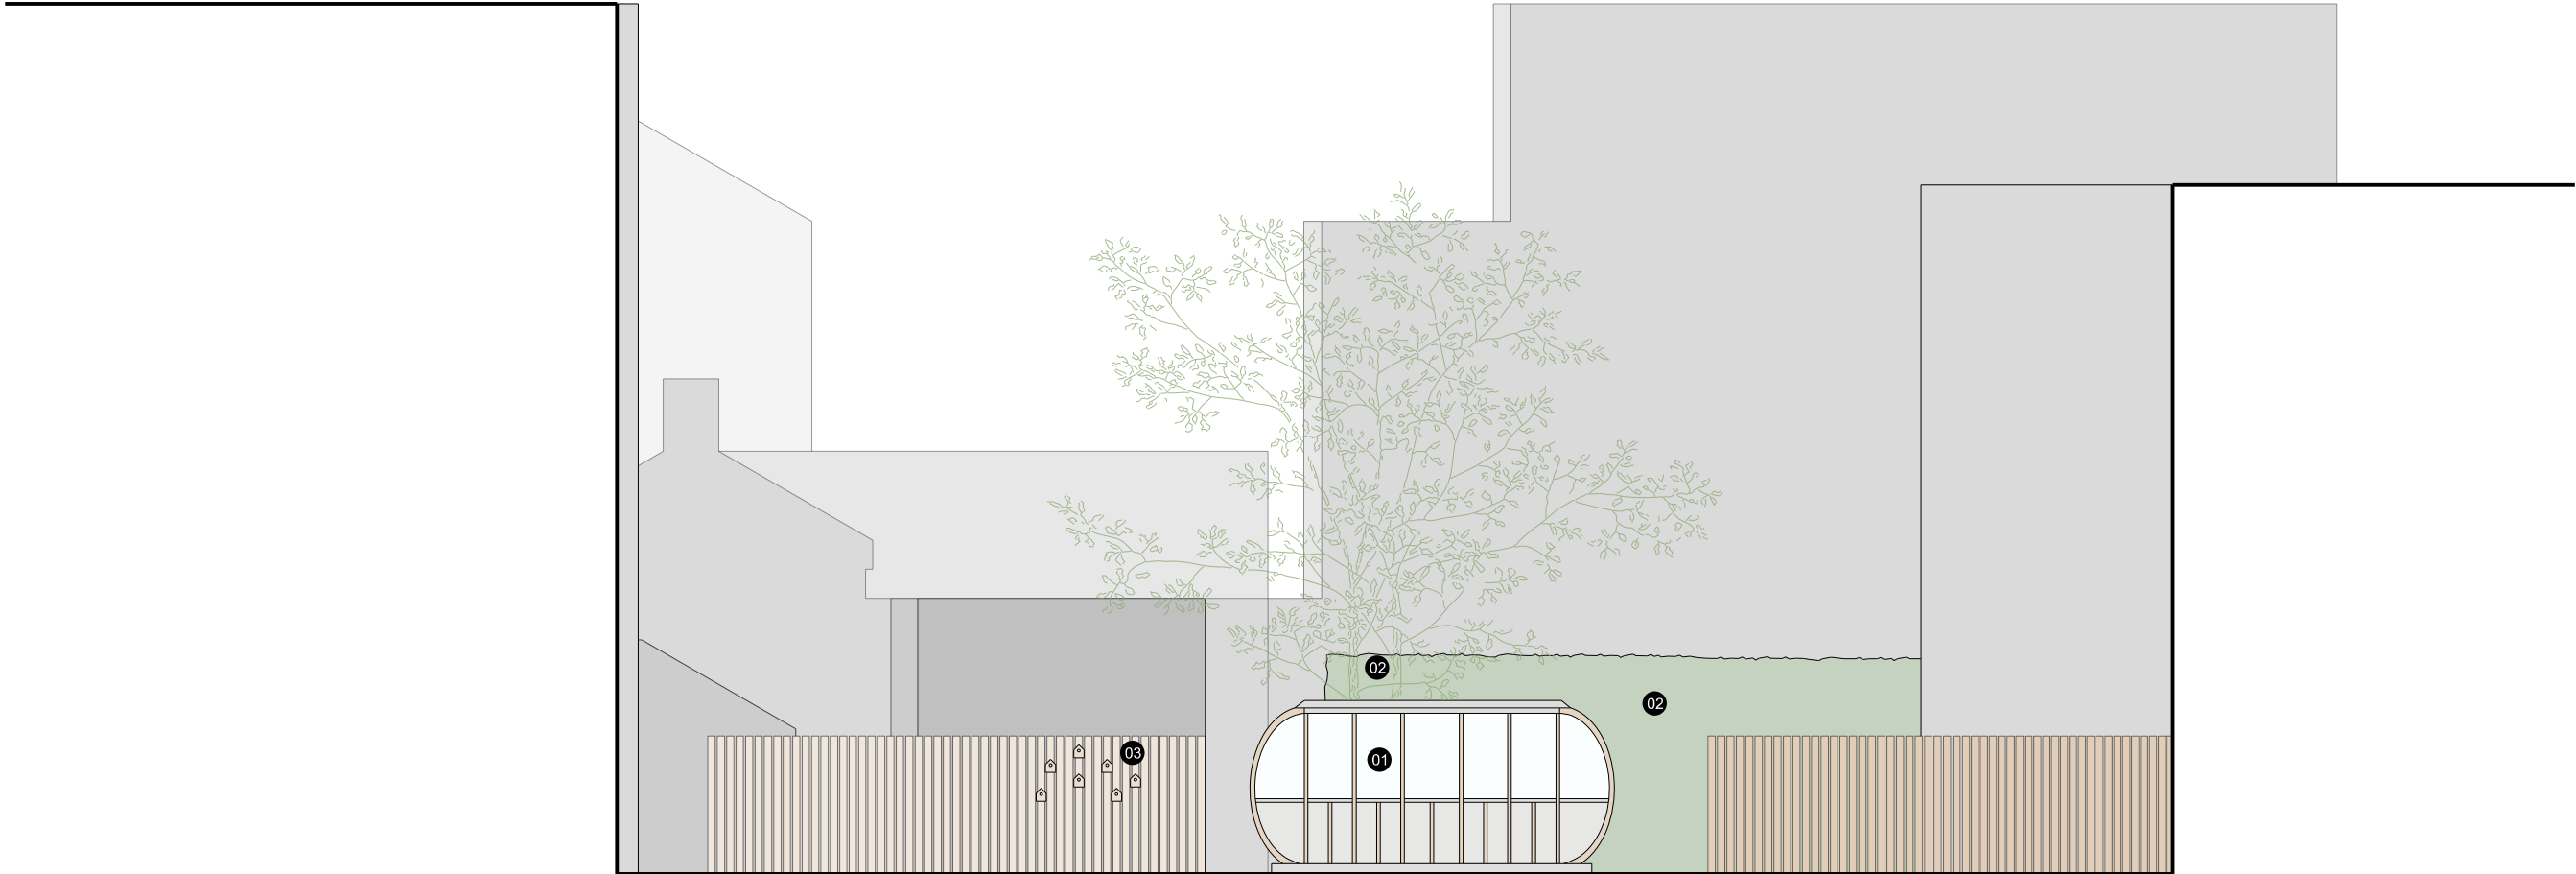

P03	Site Layout Amended	23/08/2024	LM	RH
P02	Existing hedge height amended	24/04/2024	LM	JL
P01	First Issue	22/03/2024	LM	JL
Revision		Date	By	Chk

Title: Proposed Site Sections				
Project: 23146_Snowdon Hall				
Client: Student Roost			Scale	1:100 A2
Stage: Planning			Status	Revision
Reference: 23146-56T-P5-ZZZ-D-A-001			S2	P03

56three
ARCHITECTS
0131 220 3003 | info@56three.com

Do not scale from this drawing
All dimensions to be checked on site. This drawing and its data are copyright of 56three Architects Ltd, Registered office: 14 Alva Street, Edinburgh, EH2 4GS. Registered in Scotland SC090676. This drawing must not be used for any purpose other than for which it is intended.

