


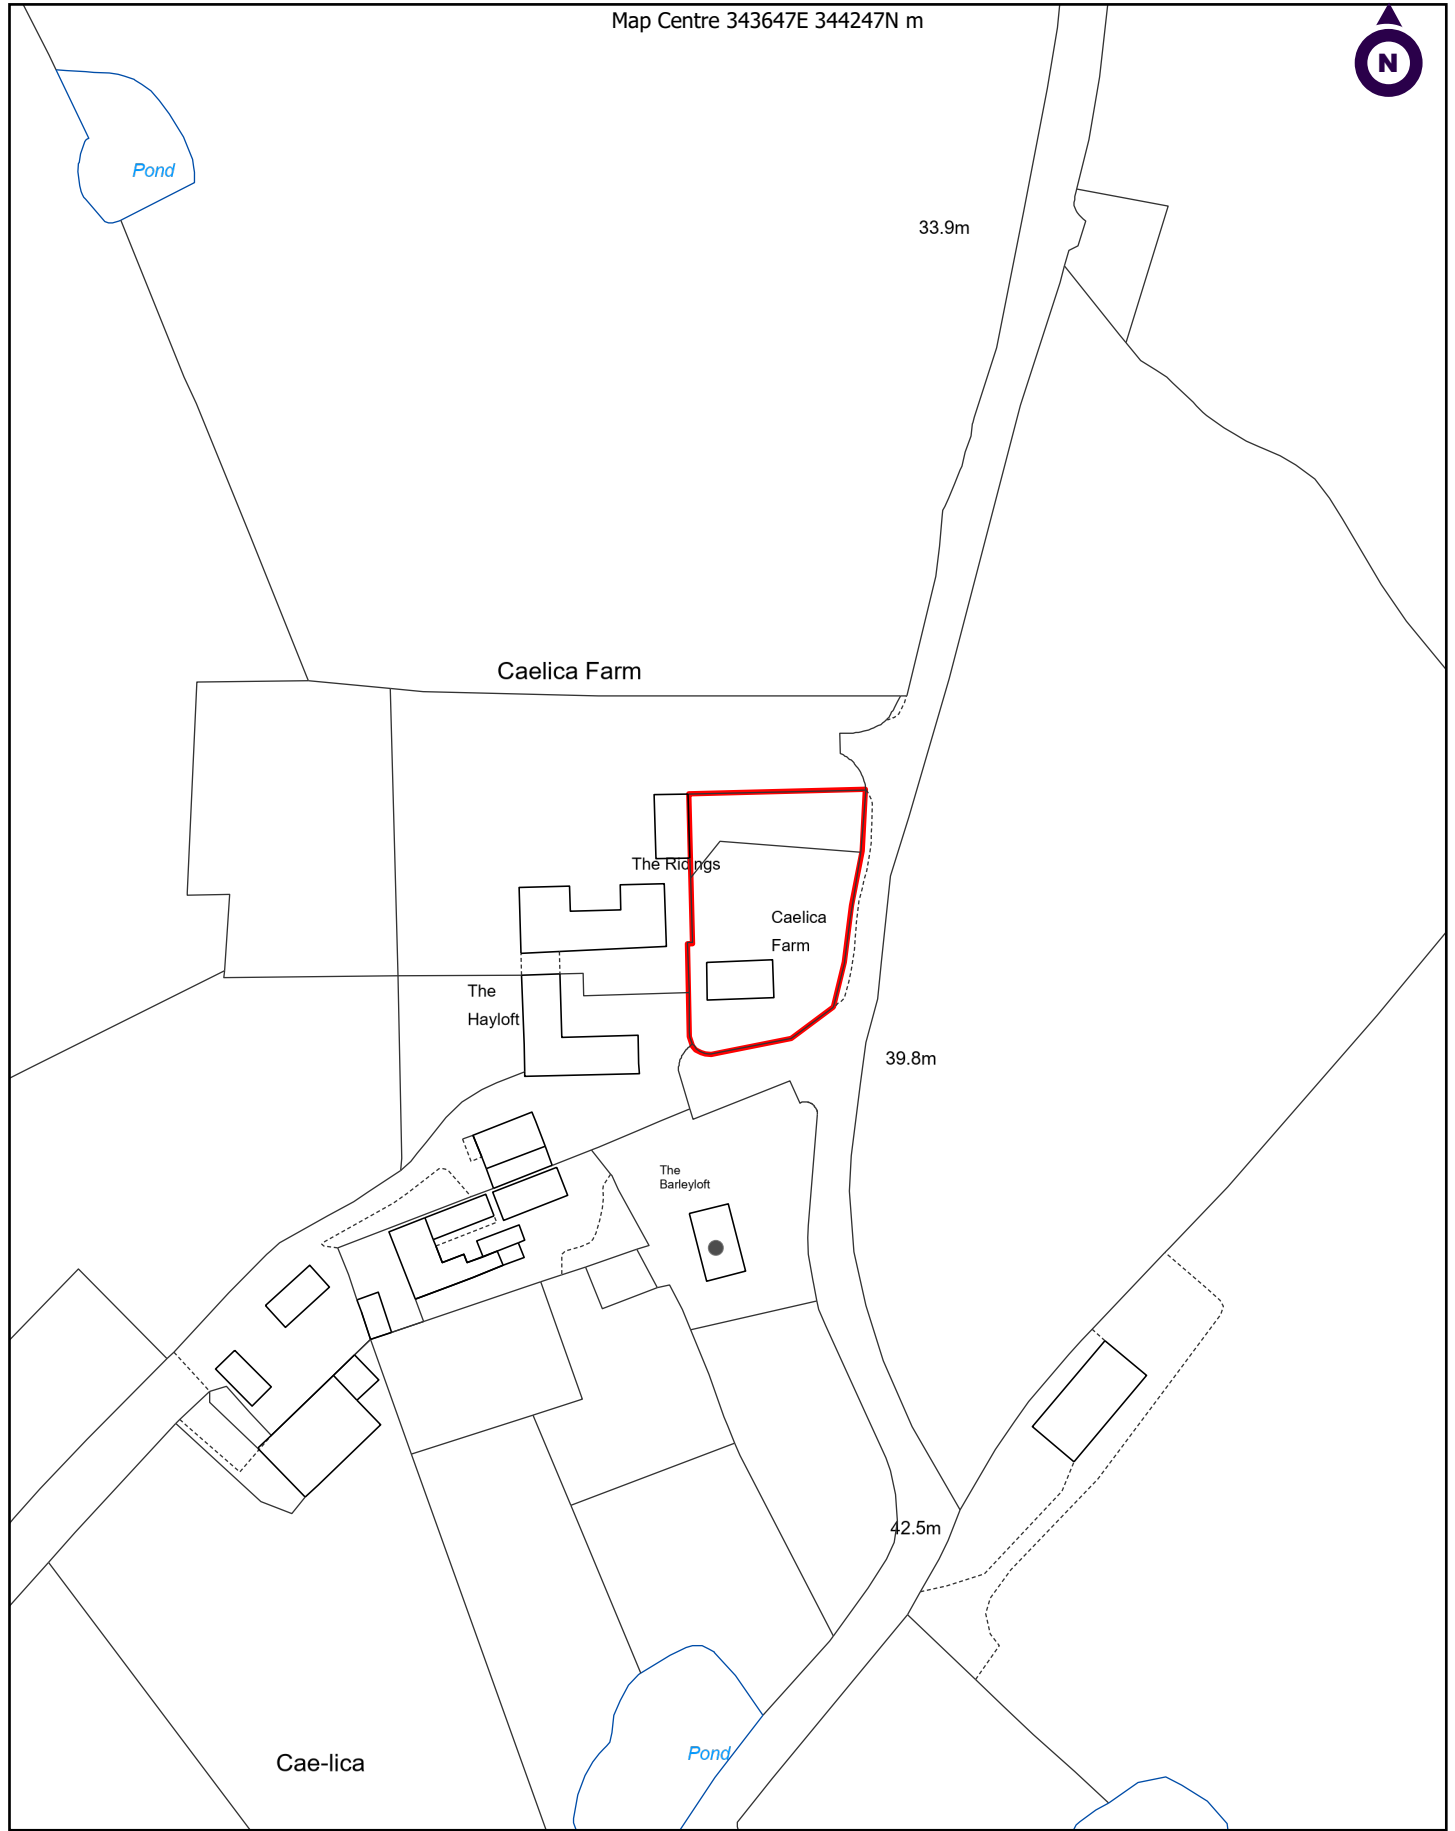

© Crown Copyright 2022. Carter Jonas LLP ES100004458

Client:

Project:

Title: Caelica Farm Bungalow

Scale 1:1,250 @A4

Drawn By: EO

Date: 7/31/2022

Dwg no:

Carter Jonas

Two Snow Hill, Birmingham, B4 6GA
T: 0121 794 6250
carterjonas.co.uk
OS Copyright: OS100004458

