

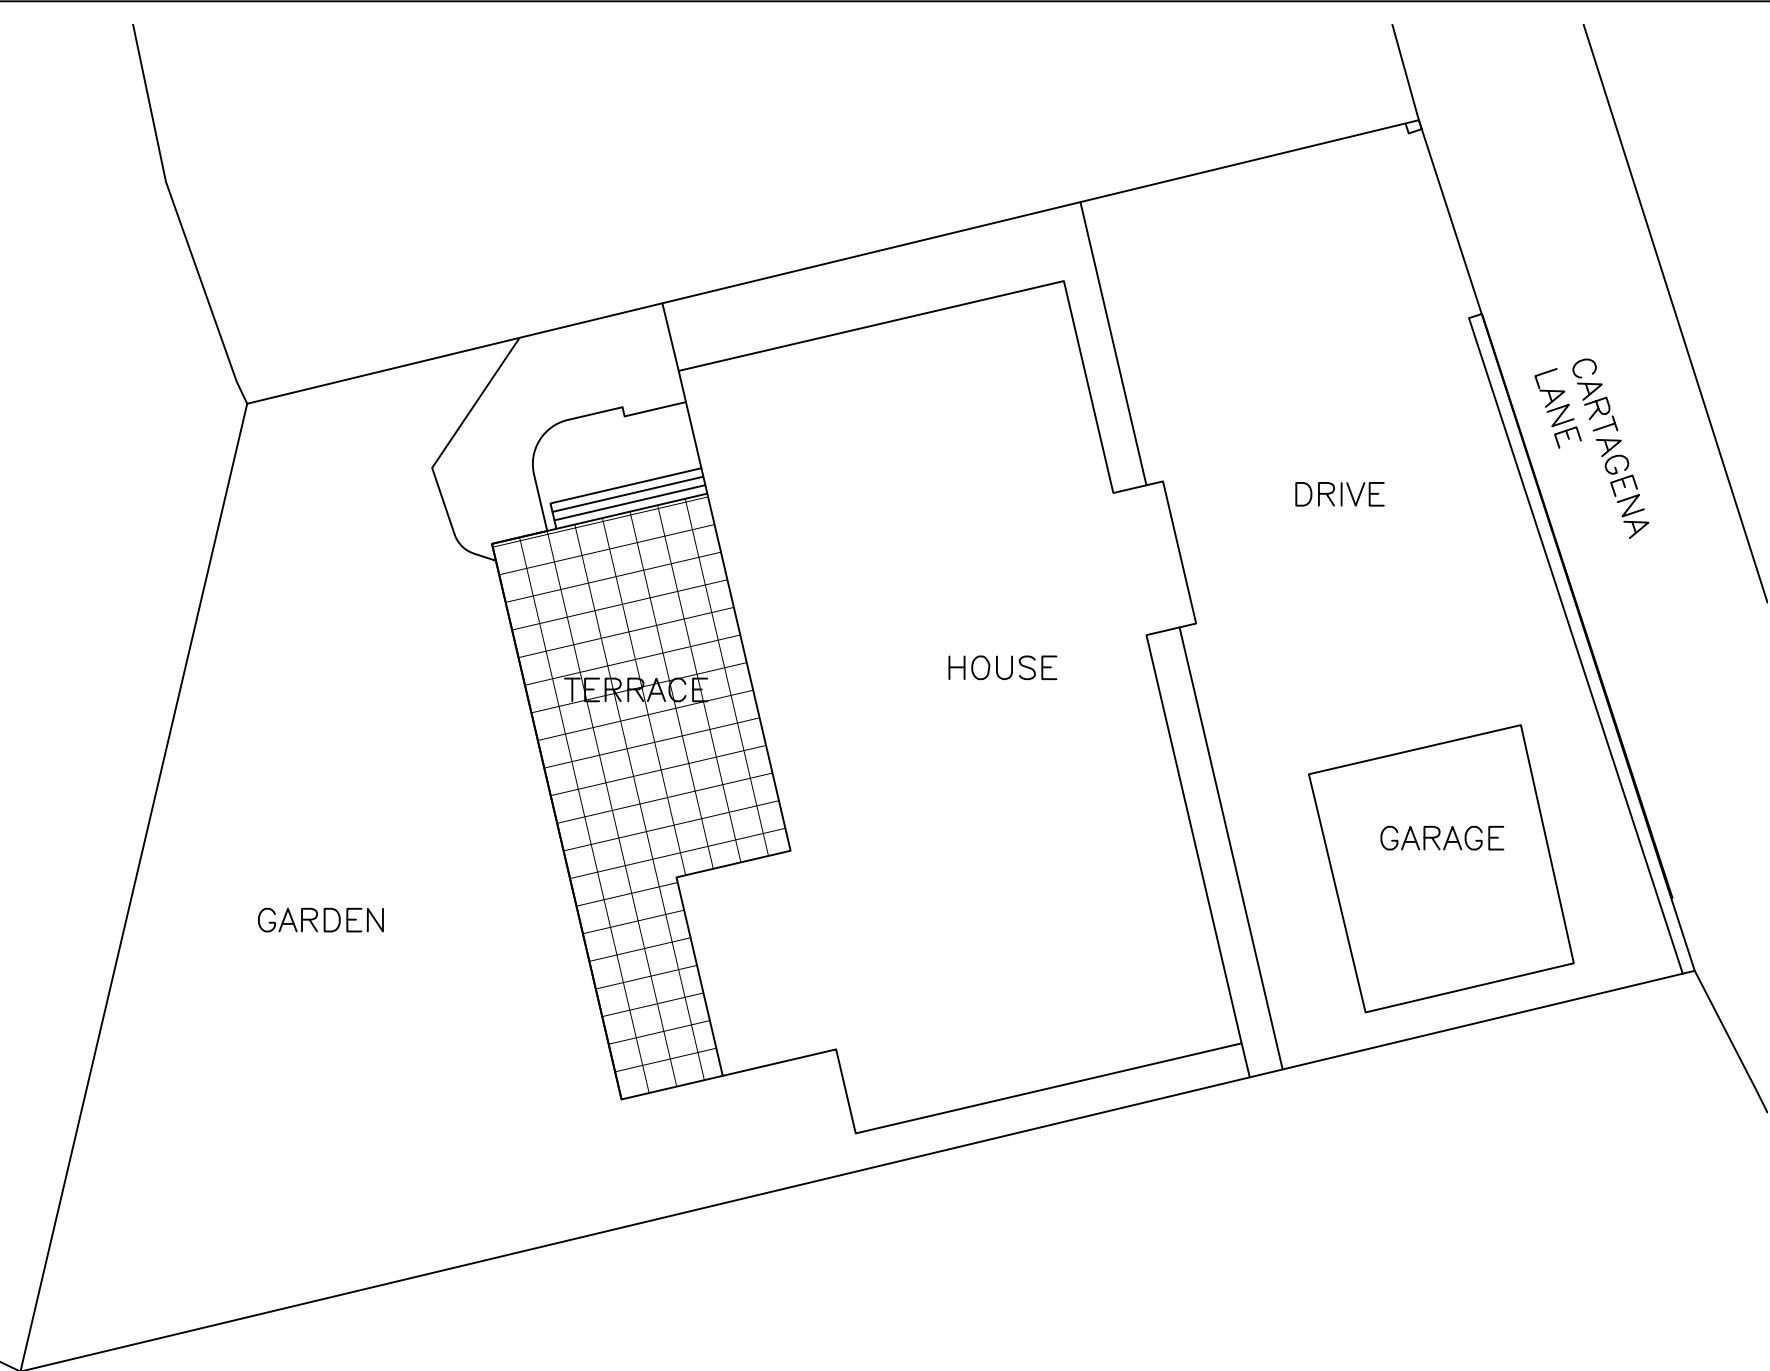


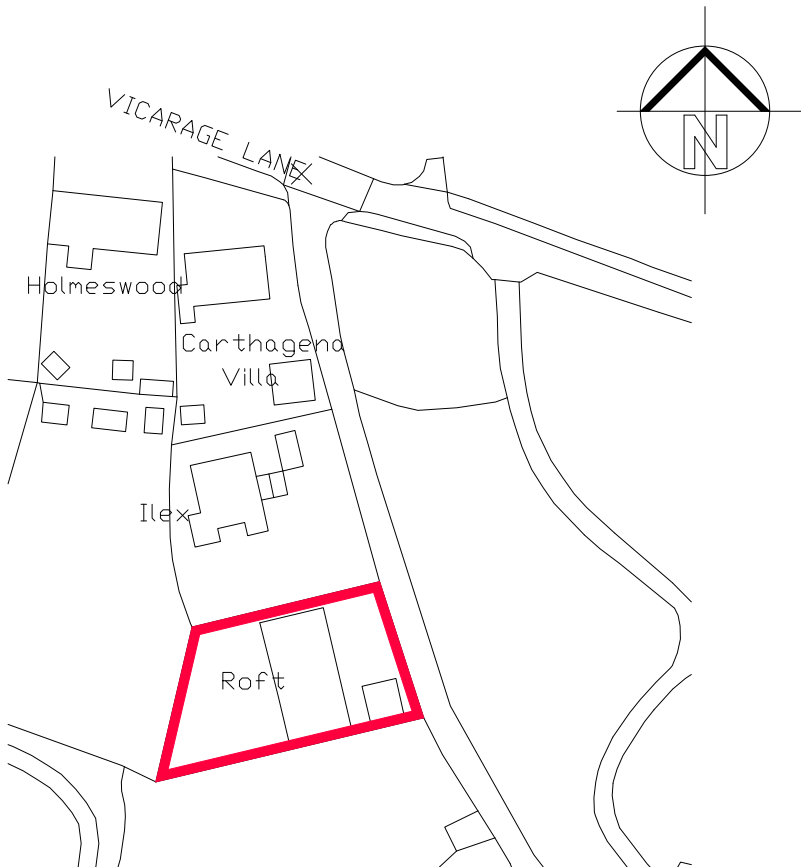


SITE PLAN 1:200 AT A3

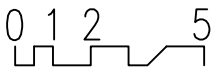

Ordnance Survey, (c) Crown Copyright 2023. All rights reserved. Licer

LOCATION PLAN 1:1250 AT A3

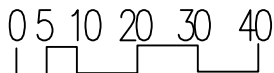

Applicant GBD				
Job ROFT, CARTHAGENA LANE, GRESFORD,LL12 8UT				
Title REAR TERRACE ISTE AND LOCATION PLANS				
Date NOV 23	Scales 1:200&1250@A3	Drawn	No CAR/TER/02	Rev