


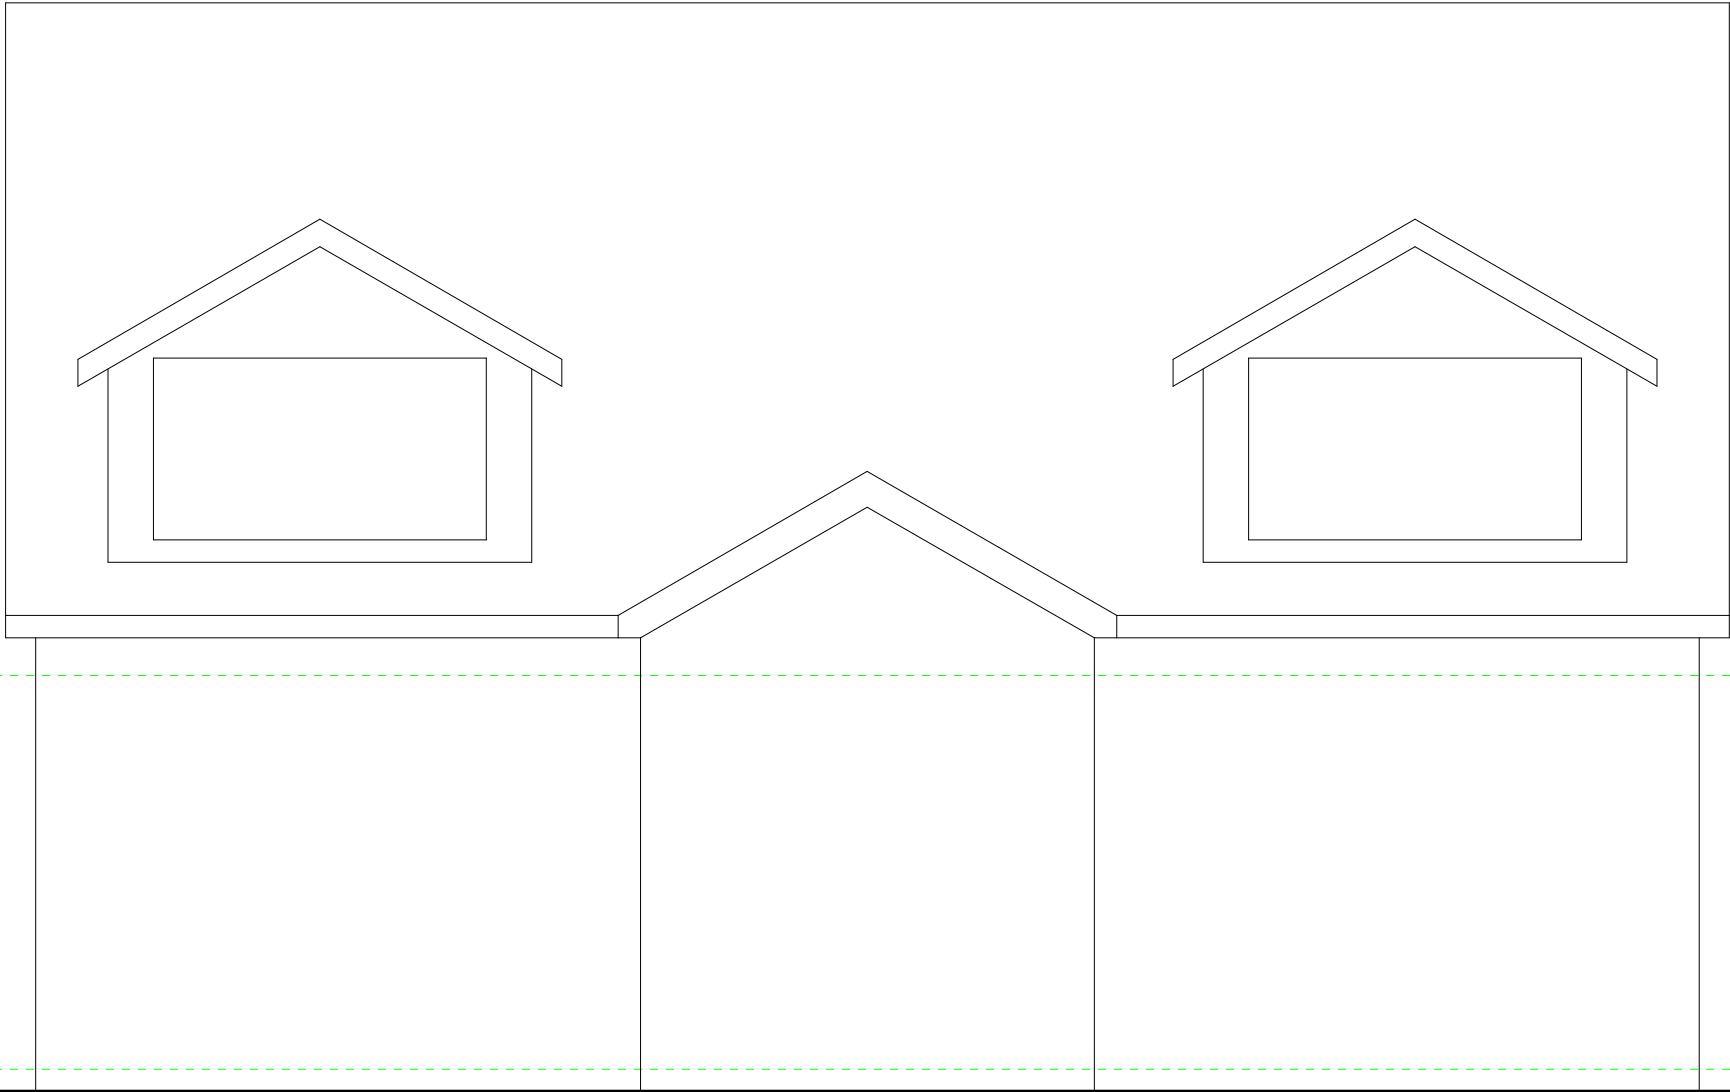

Typical Elevation 1:50

Rev	Date	Detail	Initial

Project: Proposed residential dwelling on land associated with Stryt, Wern Road, Minera, Wrexham, LL11 3DU.	
Title: Planning: Typical Elevation	Scale: (A3) 1:50

Drawn By: L. Fowles	Date: April 2024
Drawing No: W214/004	Sheet: 1 of 1





Office 3K4,
Redwither Business Tower,
Wrexham. LL13 9XT
Tel: 01978 356500
www.blueprintarchitectural.com
© copyright all rights reserved