

Lawned
Garden

BASE


Offices:

SHREWSBURY, CONWY, CHESTER

Tel: 01743 236 400 | Fax: 01244 569 008

Email: HELLO@BASEARCHITECTURE.CO.UK

Web: BASEARCHITECTURE.CO.UK

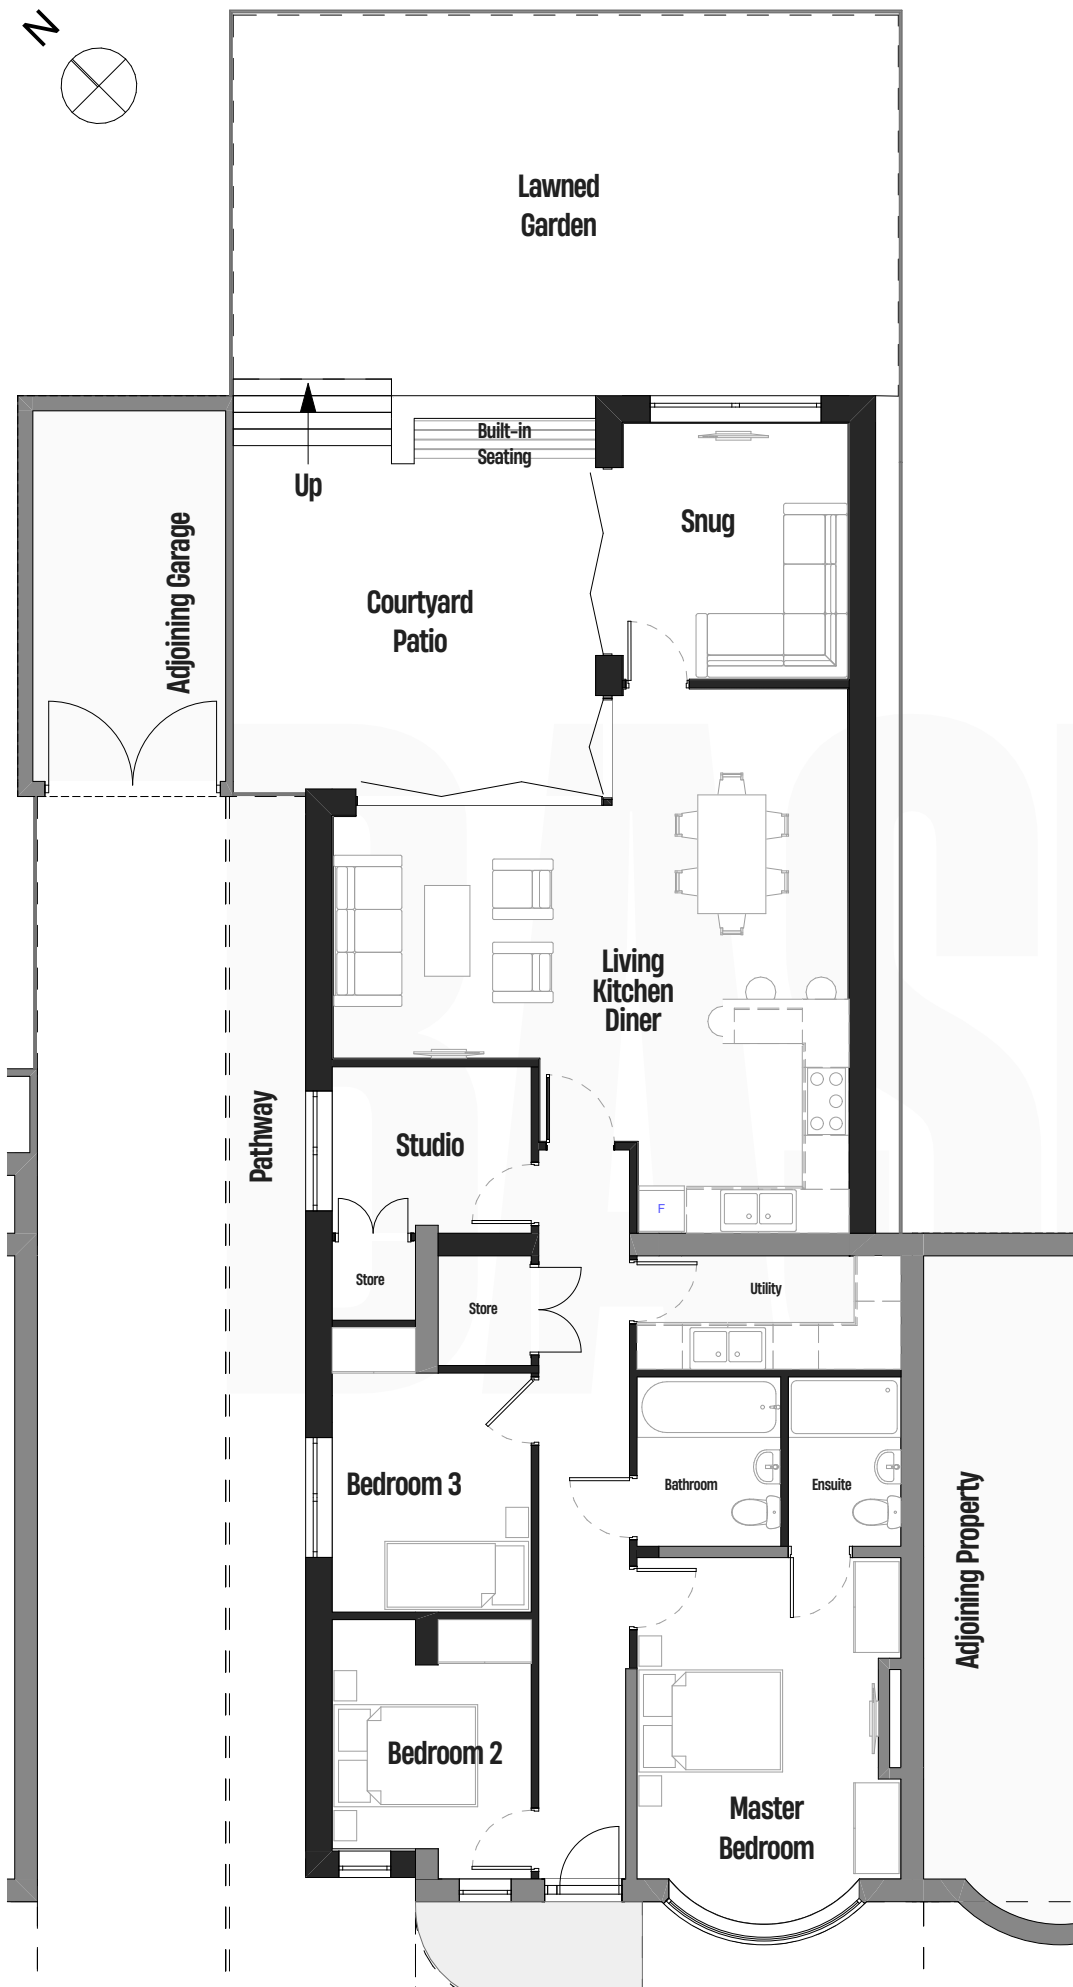

SCALE BAR 1:100



Rev.	Revision Description.	
By.		
Chk.		
Scale.	1:100 @ A4	Drawn by. BG
Date.	21.02.24	Chk. JH
Project Title		
40 Sandringham Rd, Wrexham		
Client		
Jo Marsh		
Drawing Title		
Proposed Plans		
Project No.	Drawing No.	Rev.
BA4227	PL-003	

This drawing is the property of base Architecture & Design Ltd. It shall not be copied or scanned, in part or whole, without prior consent of base Architecture and Design. Do not scale this drawing.

RIBA

