




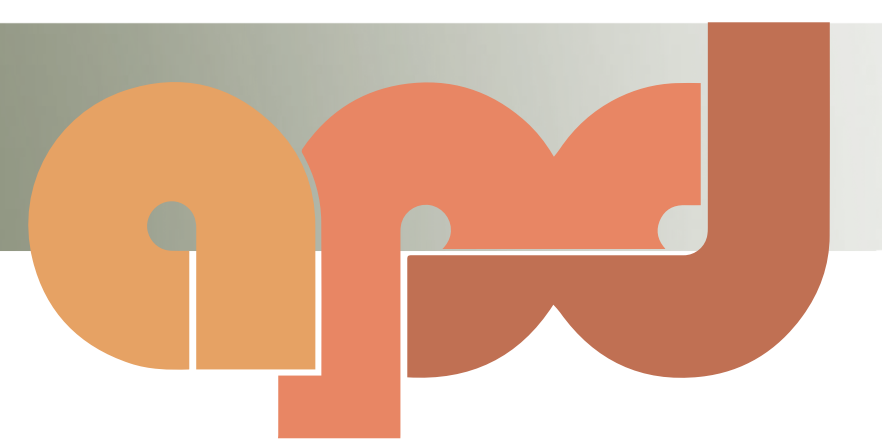


Section A - A

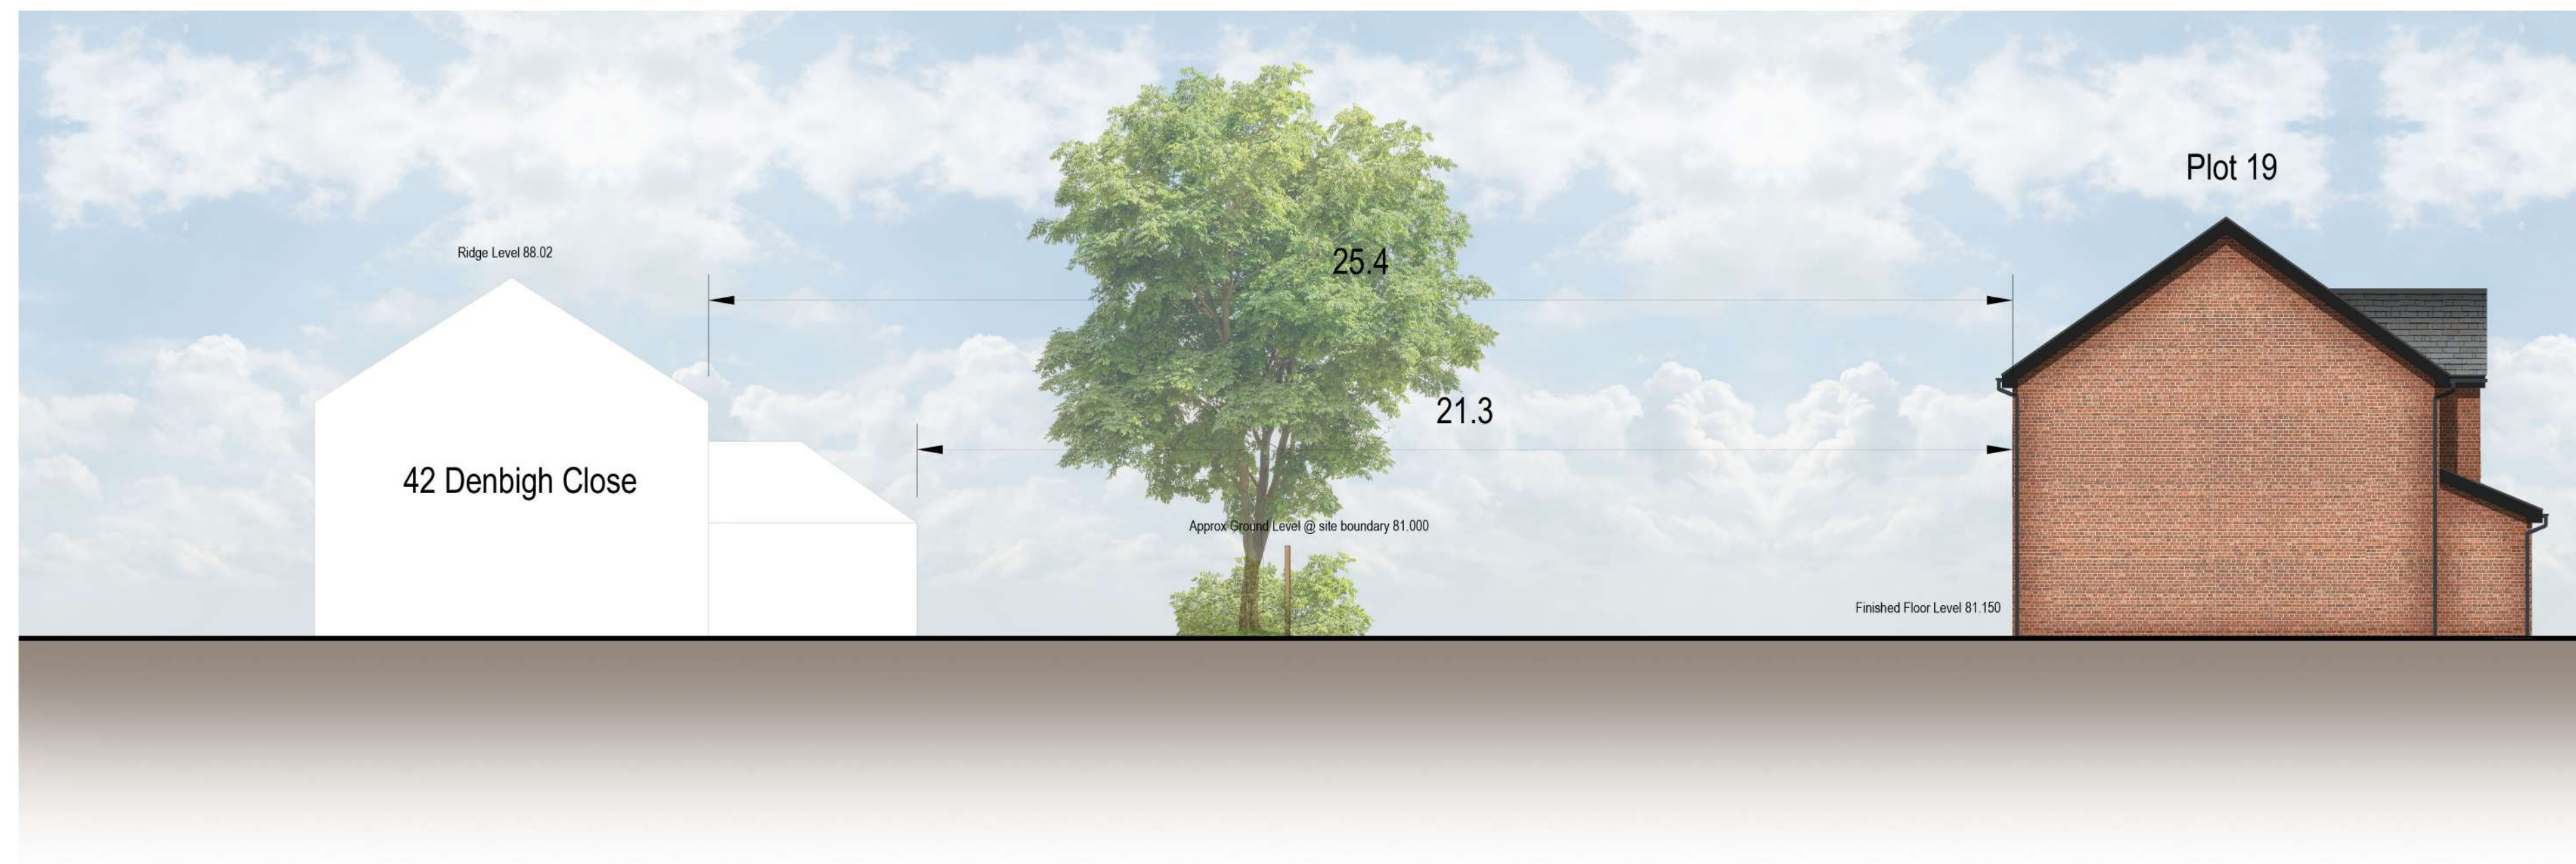

Section B - B

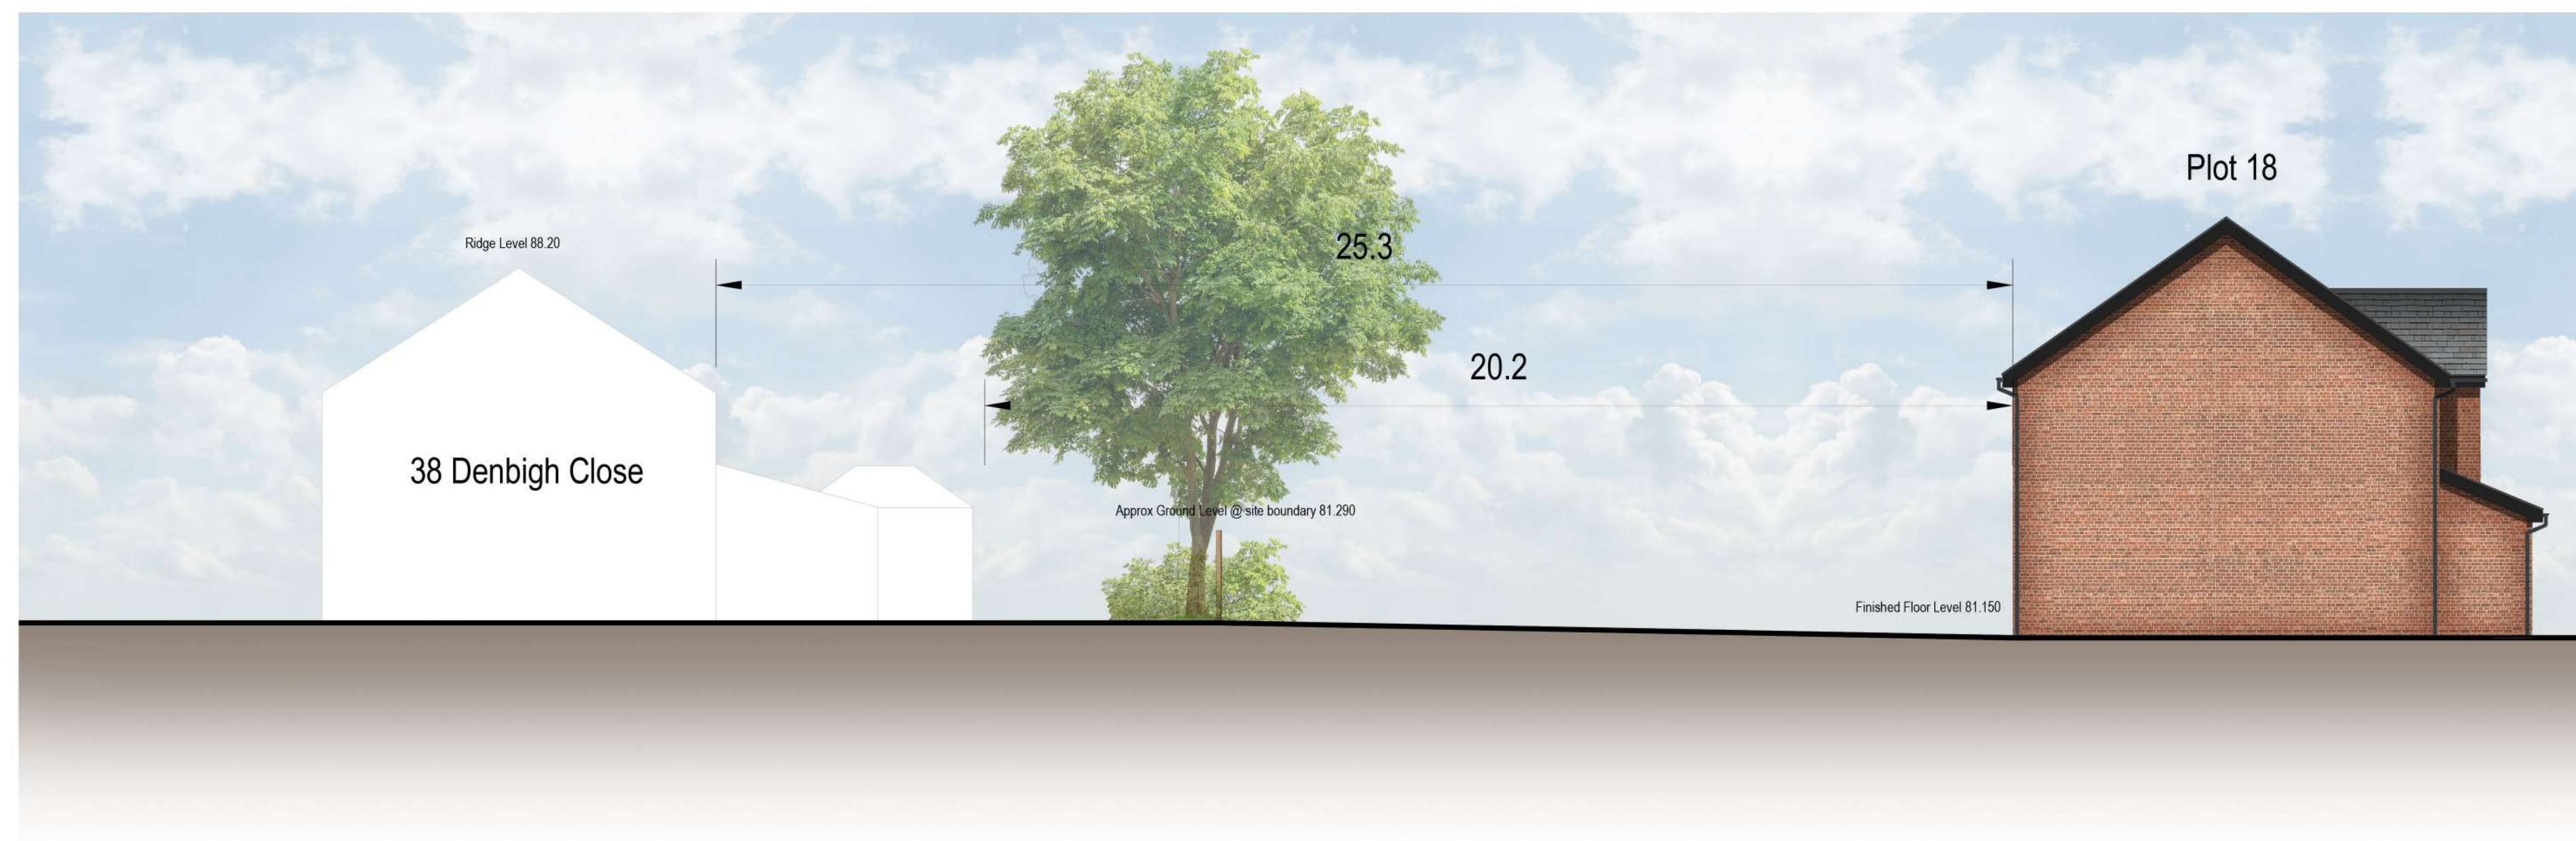


Section C - C

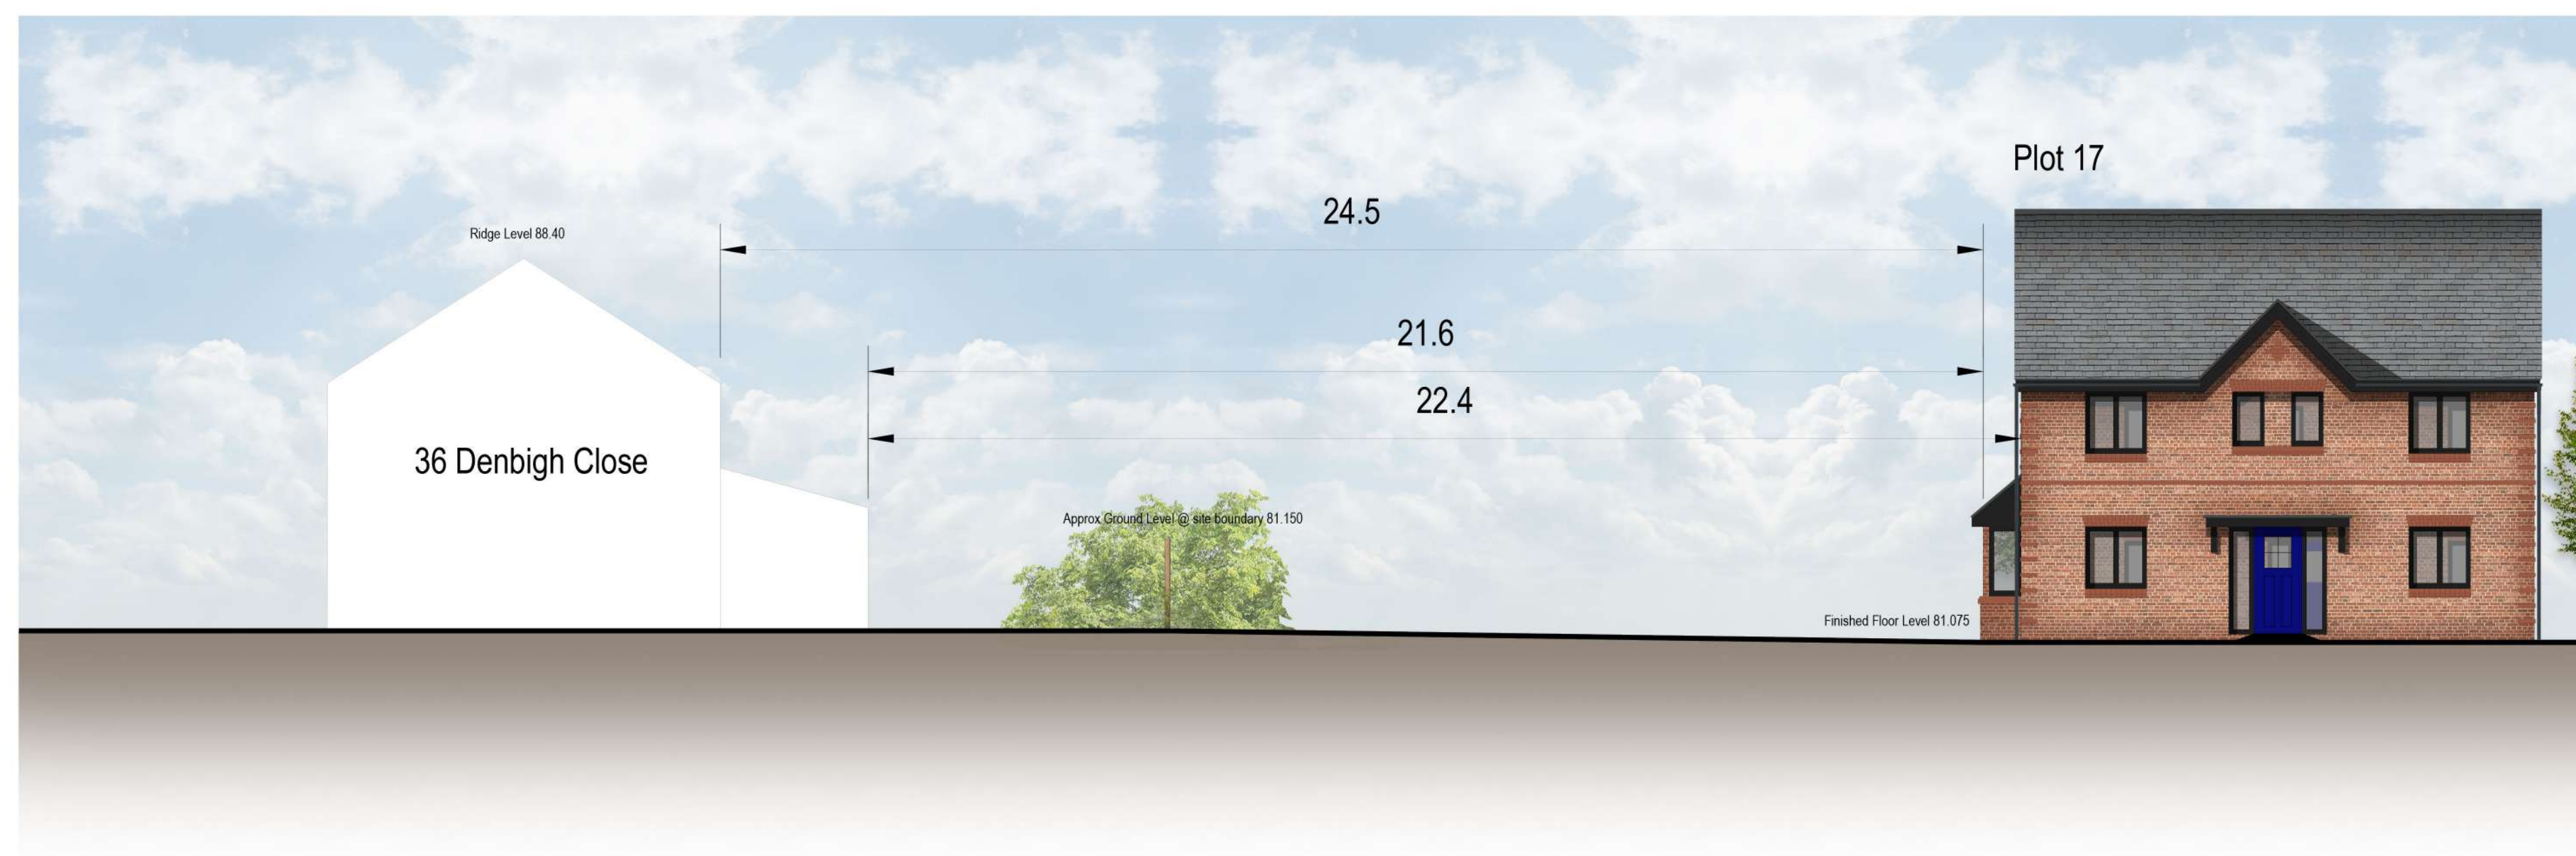


Key Plan - NTS



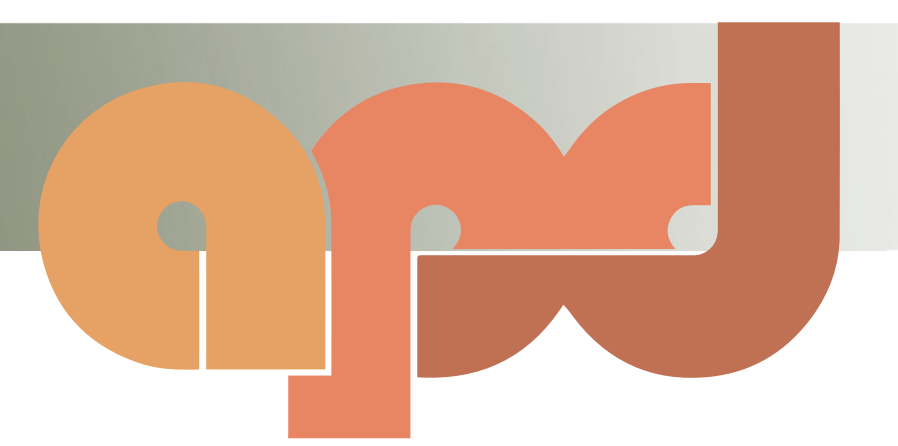


Holt Road, Wrexham, Wrexham County Borough Council


Section D - D

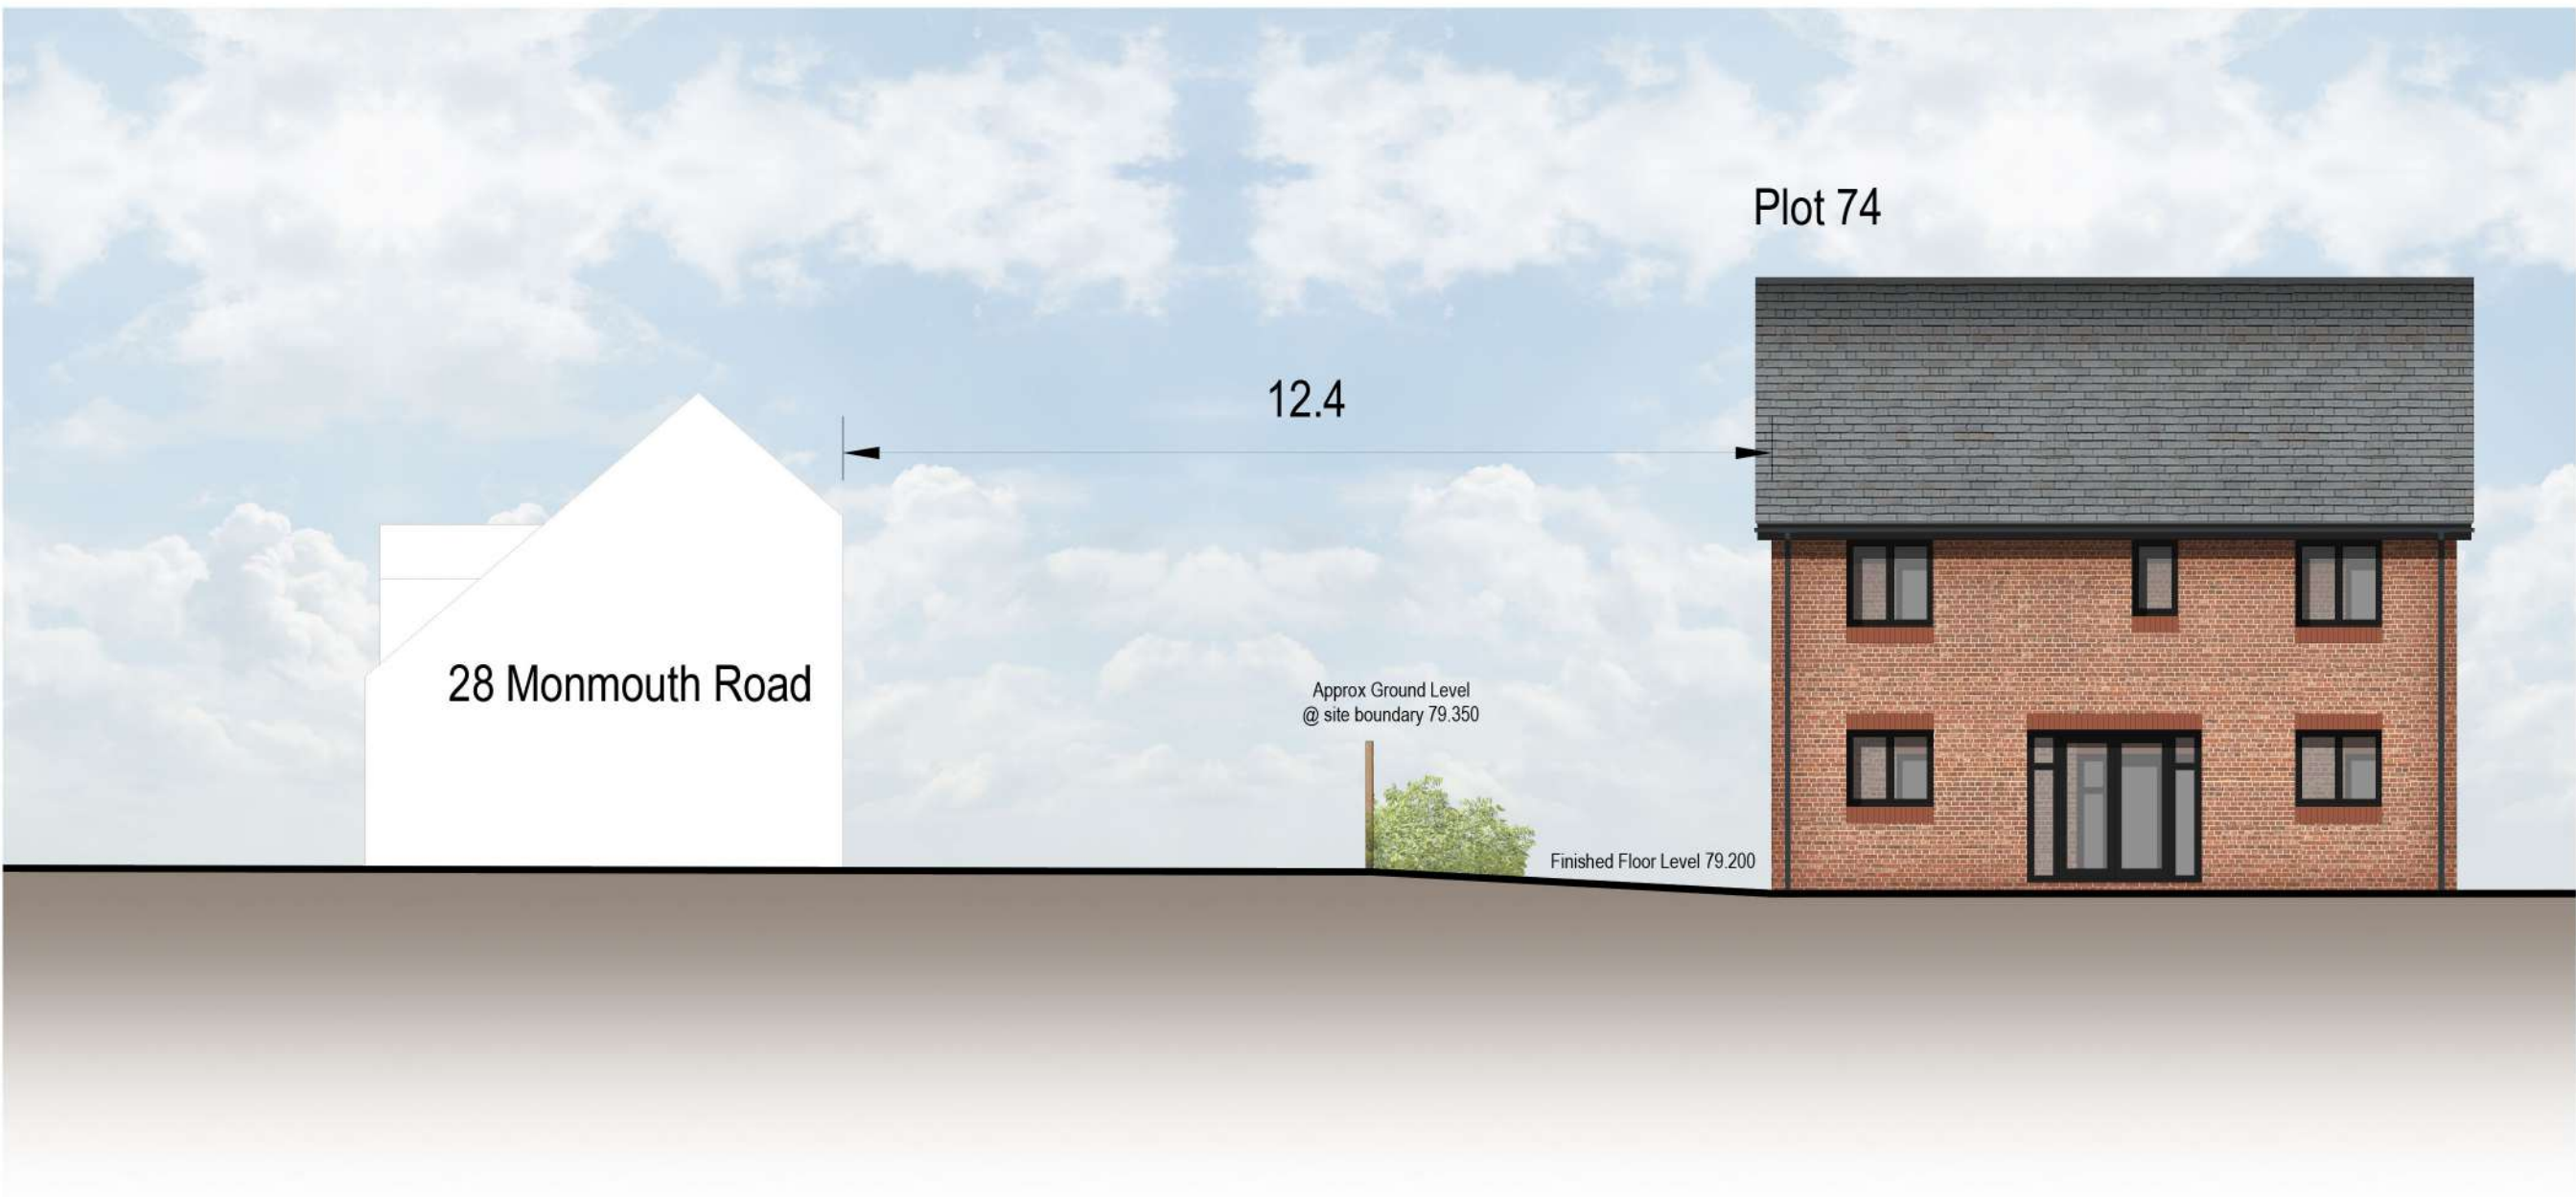

Section E - E

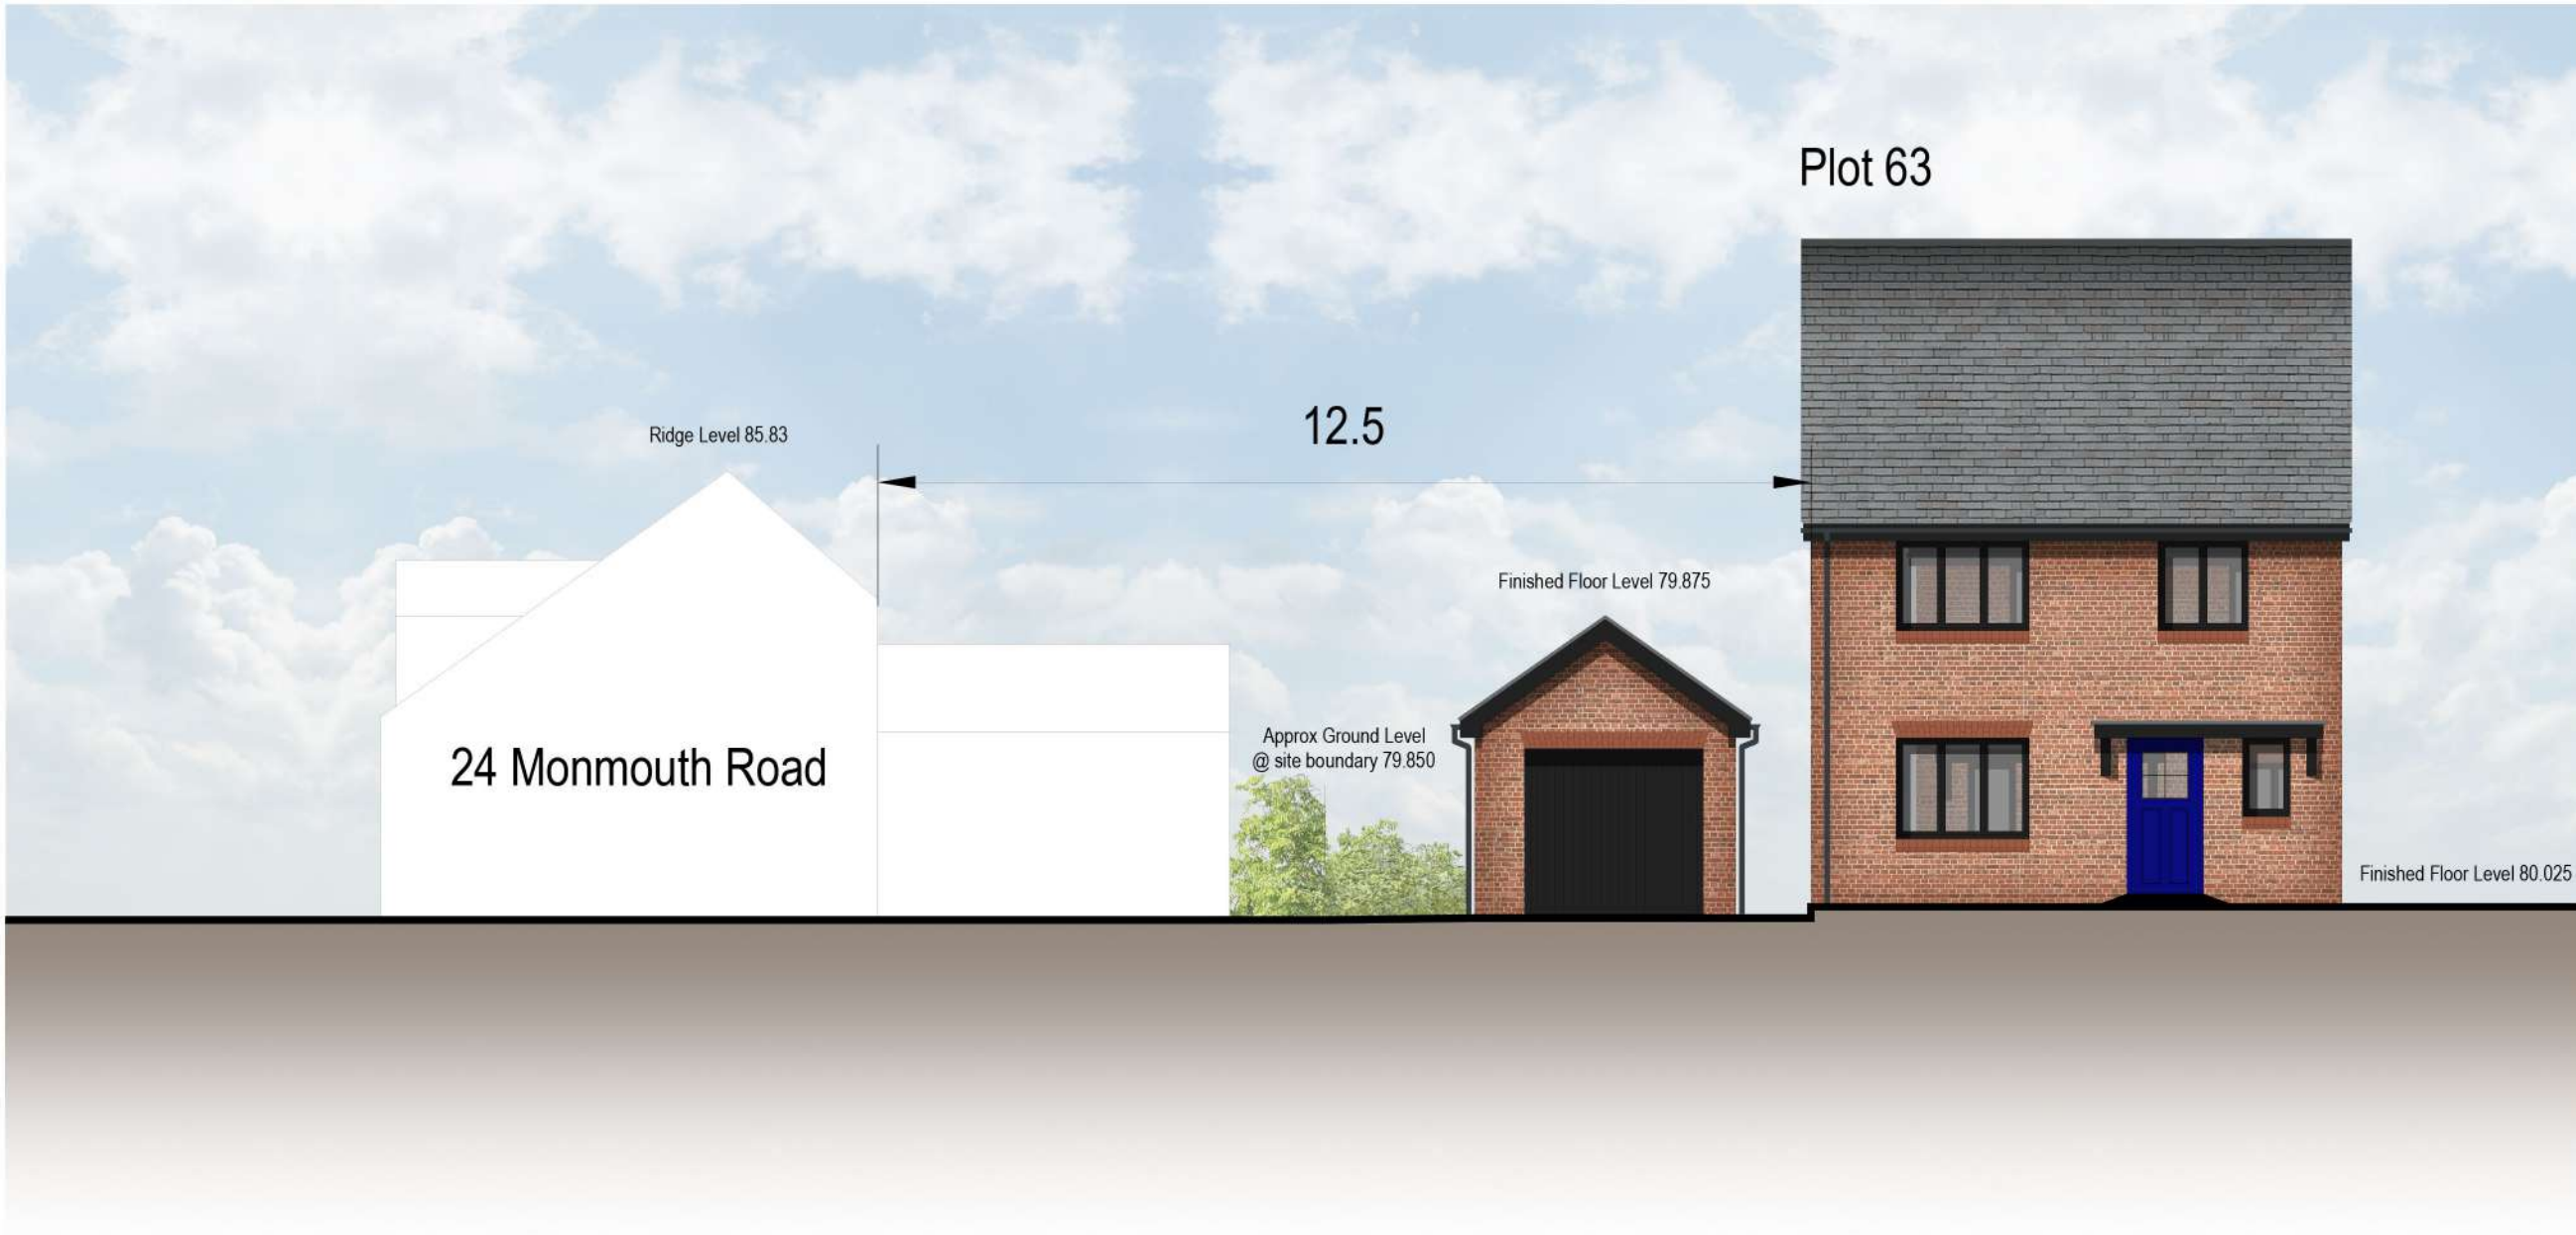

Section F - F

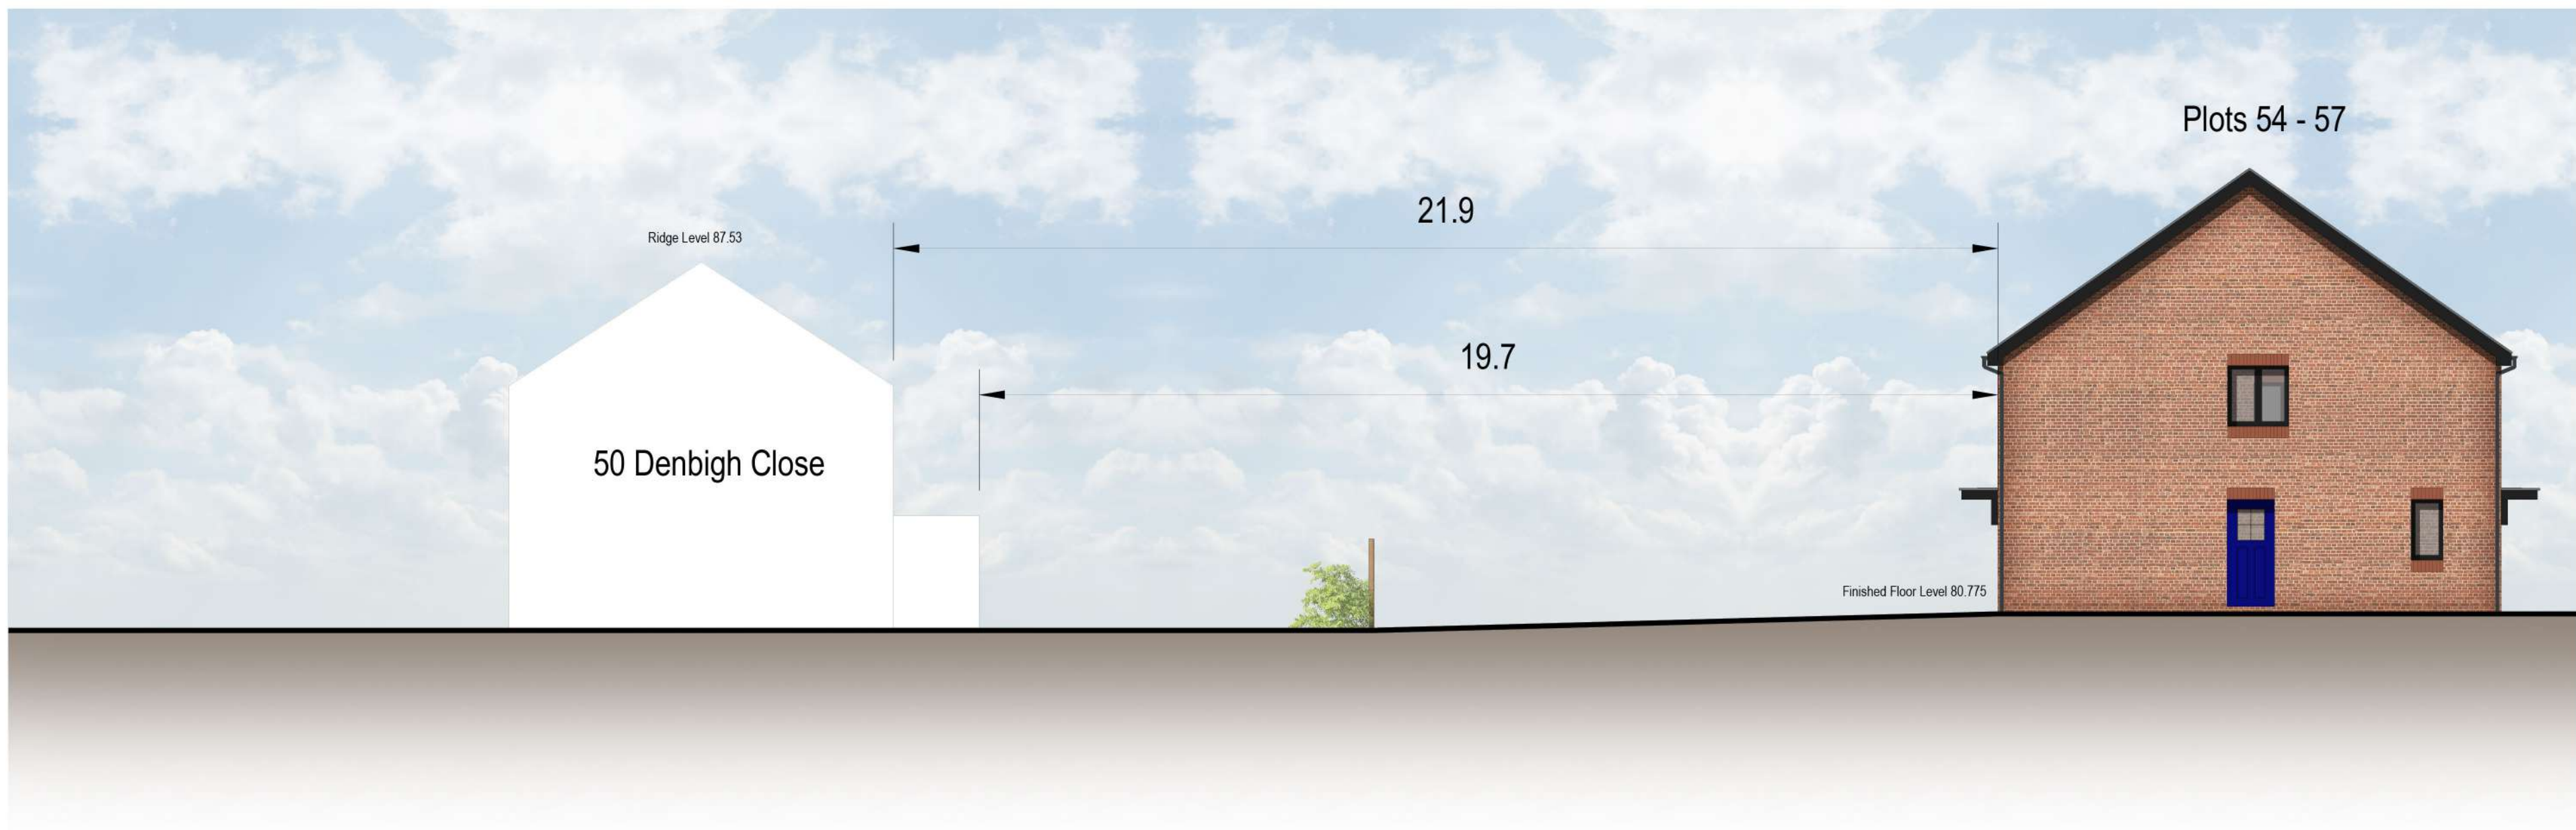

Key Plan - NTS



Illustrative Sections

Reserved Matters Planning Application

Drawing Number - APD/BHNW146/SC01
Revision - A
Date - 11/10/23
Scale/Sheet Size - 1:100/A0

URBAN
DESIGN
GROUP
REGISTERED
PRACTICE

1:100 0 1 2 3 5m

Bellway