



 

Typical section of the existing fence.

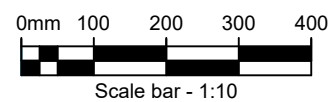

FOR COMMENT

Notes:

1. Do not scale from this drawing.
2. All dimensions are in millimetres unless otherwise shown.

Rev	Date	Description	Sig	Check
A	08/12/2023	Outline Design	DA	

Revisions:



Project:

Chirk Railings

Drawing Title:

Shropshire Union Canal
Chirk
Existing Fence Section Detail

Original Size:	Project Number: P12222
Drawn By: DA	Checked By:
Drg Scale (A3) 1:10	Date: 08/12/23
Status:	Rev. P01

Drg. No.
P12222-CRT-LA-059-004-DR-C-0004