


IF IN DOUBT ASK


- KEY:
- SOLID LINE EXISTING WALLS
 - DASHED LINE EXISTING WALLS (TO BE REMOVED)
 - DOTTED LINE NEW STUDDING
 - HATCHED BLOCK NEW BLOCKWORK
 - HATCHED CAVITY NEW CAVITY WALLS (BRICK)

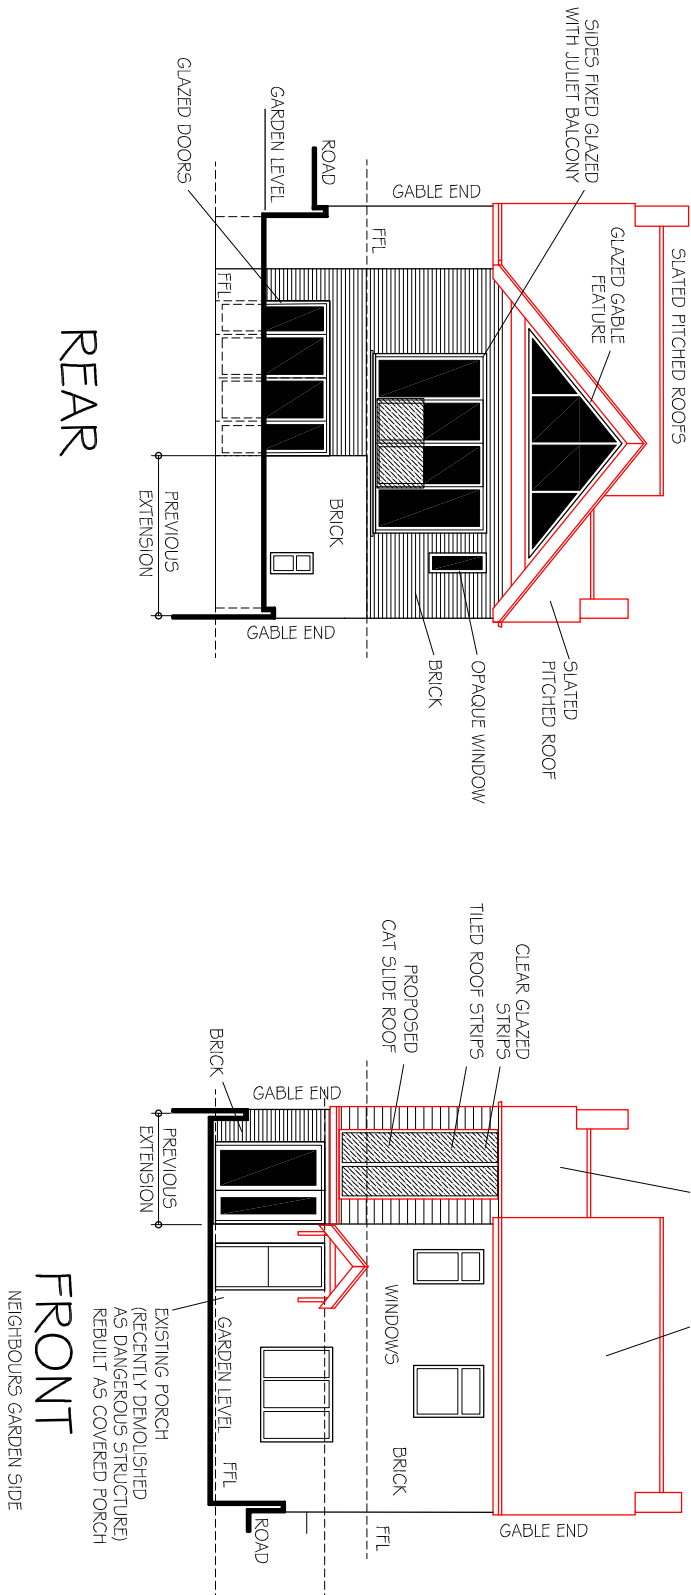

REAR

FRONT

NEIGHBOURS GARDEN SIDE

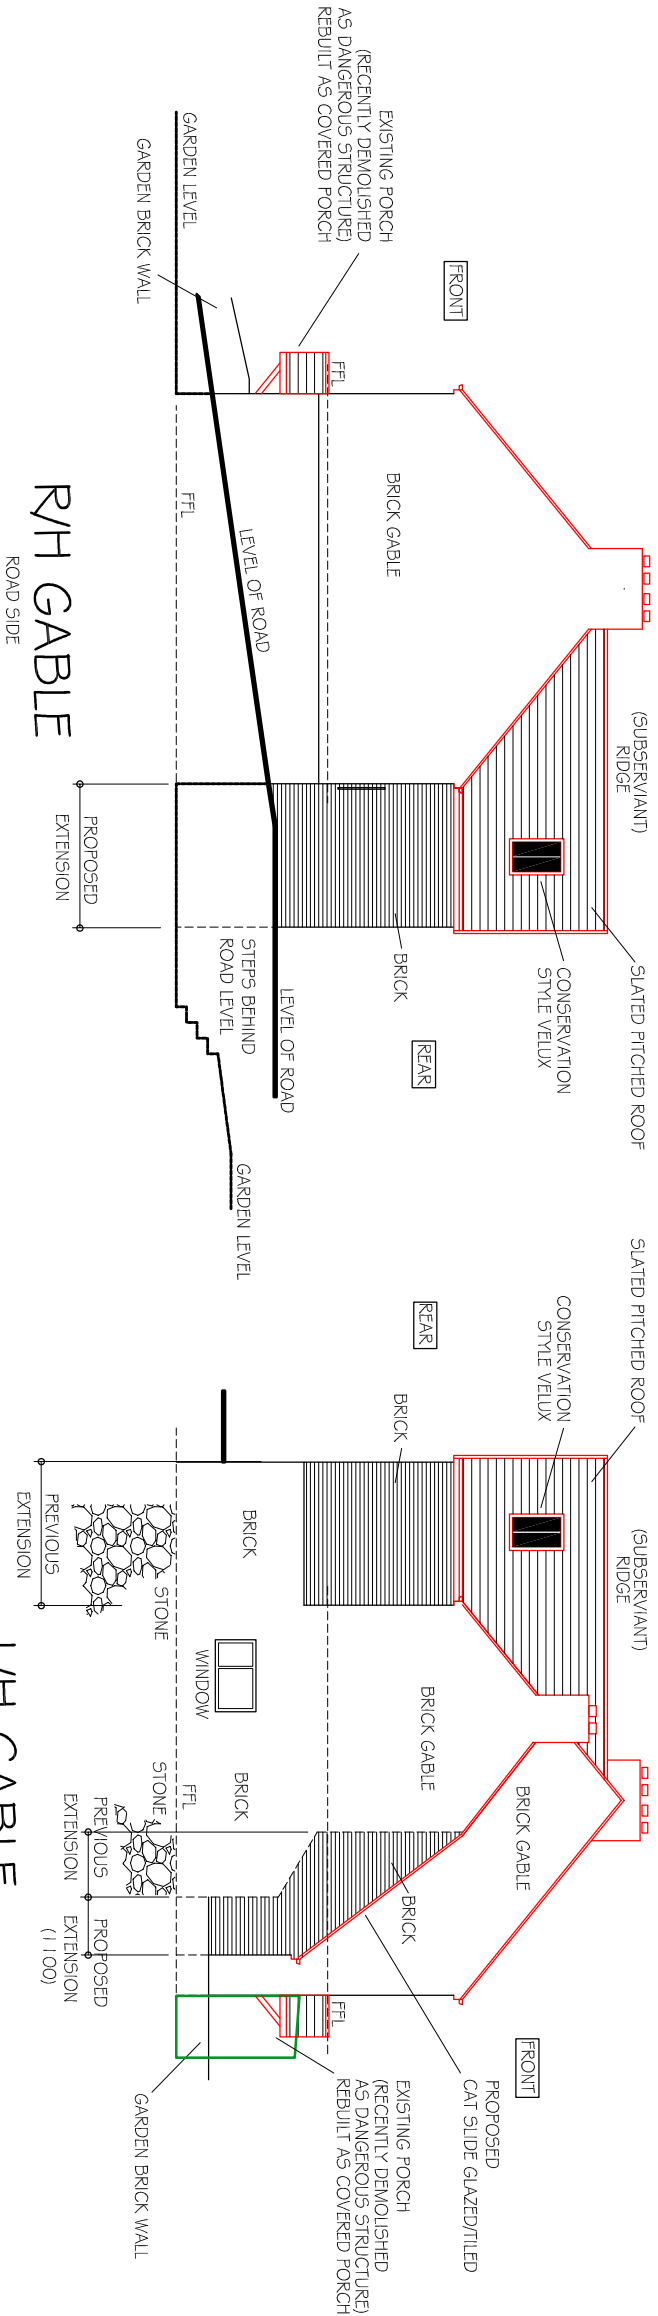

R/H GABLE

L/H GABLE

NEIGHBOURS GARDEN SIDE

DISCLAIMER

DOCUMENT IS COPYRIGHT AND MAY NOT BE REPRODUCED WITHOUT PERMISSION. REPRODUCTION IN WHOLE OR IN PART IS FORBIDDEN WITHOUT WRITTEN SANCTION OR IN CONNECTION WITH ALL OTHER DOCUMENTATION AND RELEVANT DRAWINGS.

ABSTRACT PLANS LTD ACCEPTS NO LIABILITY FOR ANY EXPENSE, LOSS OR DAMAGE OF WHATSOEVER NATURE AND HOWSOEVER ARISING FROM ANY MANNER OF APPROVAL OR NON-APPROVAL OF ANY DESIGN OR DRAWING OBTAINED PRIOR TO MANUFACTURE AND CONSTRUCTION. ANY DISCREPANCIES TO BE REPORTED TO (APL) IMMEDIATELY.

PLANNING ONLY

ABSTRACT PLANS LTD IS A DESIGN CONSULTANT. THE PLANS AND DRAWINGS ARE FOR INFORMATION ONLY AND ARE NOT TO BE USED FOR ANY OTHER PURPOSE. THE CLIENT IS RESPONSIBLE FOR OBTAINING ALL NECESSARY PLANNING PERMISSIONS AND FOR THE ACCURACY OF THE INFORMATION PROVIDED.



STRUCTURAL • ARCHITECTURAL
TEL: 01483 771 00 73
Email: info@abstract-plans.co.uk
Web: www.abstract-plans.co.uk

Project
TWO STOREY FRONT &
REAR EXTENSIONS

Address:
HOWELEIGH • CAELOCH LANE
CEFN MAWR • LL14 3DN

Drawing Title

PROPOSED ELEVATIONS

Client
NEW BOLD

Drawing No.
APL 1858 - P 02

Date
MAR 24

Drawn by
APL

Dwg Size - A2 - 1:100