


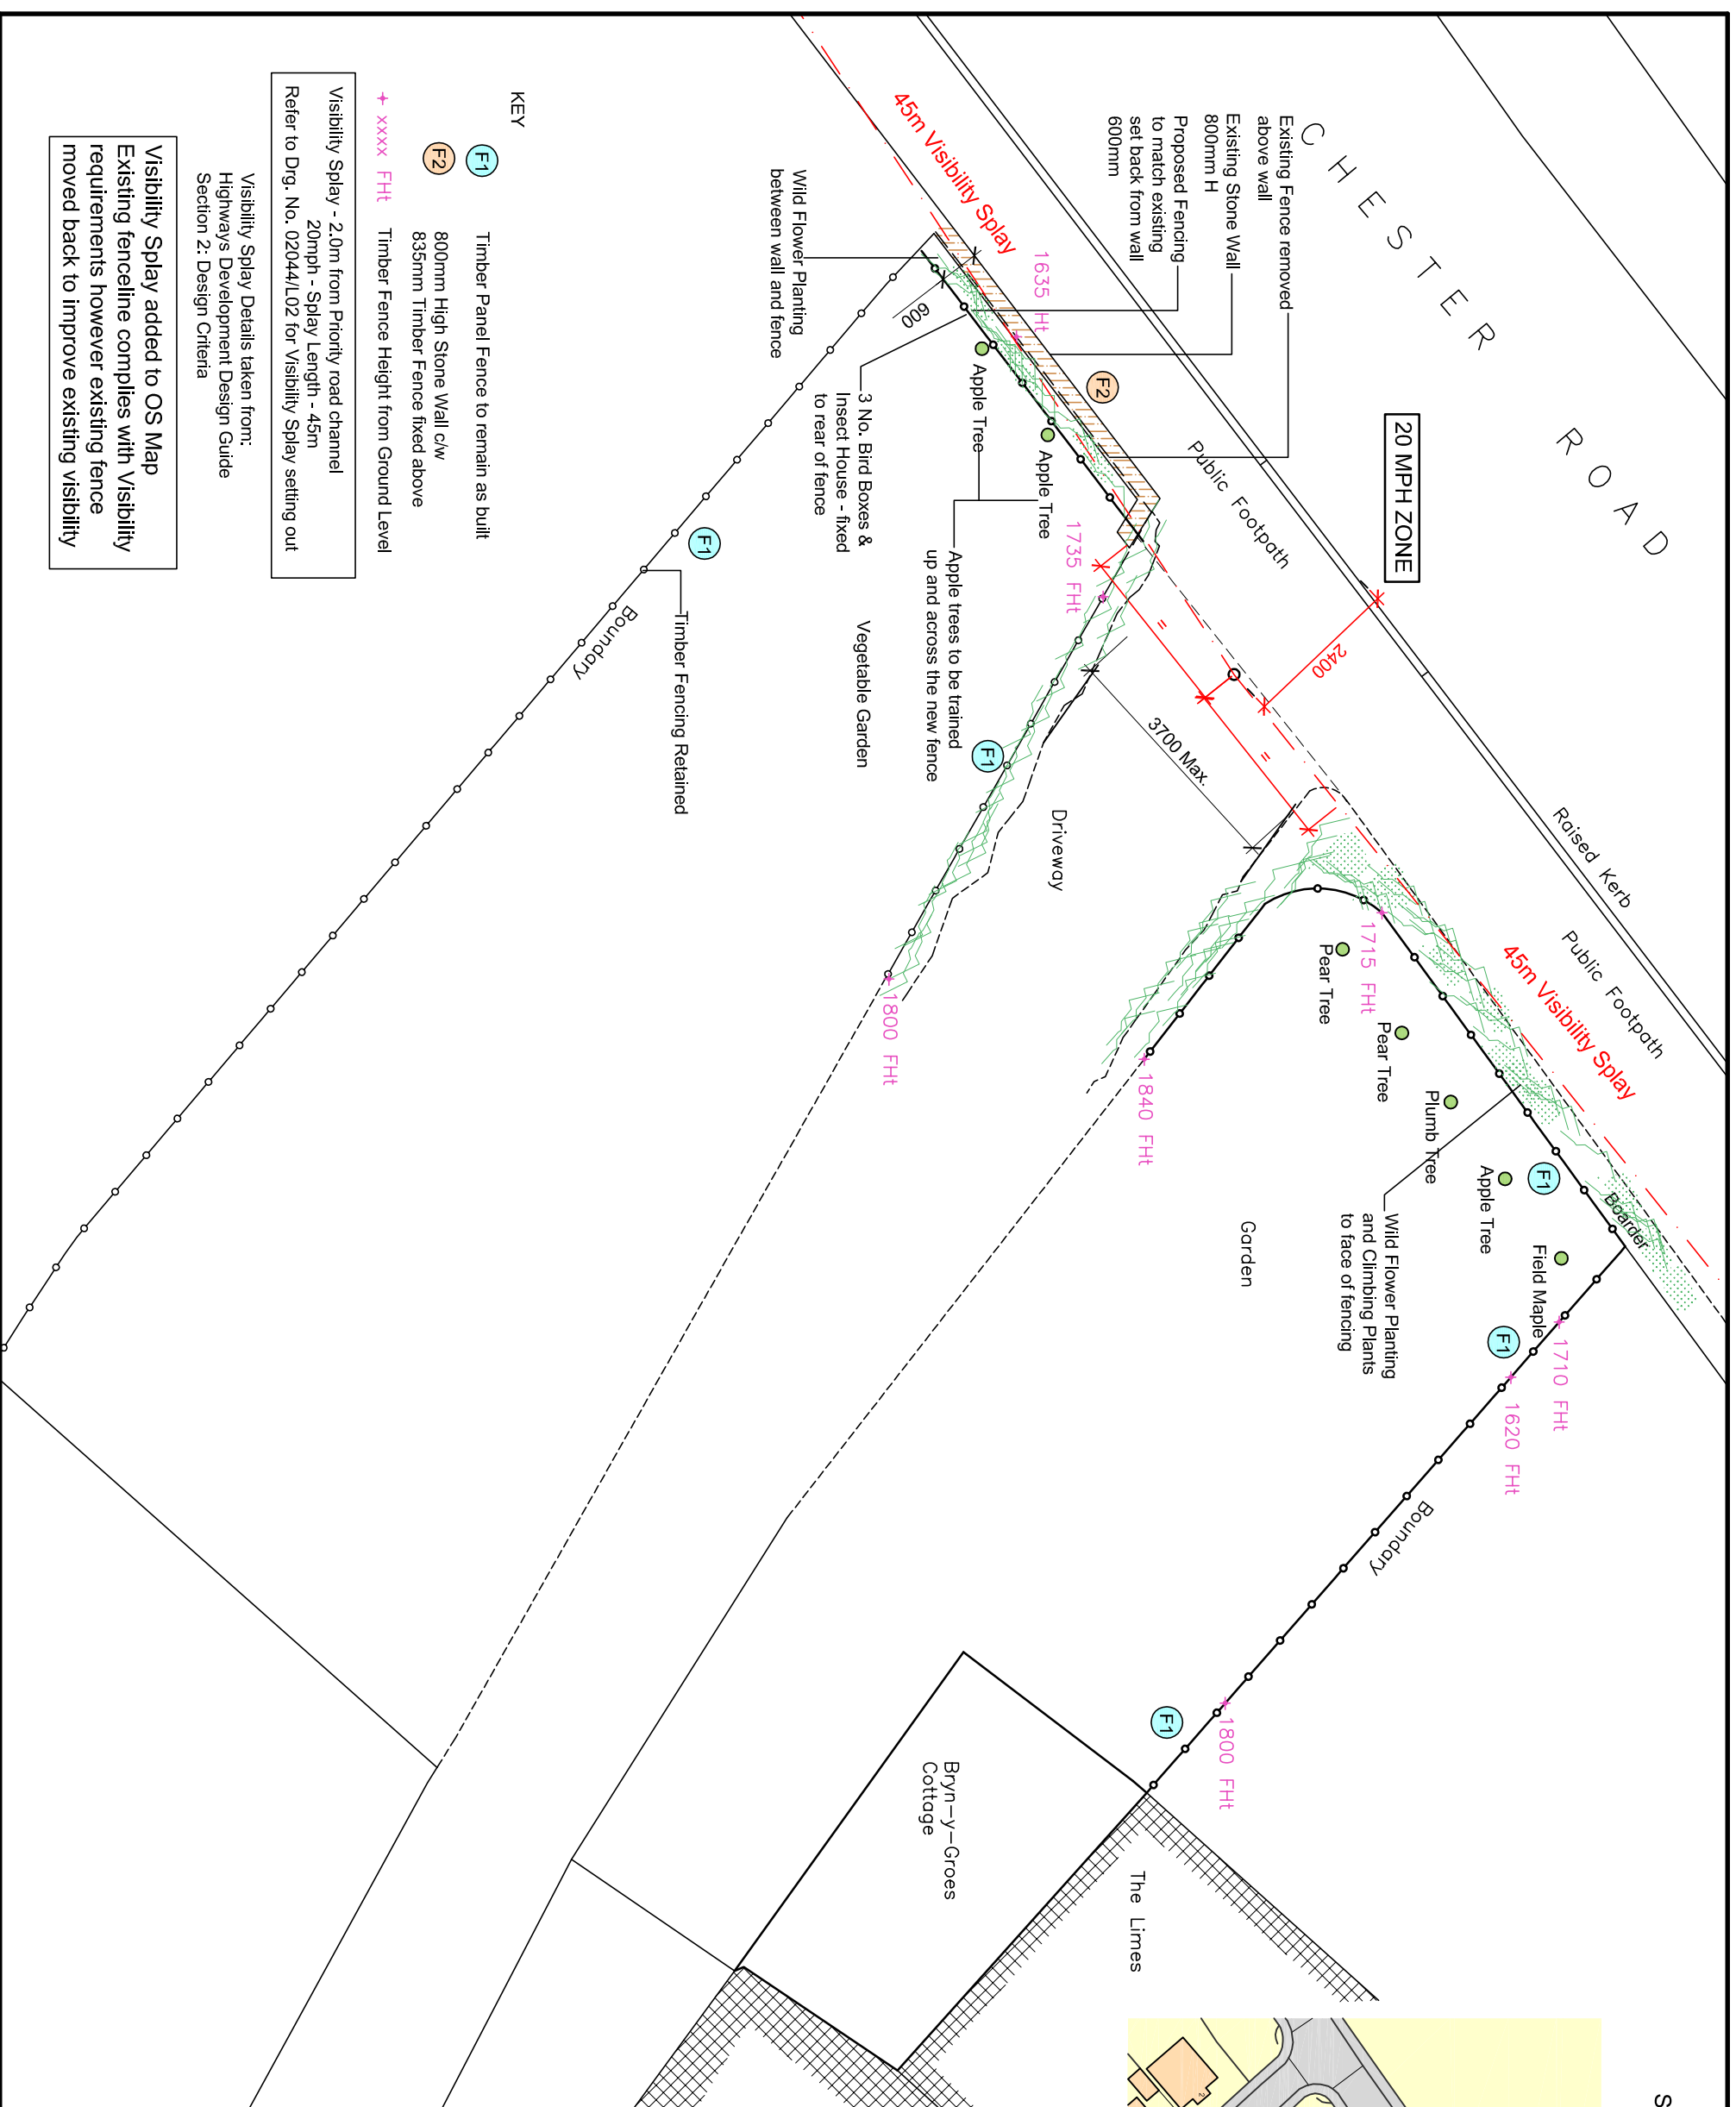

Rev.	-	A	
Drawn	VCO	VCO	
Chkd.	VCO	VCO	
Date	April 2024	14.05.2024	
Description	For Planning Permission	Splay amended and Biodiversity measures added	

woodbarn
consulting engineers |

Woodbank
South Crescent Road
Queen's Park
Chester CH4 7AU

Tel: 01244 66 00
Mob: 078 555 99

Mr. Rupert Jones

Project
Bryn Y Groes Cottage, Chester Road, Gresford
Wrexham, LL12 8TN
Fencing Details

Drawing Title
Plan / Details

Scale (at A3) 1:100	Drawn By VO	Date April 2024
------------------------	----------------	--------------------

Drq. no.	02044/01	Rev
		A