


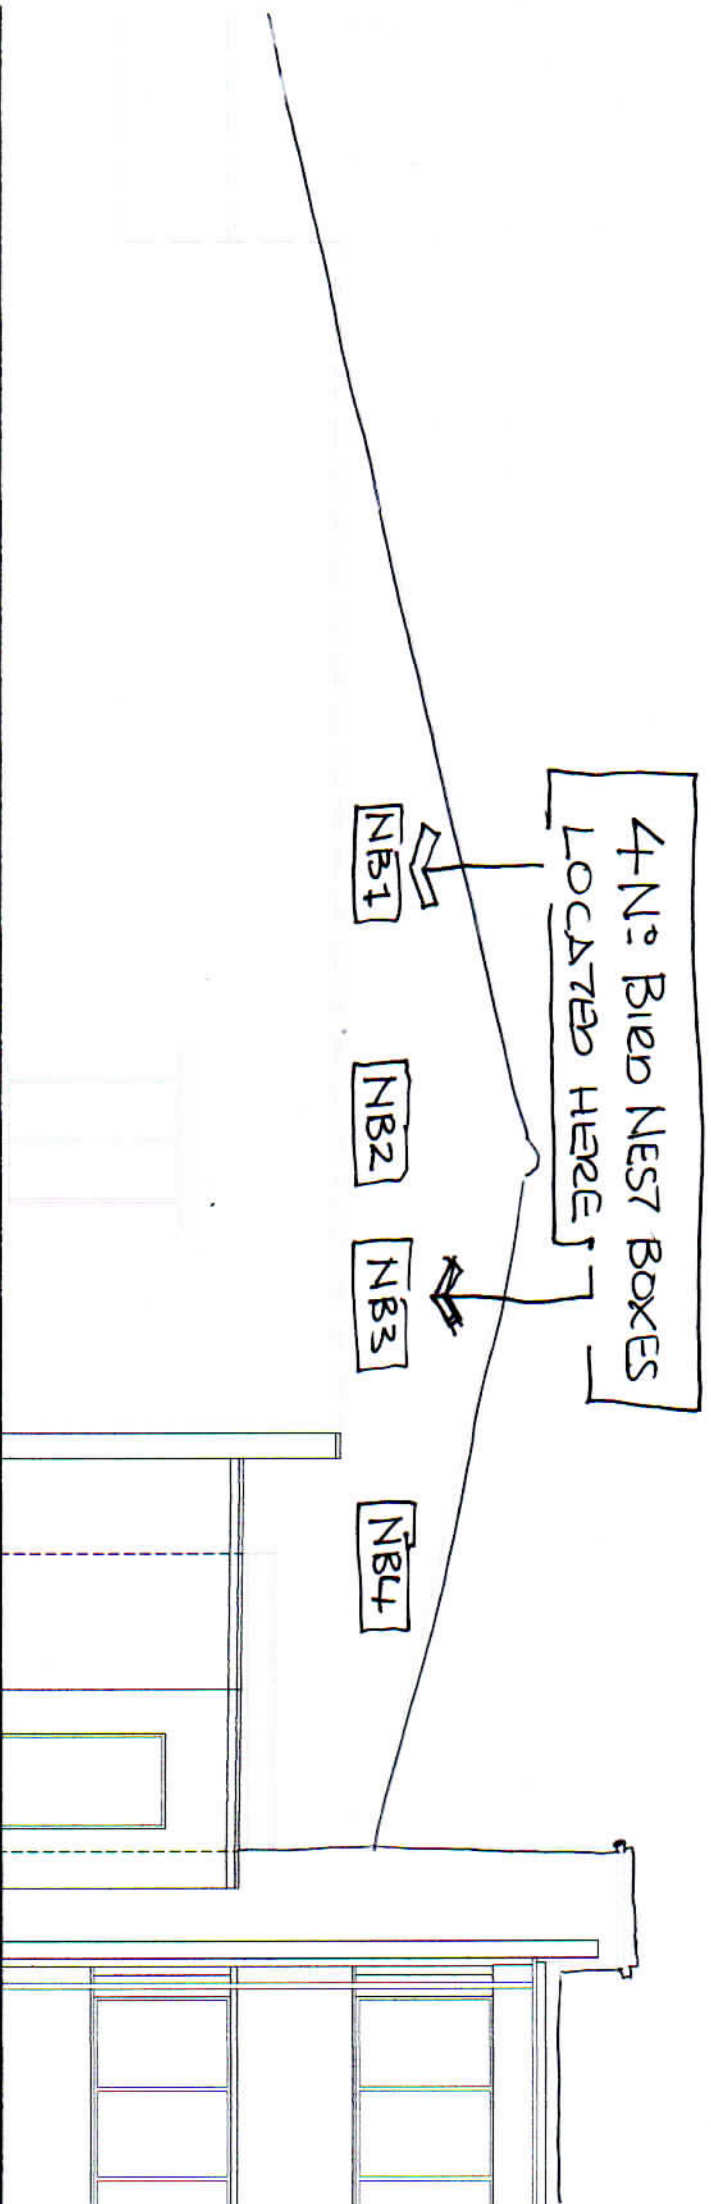

PART FRONT ELEVATION.

NTS