


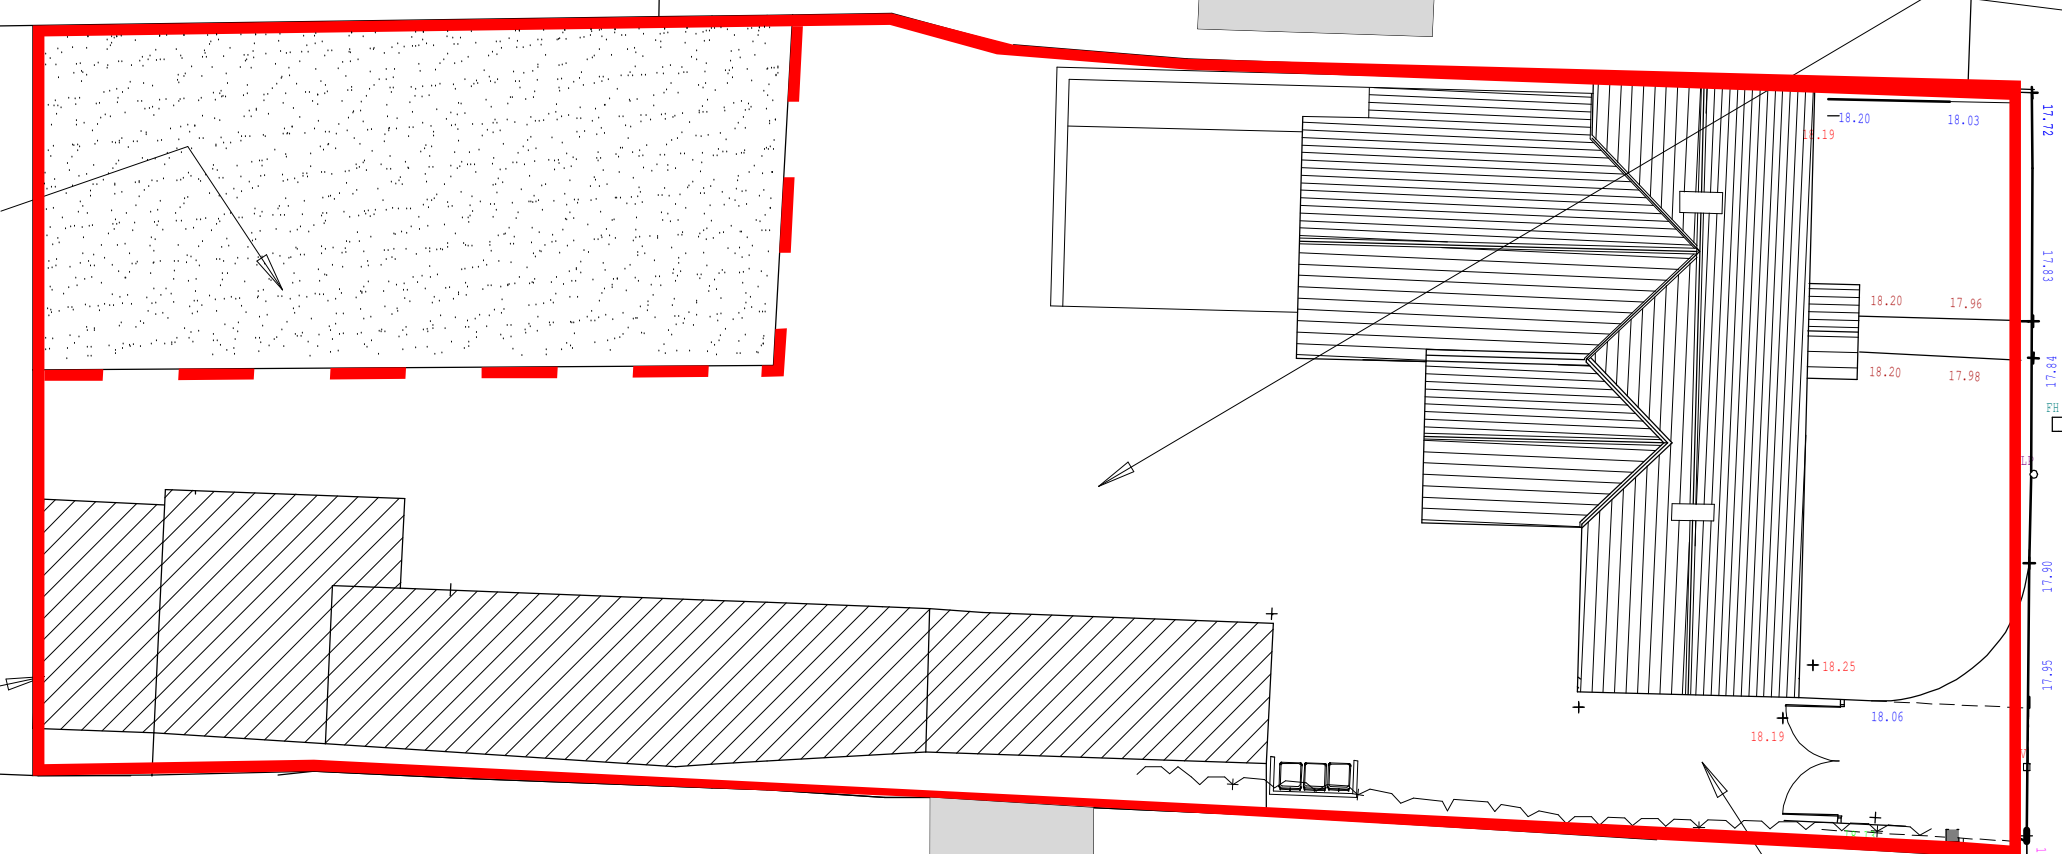


Fieldway

Site Layout Plan As Proposed
Scale 1:100 @ A0

Proposed new site layout and Garage

Footprint of Approved Extension and Dwelling HOL P/2023/0076

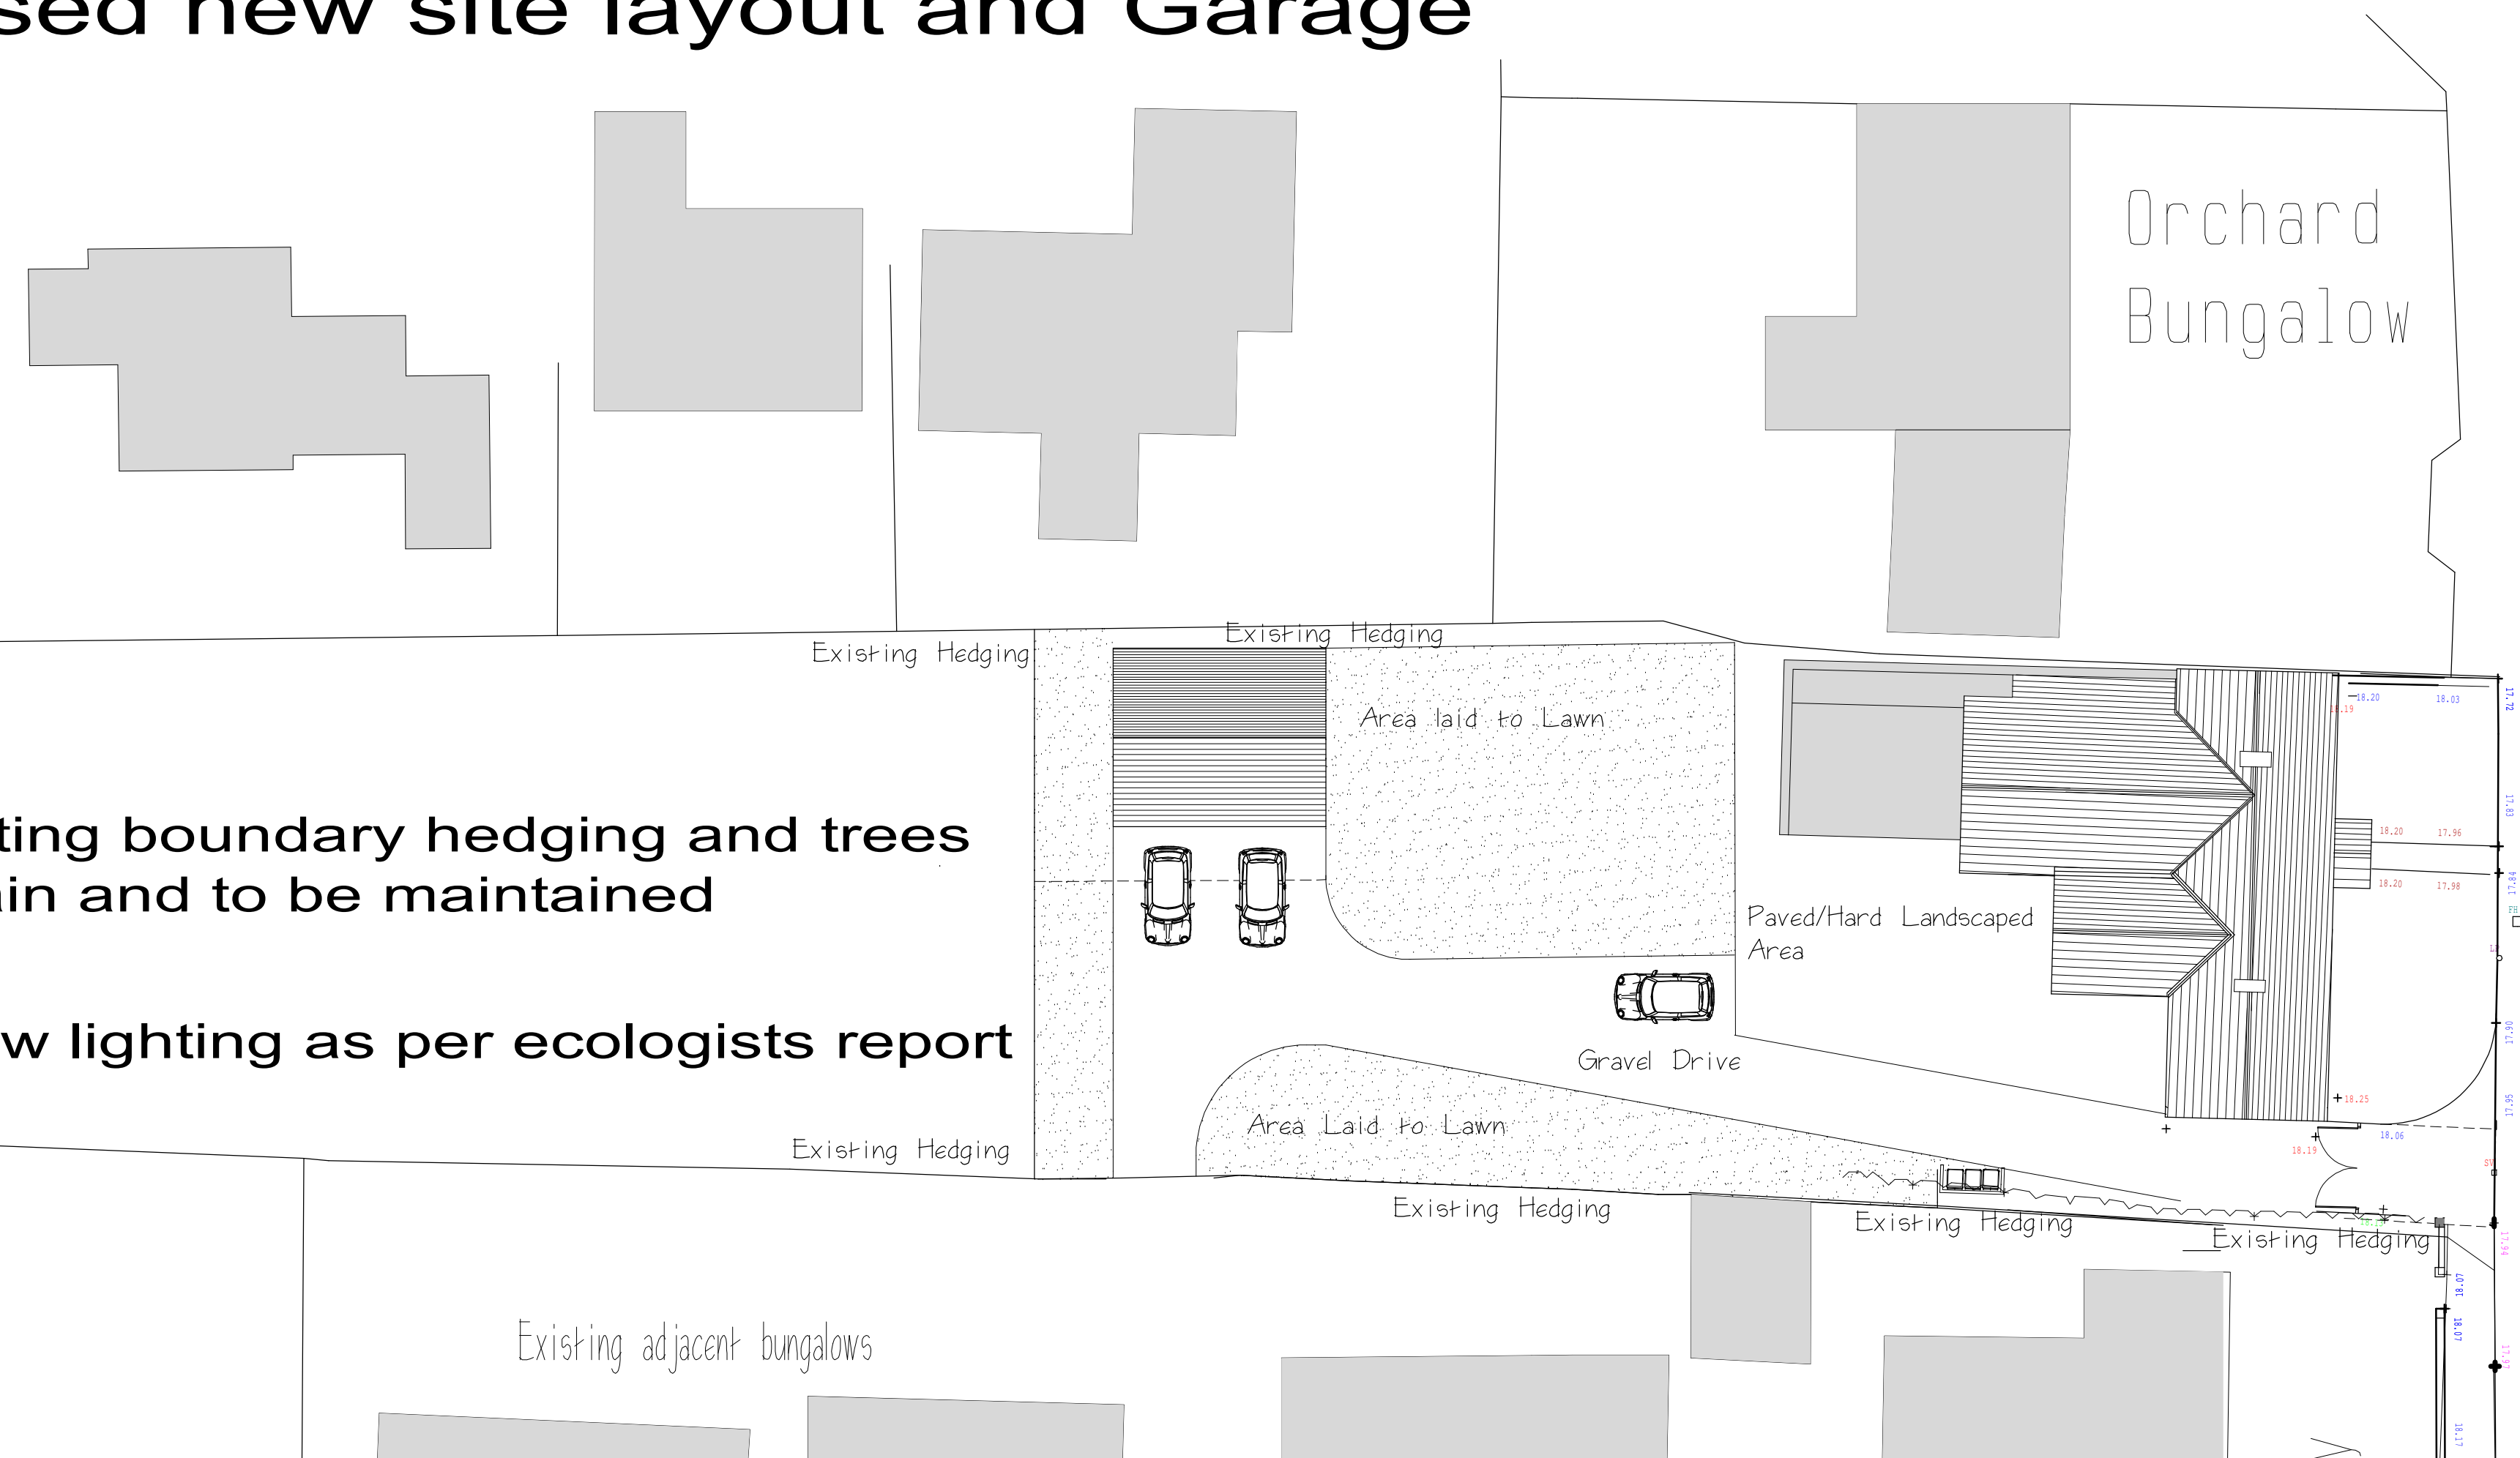

New lighting as per ecologists report

**This drawing is copyright of
Project Architecture**

The Contractor must check all dimensions on site
before commencing setting out works.

Any discrepancies are to be
reported immediately

**DO NOT PROCEED IN THE EVENT
OF A DISCREPANCY**

DO NOT SCALE FROM PRINTS

Project Architecture
Architecture & Planning
4, Meadow View
Sandy Lane
Chester
CH3 5UW

info@projectarchitecture.co.uk
Tel: 01244 566256

Client

Mrs S Robson-Catling

Dwg Title **Site layout -
As Existing and
As Proposed**

Project
The Old Croft
Proposed Replacement
Garage and Site Layout

Drawn By PJC	Scale 1:200 @ A1	Date 02-01-2024
---------------------------	----------------------------	---------------------------

Drawing Number	Revision
680 SP 04	-