


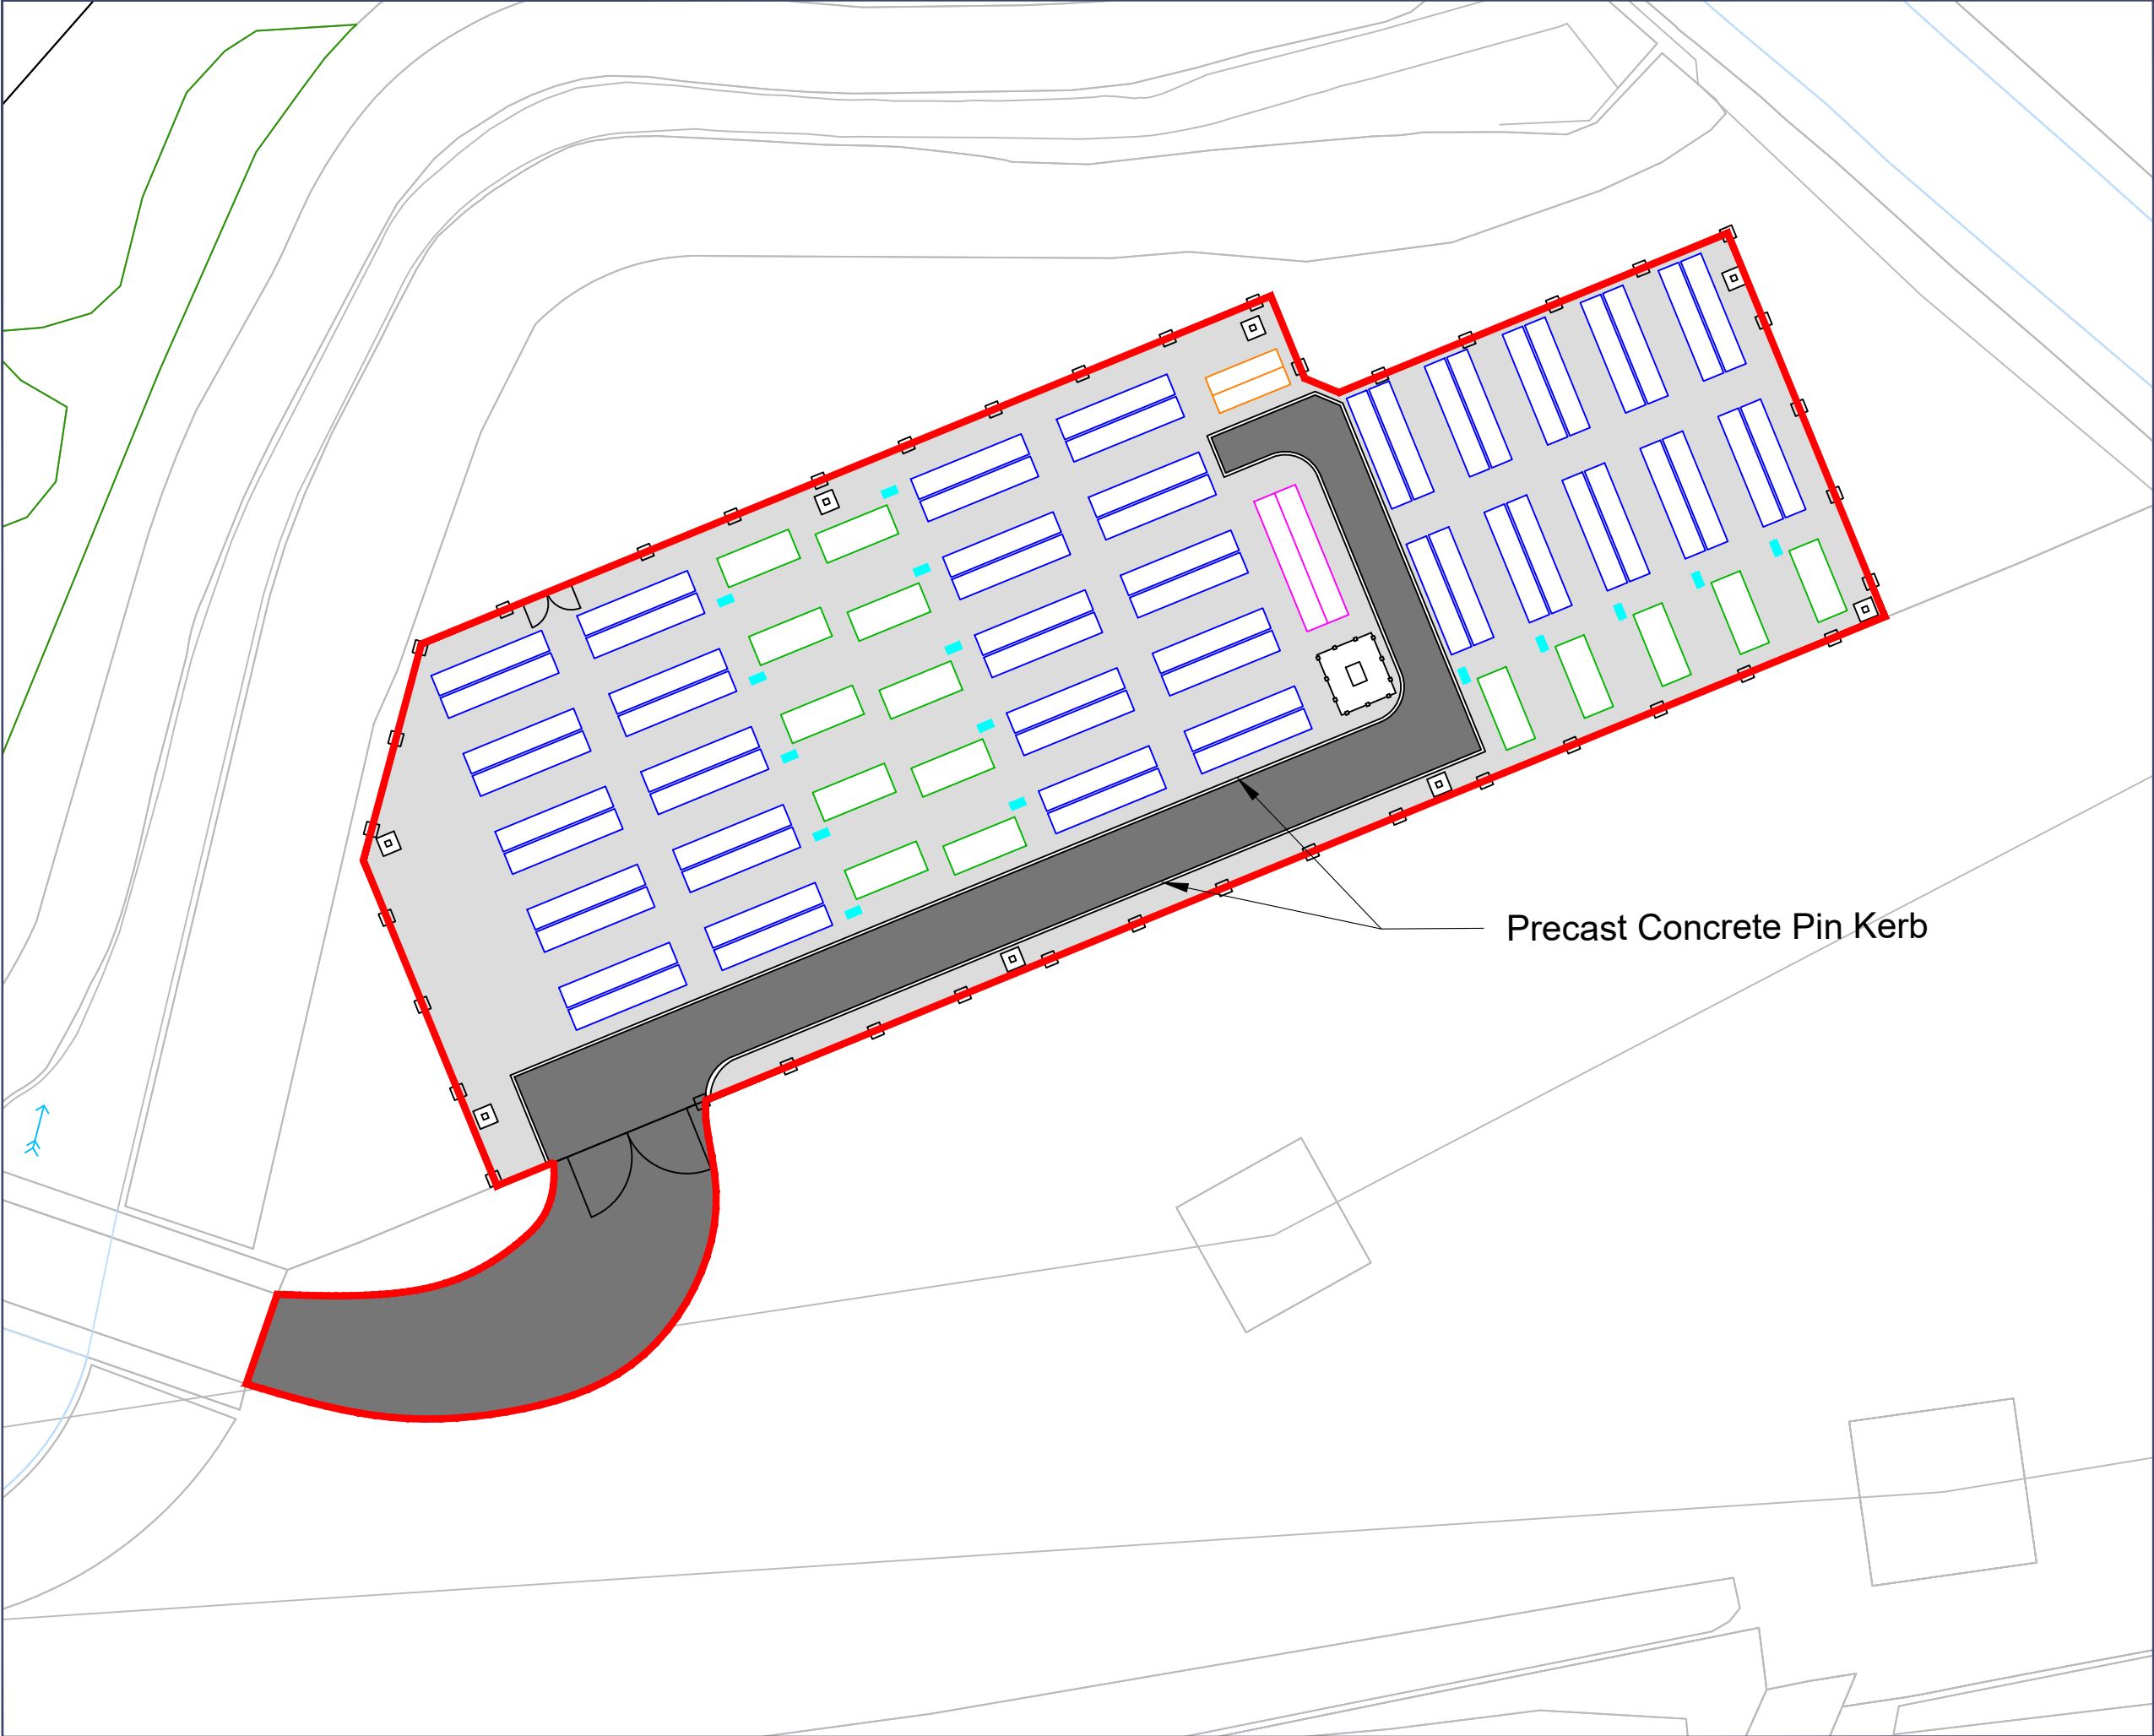

- DOT Type 1 Material
- Compacted DOT Type 3 Permeable Surface Material

Precast Concrete Pin Kerb

0344 8700 007
axis.co.uk



Client

Pelagic Energy

Project

Ocker Hill Battery Energy Storage System

Drawing Title

Hard Landscaping Plan

Scale

1:500 @A3

Date

January 2024

Dwg no

2656-03-031

Status

--

Drawn

SK

Checked

JM

Rev

