
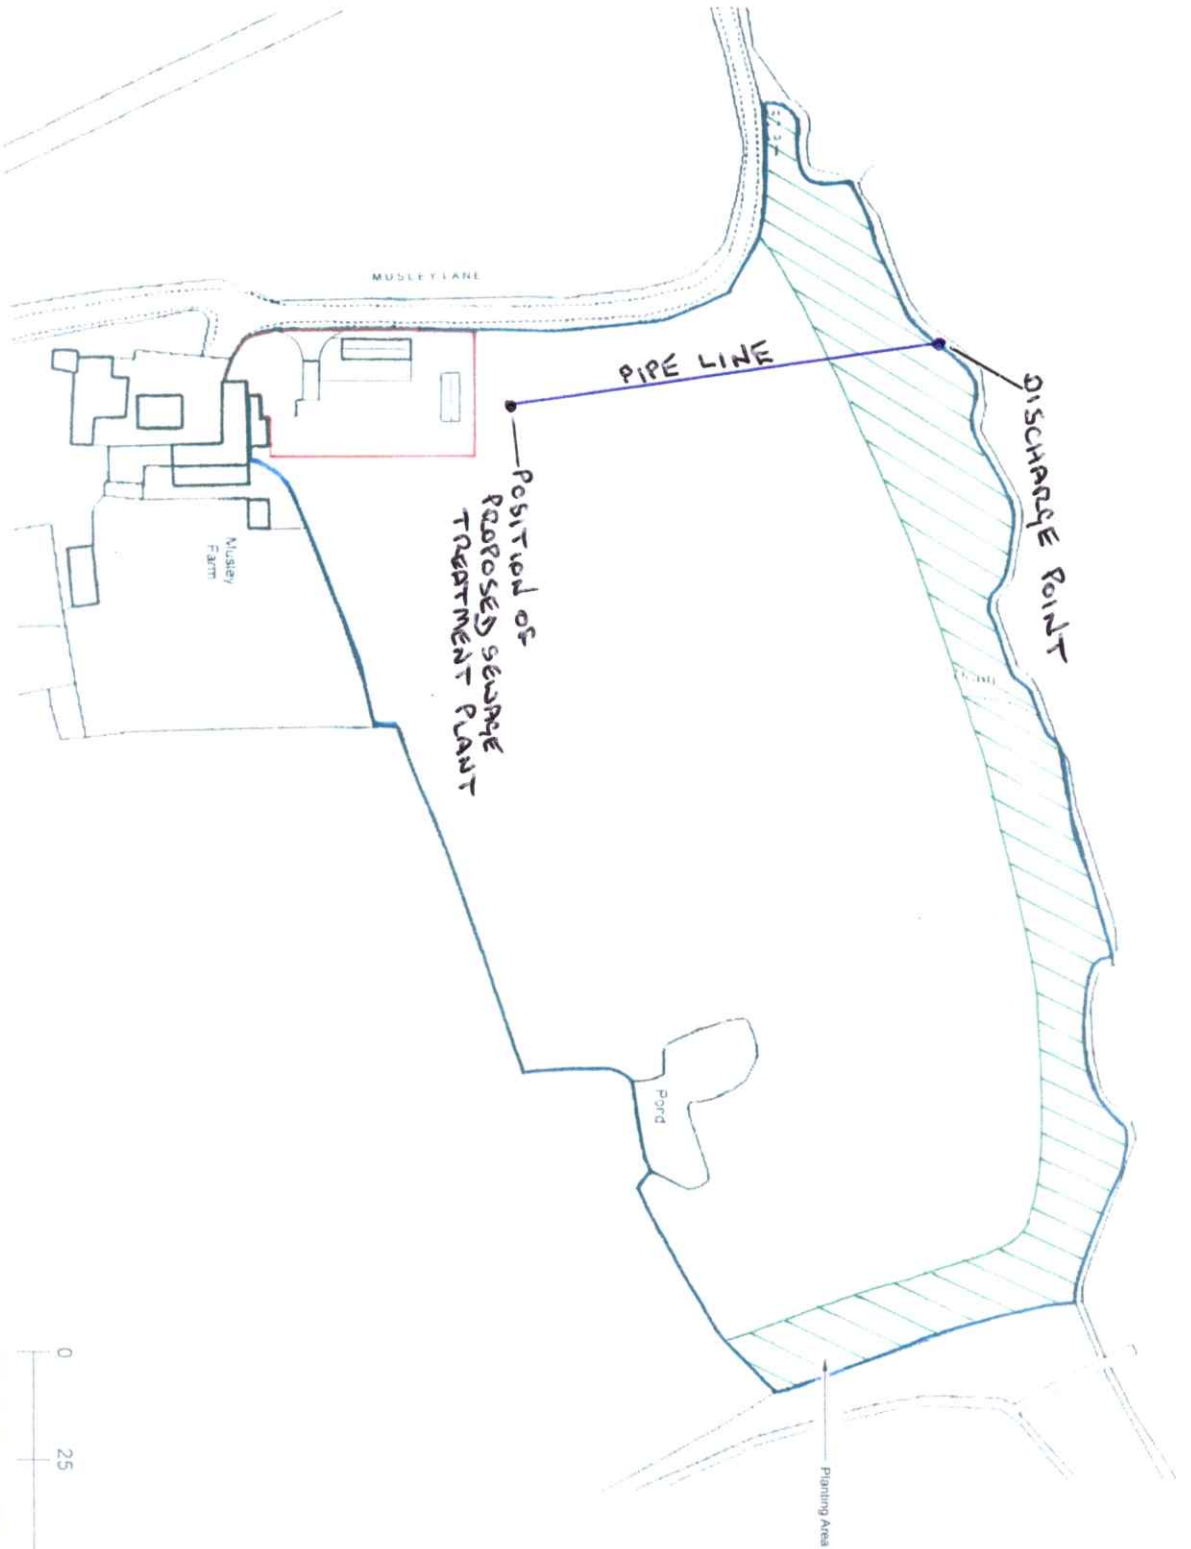


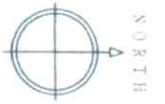

**SITE LOCATION**

**AND PTP POSITION**

CLIENT

MRS S GRIFFITHS

DRAWN

BP

JUL 21

CHECKED

SITE ADDRESS

OVERTON-ON-DEE, LL13 0LB



Four Lane Ends, Wem  
Shropshire, SY4 5UQ  
Tel: (01939) 232382  
Fax: (01939) 234032

SCALE

JOB No

DWG No

REV

THIS DRAWING IS THE PROPERTY OF BROWNS OF WEM LTD  
LICENSED TO COPY ORDINANCE SURVEY LTD PAPER MAPPING LICENSE 100056845

1:1250

6741 PTP

0001