



1 Elevation Proposed Front Phase 3

Scale: 1 : 50




2 Elevation Proposed Side Phase 3

Scale: 1 : 50



3 Elevation Proposed Rear Phase 3

Scale: 1 : 50

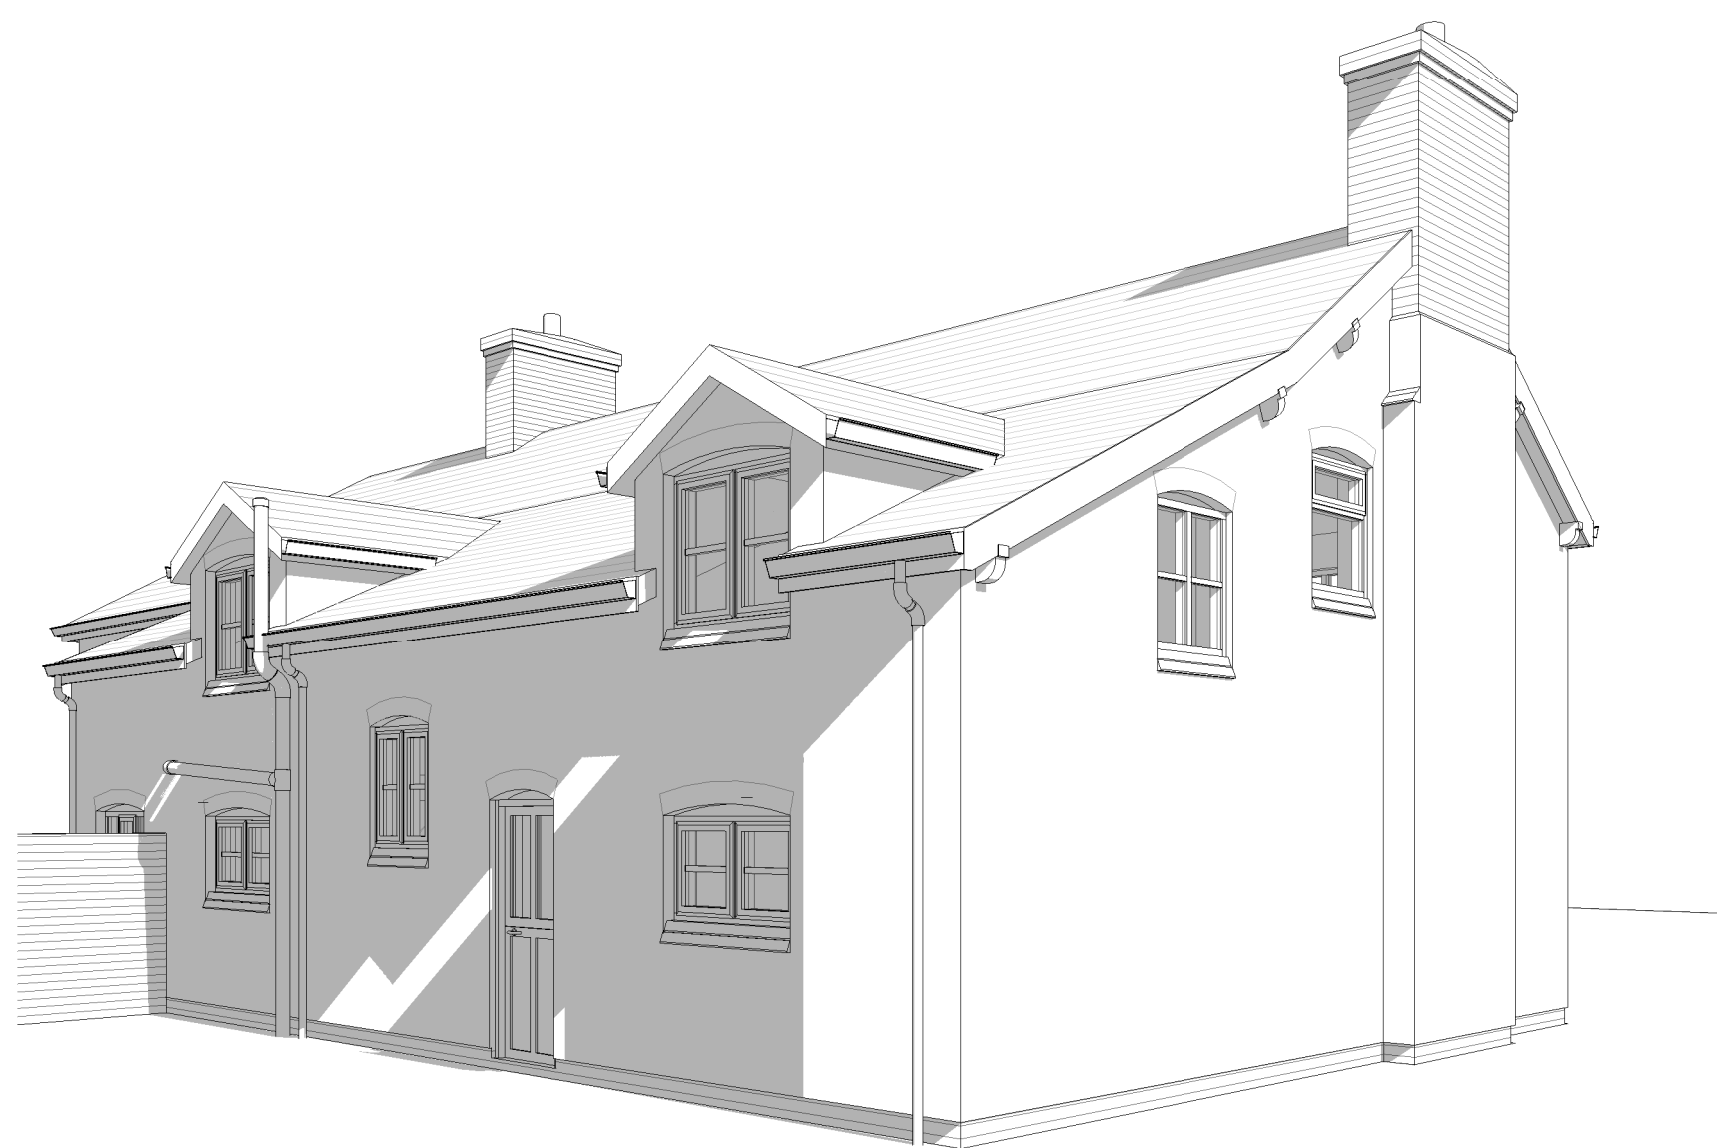

3DView Phase 3

NOTES:

© FORM-A Studio Ltd all rights reserved.
This drawing must not be reproduced without premission.

Do not scale from this drawing. Refer to figured dimensions only, all dimensions are in millimeters unless otherwise stated. Any discrepancies between information contained on this drawing and/or any other drawing or document is to be brought to the attention of FORM-A Studio Ltd before work and/or manufacture commences.

This drawing is to be read in conjunction with other relevant consultant drawings.

Scale

0 1 2 3 4m

1:50 @ A1

P03 Updated following client's comments JC 30-01-24 JC

P02 Updated following client's comments JC 10-12-23 JC

P01 First Issue of Drawing JC 08-12-23 JC

Rev	Revision Details	Drawn	Date	Checked



FORM-A Studio Ltd
5 Gorsefield Avenue
Bromborough, Wirral
CH62 6BY
t: 0151 315 1373
www@form-a.co.uk

architectural design services | bim

Client

Hugo Chester & Jenna Burns

Project

Dormer extensions and associated alterations to dwelling.
Woodlands Farm, Wrexham, LL13 9TL

Drawing Title

Elevations as Proposed

Drawing Status

PRELIMINARY

Drawn by JC Created on 2023-12-01

Project no. 1031 Scale @ A1 1 : 50

Drg no. 1031-FAS-B1-ZZ-D-A-231 Rev P03