


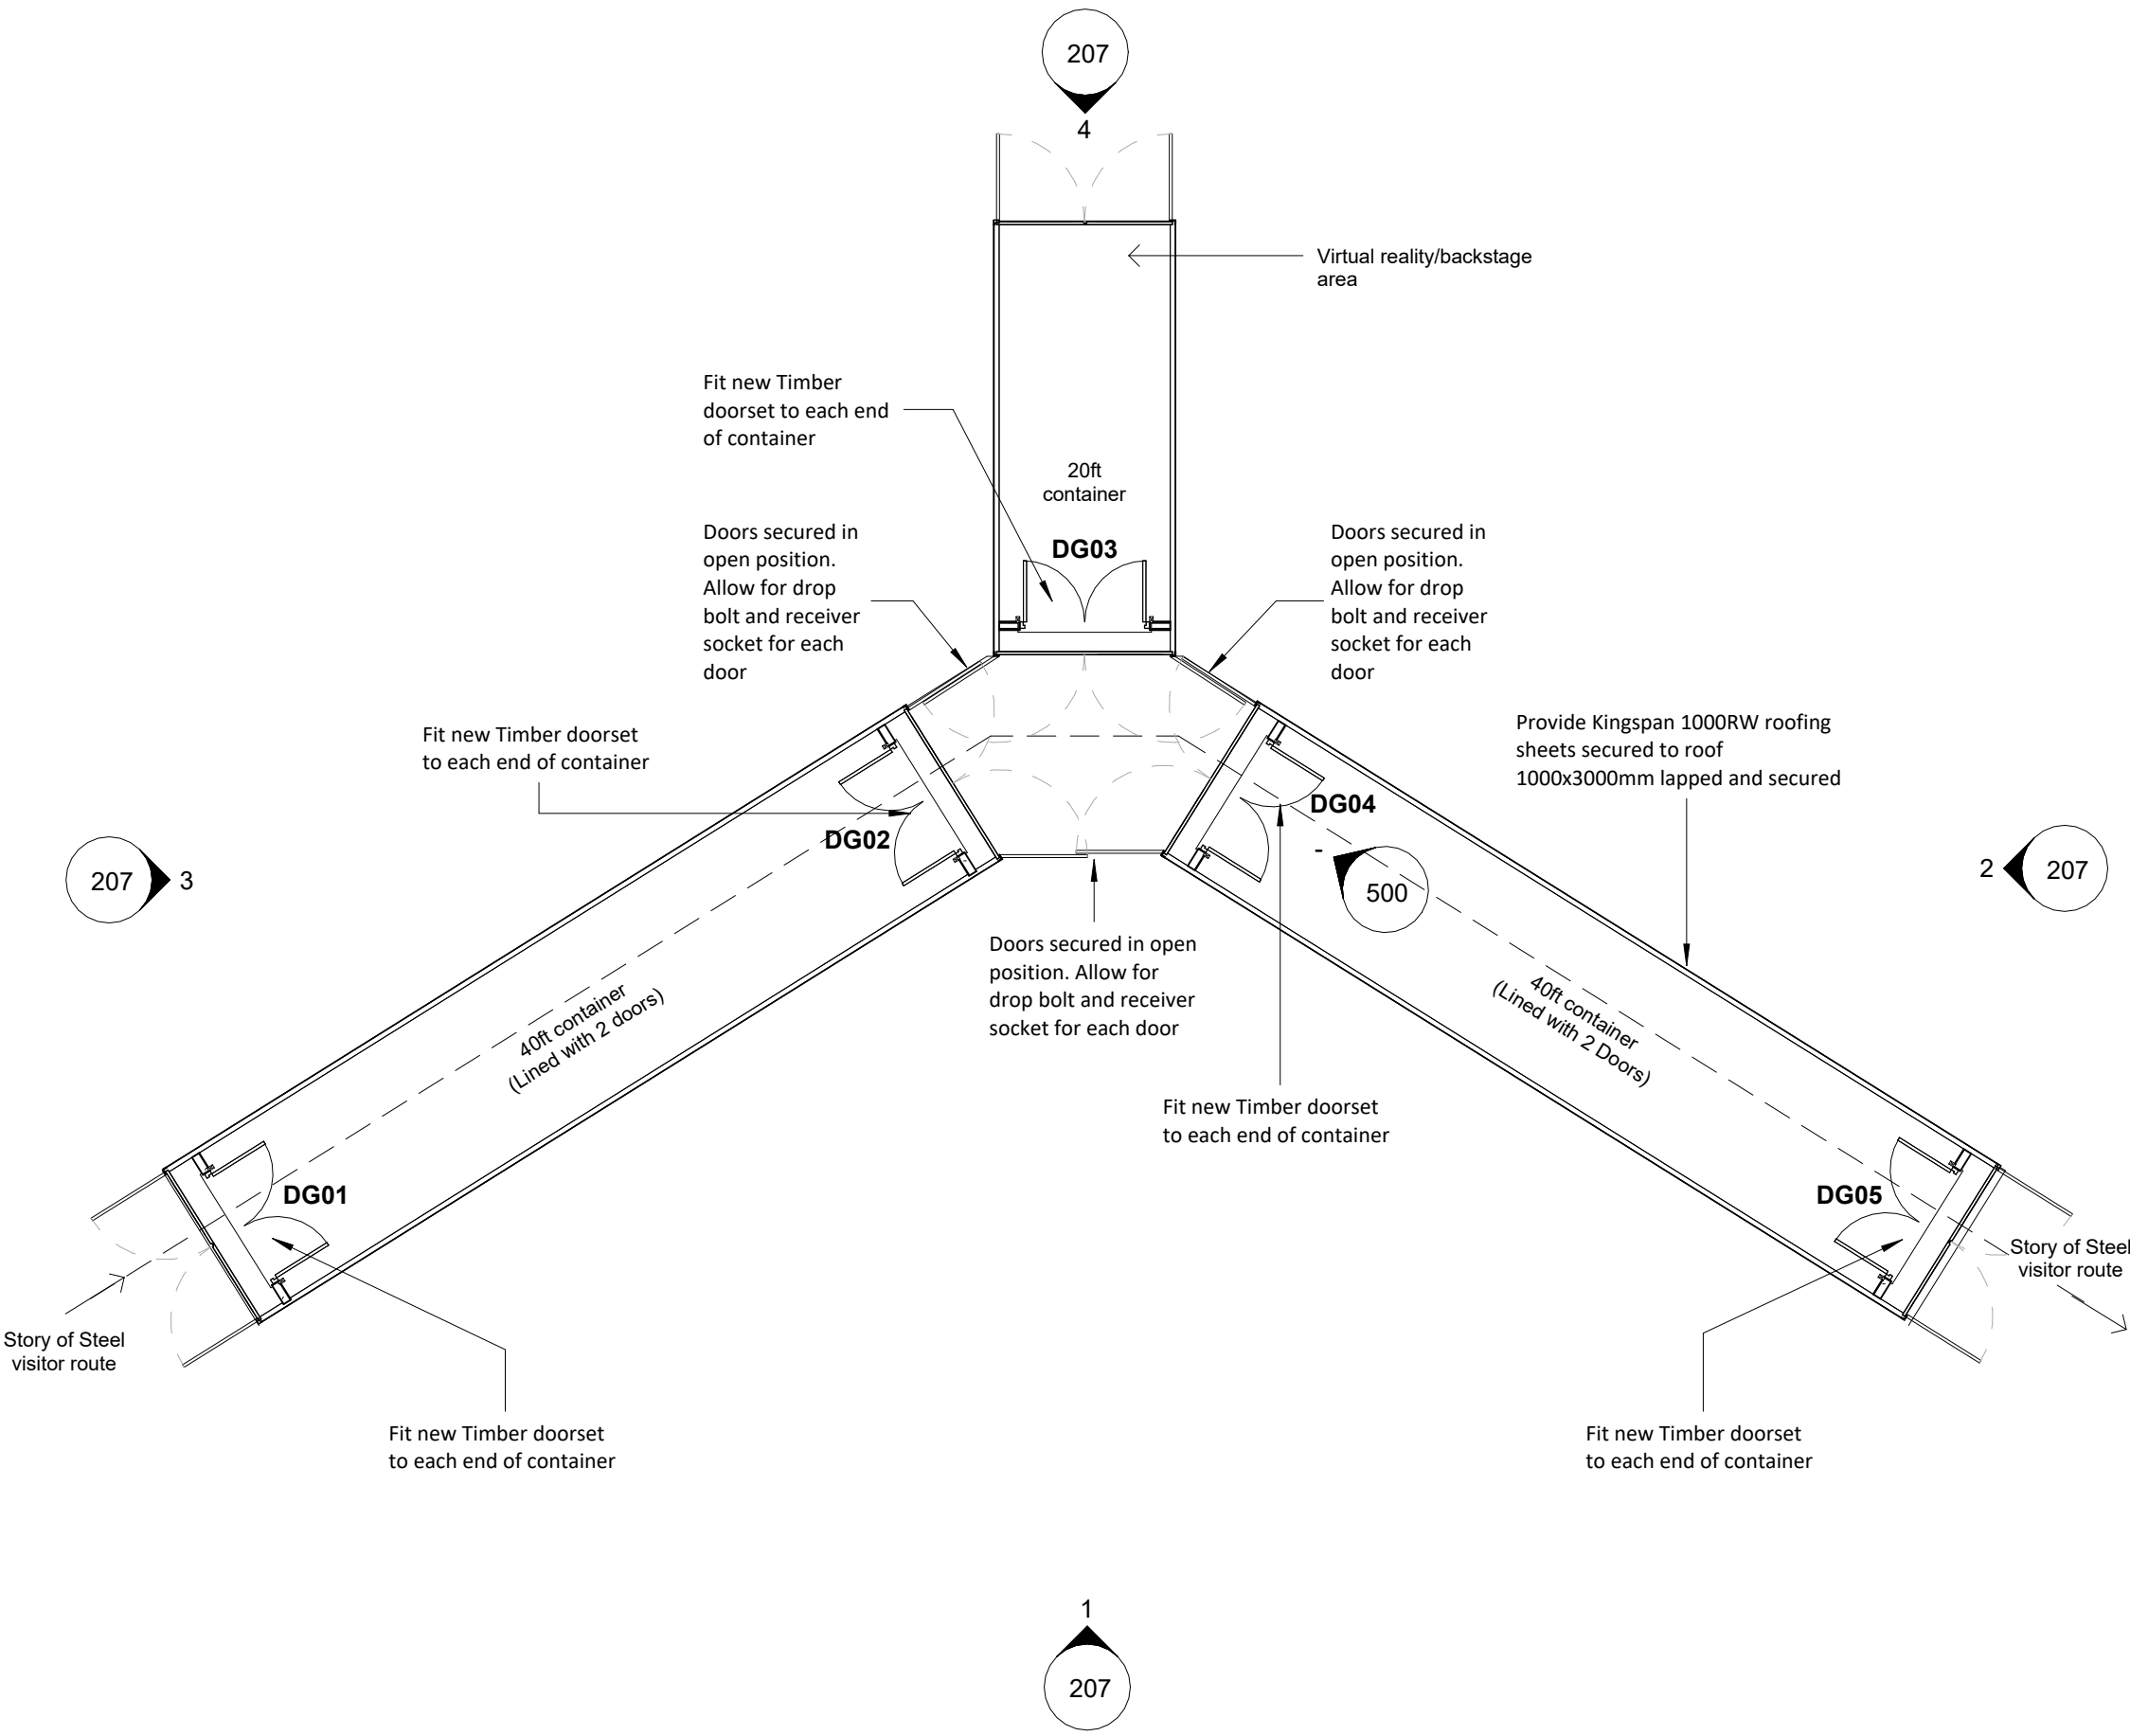

- General Notes
1. Contractor to verify all dimensions and check level datums on site
 2. All of the designs are the sole property of TACP Architects Ltd and may not be used without their written agreement
 3. All prints, specifications and their copyright are the property of TACP Architects Ltd
 4. Do not scale off drawings
 5. All dimensions shall be checked on site before commencement of shop drawings, manufacture and all discrepancies must be reported to TACP Architects Ltd

Revisions				
Rev	Date	Description	By	Check
P1	25/08/23	Issue for planning	LJ	JB
P2	08/01/24	Updated planning drawings	LJ	JB

Consultants

Client
Brymbo Heritage Trust

Project Title
Story of Steel

Drawing Title
Story of Steel Plan

Scale	Date	Drawn By	Checked By	Office
1 : 100@A3	OCT 23	JM	JB	Wrexham
Job Number	Project•Originator•Zone•Level•Type•Role•Number			Revision
17003	BMS-TACP- SS- 00- DR-A-108			P2

TACP Architects Ltd
Pembroke House
Ellice Way, Wrexham Technology Park,
Wrexham, LL13 7YT
01978 291161

admin@tacparchitects.co.uk
www.tacparchitects.co.uk

Architecture • Interior Design • Healthcare Planning • Conservation • Masterplanning • Sustainable Design

