



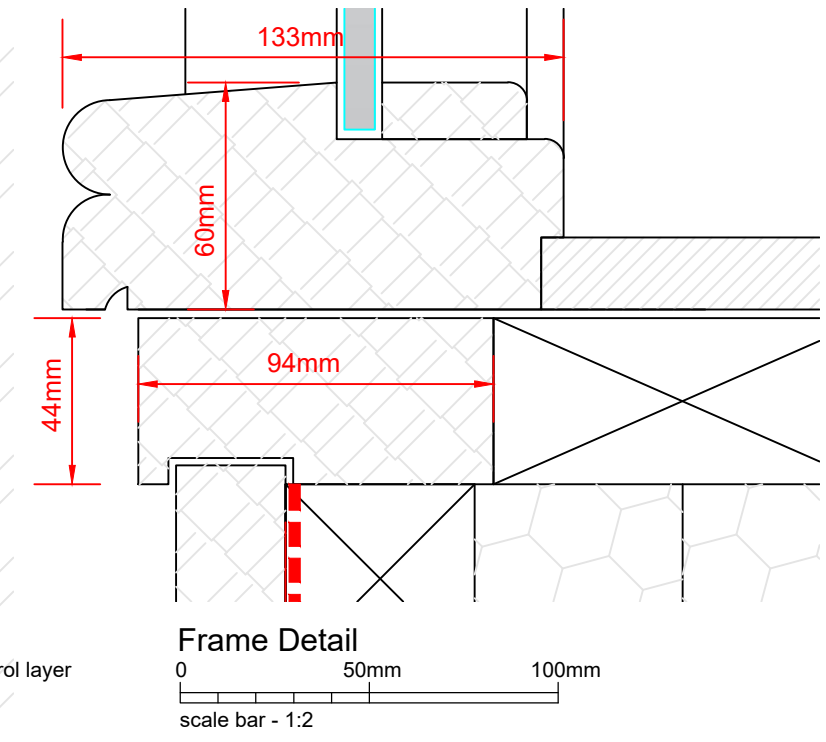

All dimensions are extracted from the measured survey - it is the responsibility of the Main Contractor to check all dimensions on-site prior to Construction

|                                   |  |
|-----------------------------------|--|
| Revisions:                        |  |
| A) 18th Sept. 2023 - Client issue |  |

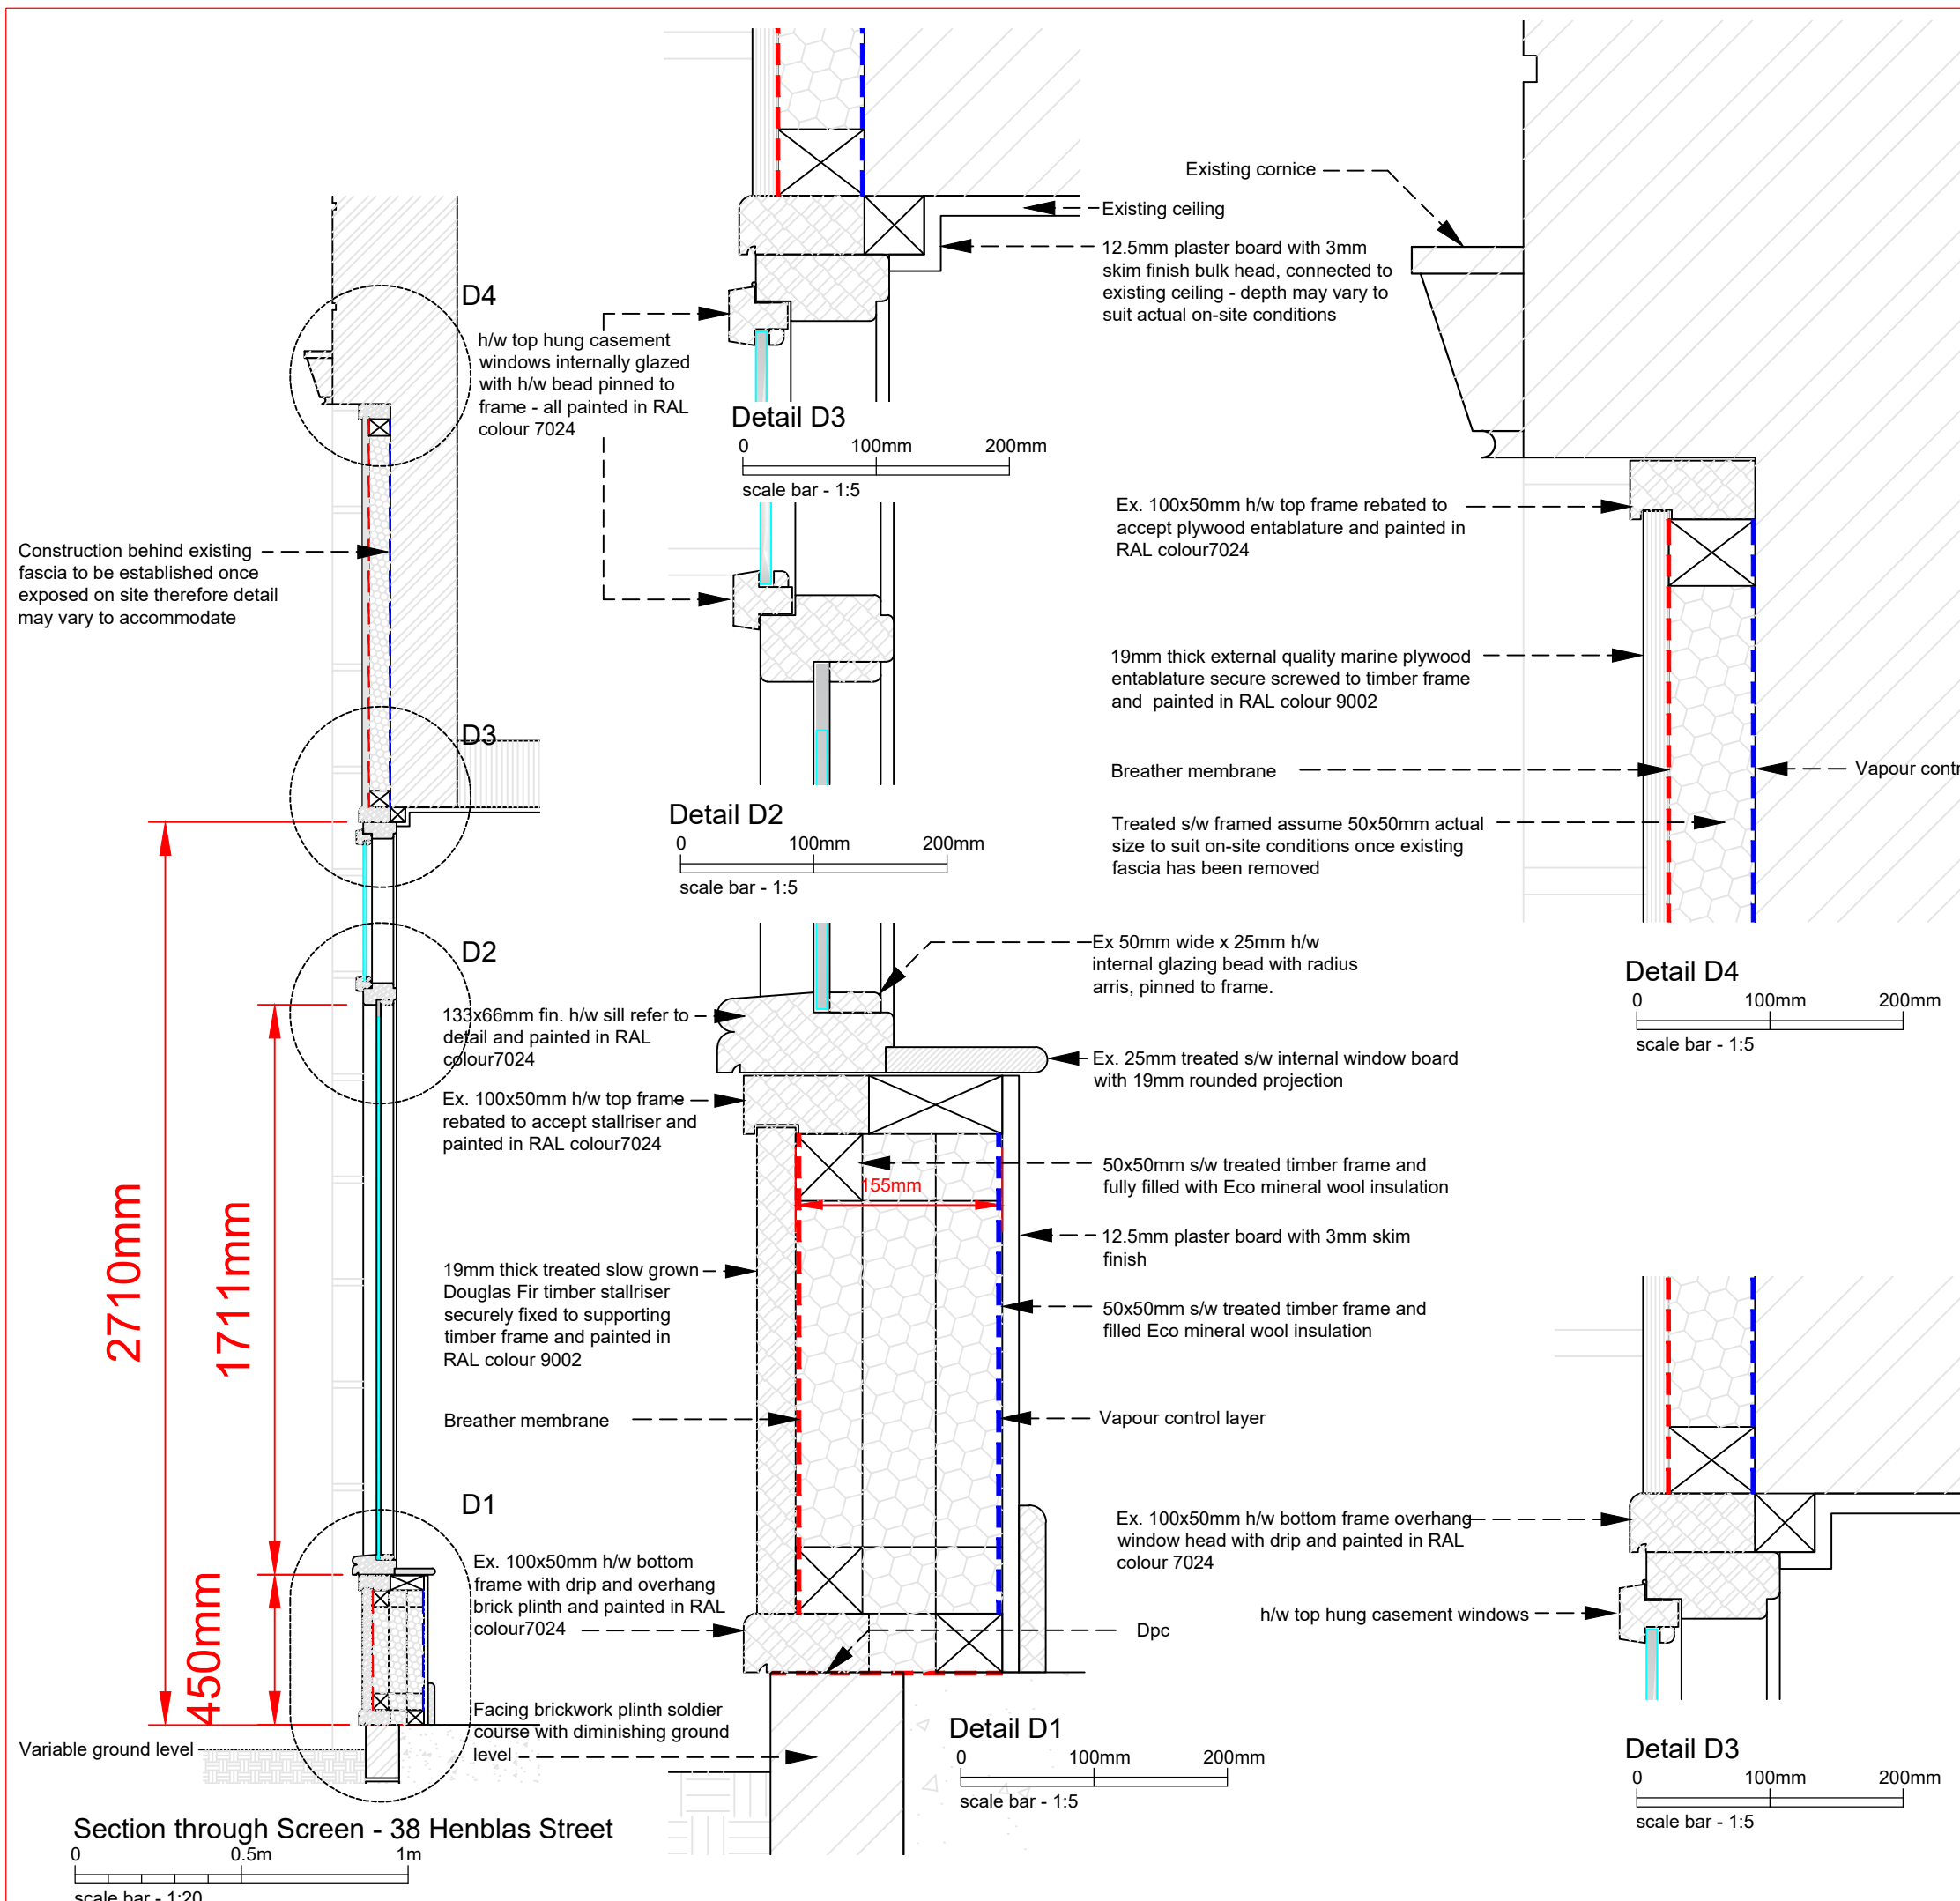

**WREXHAM COUNTY BOROUGH COUNCIL.**

JULIE M FRANCIS  
CHIEF OFFICER HOUSING  
RUTHIN ROAD,  
WREXHAM, LL13 7TU.

Tel: (01978) 315620 Fax: (01978) 315320

Project: **WREXHAM TOWN CENTRE HERITAGE SCHEME - 38 HENBLAS STREET**

Detail: **PROPOSED DETAILS SHEET 2**

|                               |                               |                          |                  |
|-------------------------------|-------------------------------|--------------------------|------------------|
| Drawn/Checked:<br><b>BH</b>   | Date:<br><b>SEPT. 2023</b>    | AutoCad File Ref:        |                  |
| Scale:<br><b>As Scale Bar</b> | Project No:<br><b>PS/1059</b> | Dwg No:<br><b>WTH/17</b> | Rev:<br><b>A</b> |