


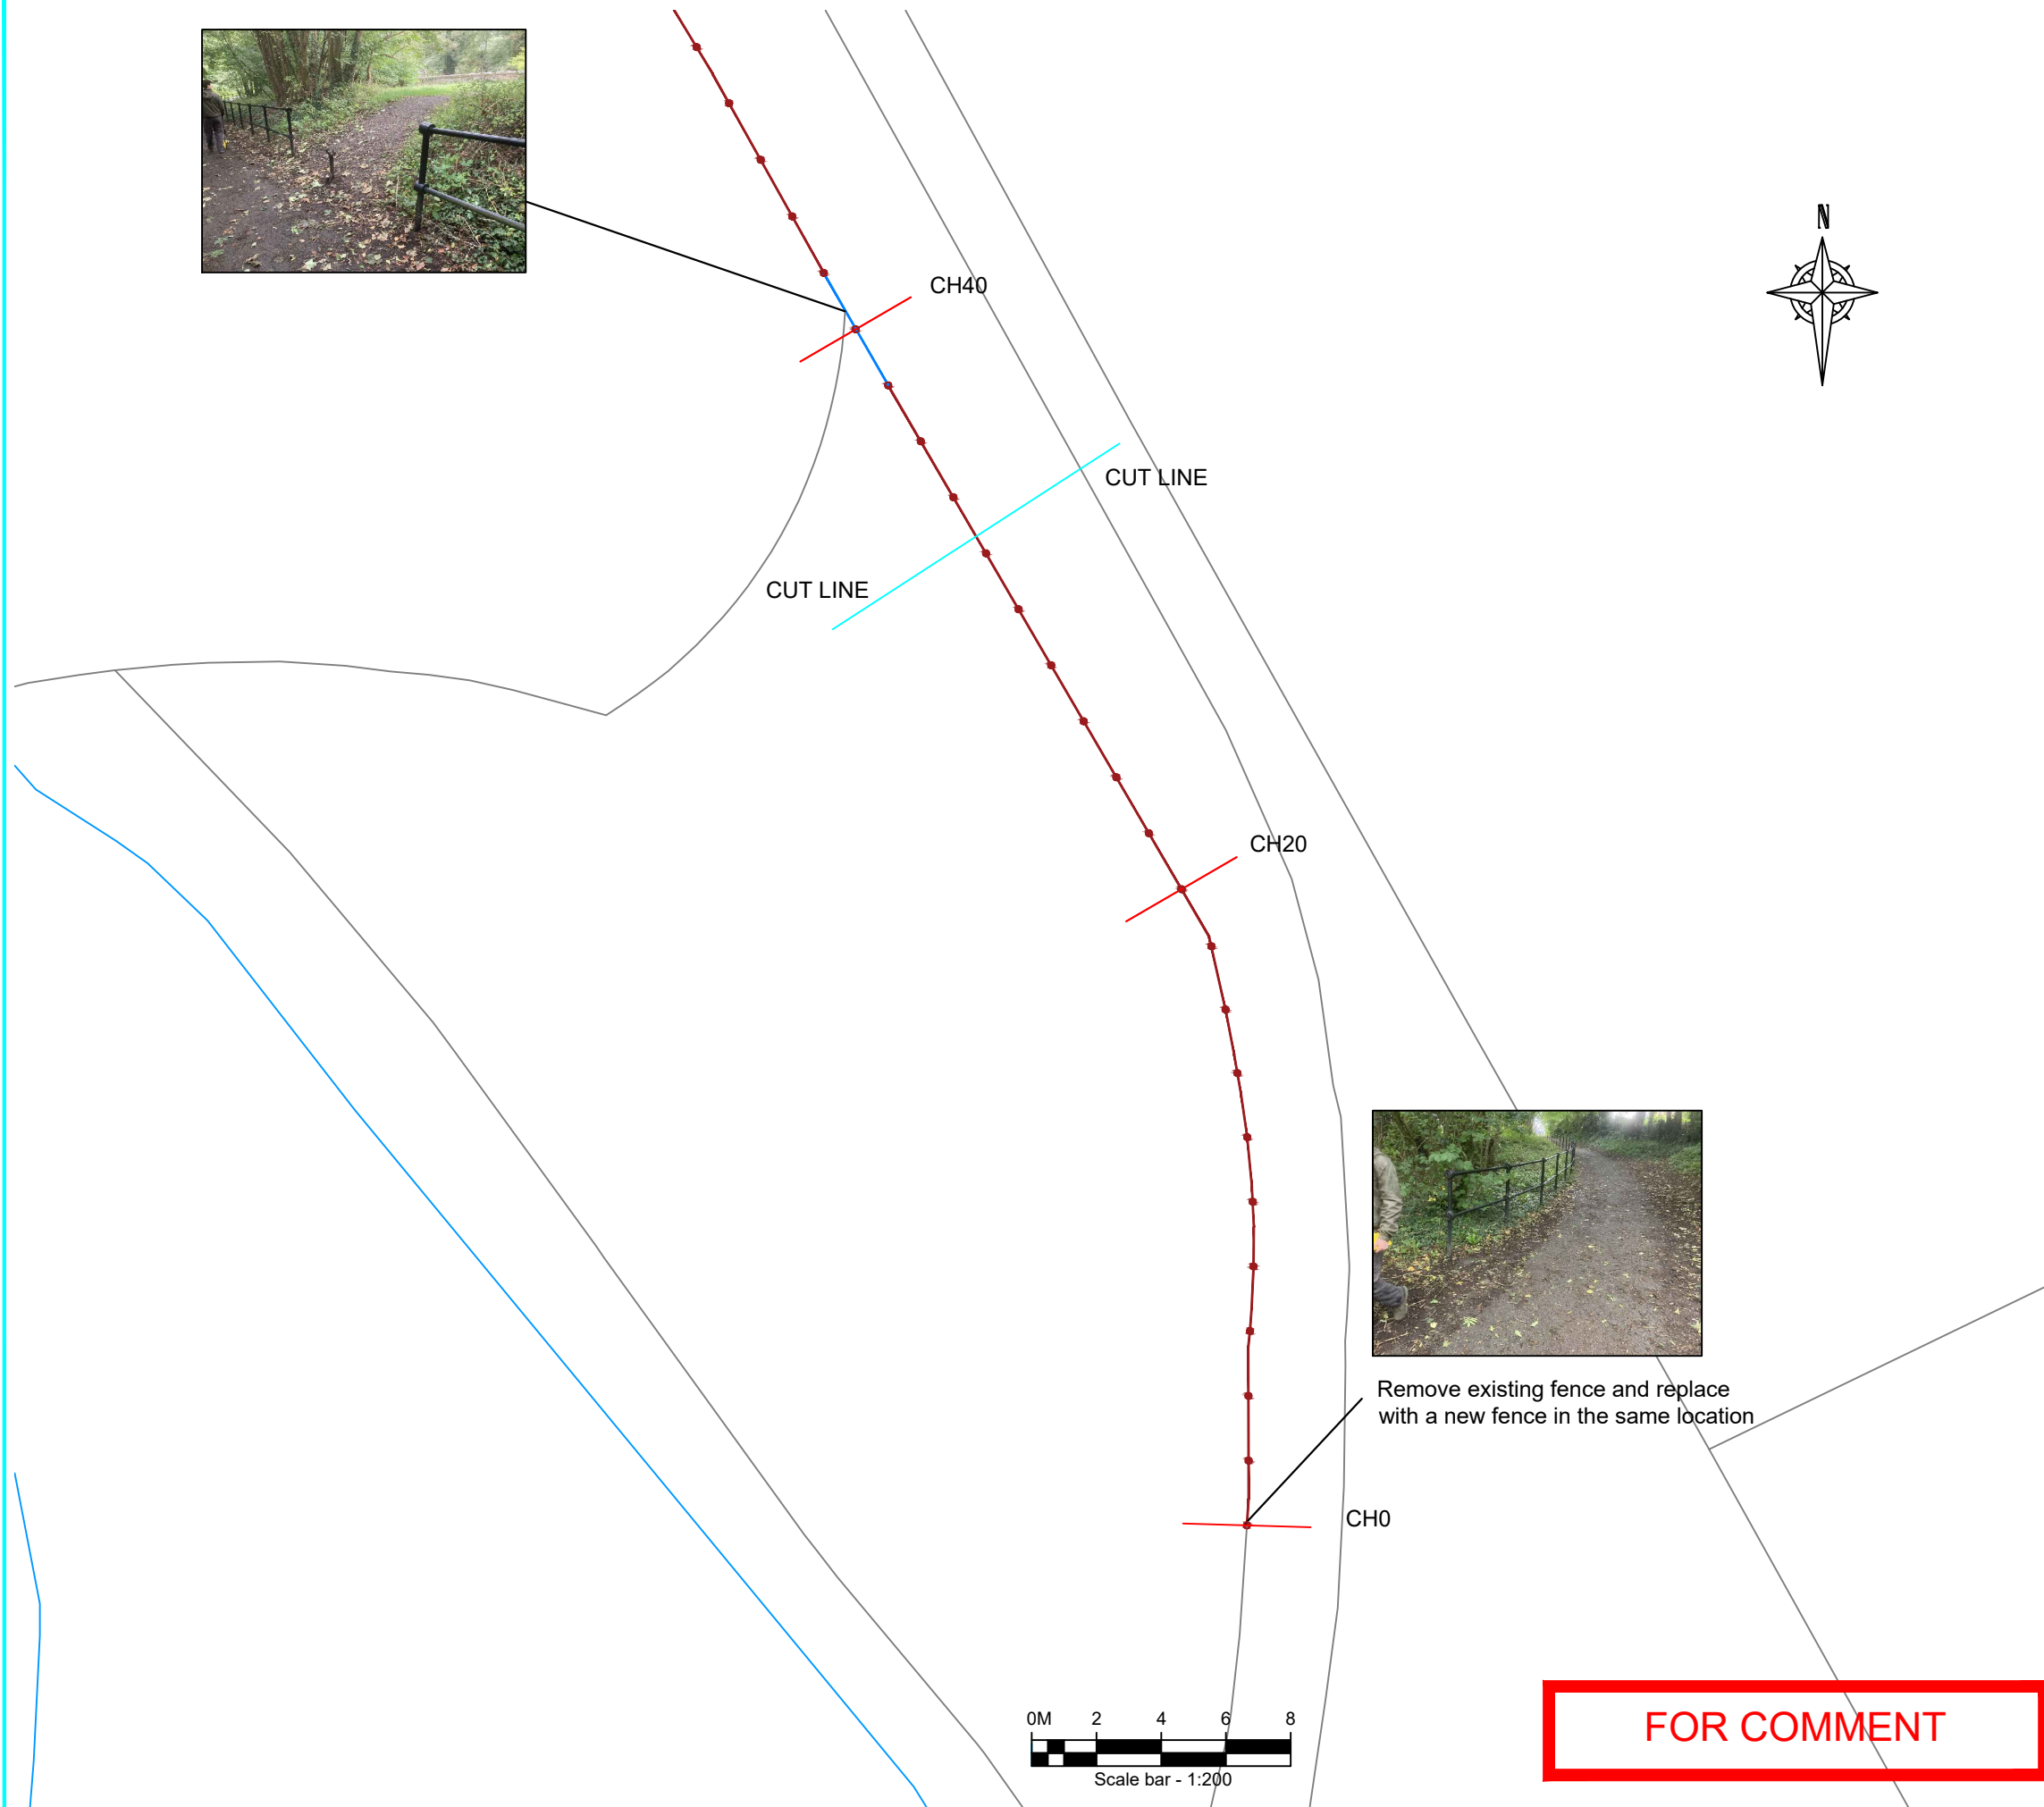

Remove existing fence and replace with a new fence in the same location

- Notes:
1. Do not scale from this drawing.
 2. All dimensions are in millimetres unless otherwise shown.

Rev	Date	Description	Sig	Check
A	08/12/2023	Outline Design	DA	



Project: Chirk Railings

Drawing Title: Shropshire Union Canal Chirk Plan Layout Sheet 1 of 2

Original Size:	Project Number: P12222
Drawn By: DA	Checked By:
Drg Scale (A3) 1:200	Date: 08/12/23
Status:	Rev. P01
Drg. No. P12222-CRT-LA-059-004-DR-C-0001	