
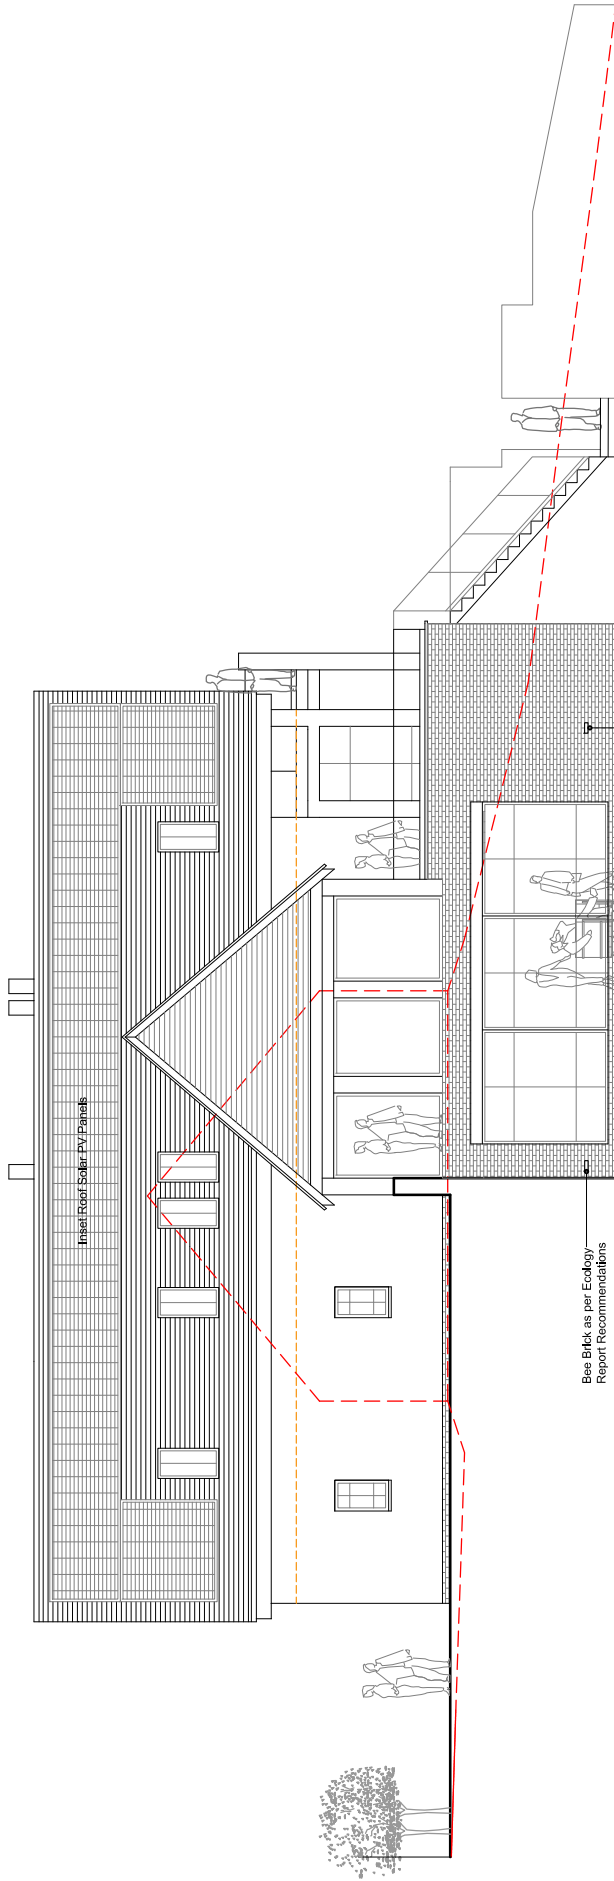


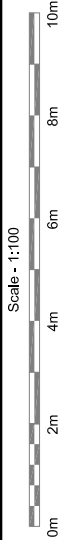

+ 70.00
+ 69.00
+ 68.00
+ 67.00
+ 66.00
+ 65.00
+ 64.00
+ 63.00
+ 62.00
+ 61.00
+ 60.00
+ 59.00
+ 58.00

Bee Brick as per Ecology
Report Recommendations

Bee Brick as per Ecology
Report Recommendations

Proposed Side Elevation

External Finishes:-
Roof: Natural Roofing Slates
Walls: Off White Render - Rustic Facing Brickwork - BM Steel Composite Cladding (Silver Birch)
Windows: Black Upvc Flush Frames
Doors: Black PC Aluminium
Timber Features: Hardwood with Dark Grey Spray Paint Finish
Fascia & Bargeboards: Dark Grey PC Aluminium

SUN ORIENTATION

DRAWING PROPOSED ELEVATIONS CLIENT MR. & MRS. BRODERICK

PROJECT OVERDALE, MARFORD HILL, WREXHAM. LL12 8SY

DRAWING NUMBER
BR-2024-OVERDALE-PL03

REV SCALE
1: 100 @A3

DATE
18/03/2024

PROPOSED
REPLACEMENT
DWELLING

B R A R C H I T E C T U R E

The Stables, Colwyn Road, Craigside, Llandudno. LL30 3AL

T: 07789 175903

E: info@branchitecture.com

W: www.branchitecture.com

