




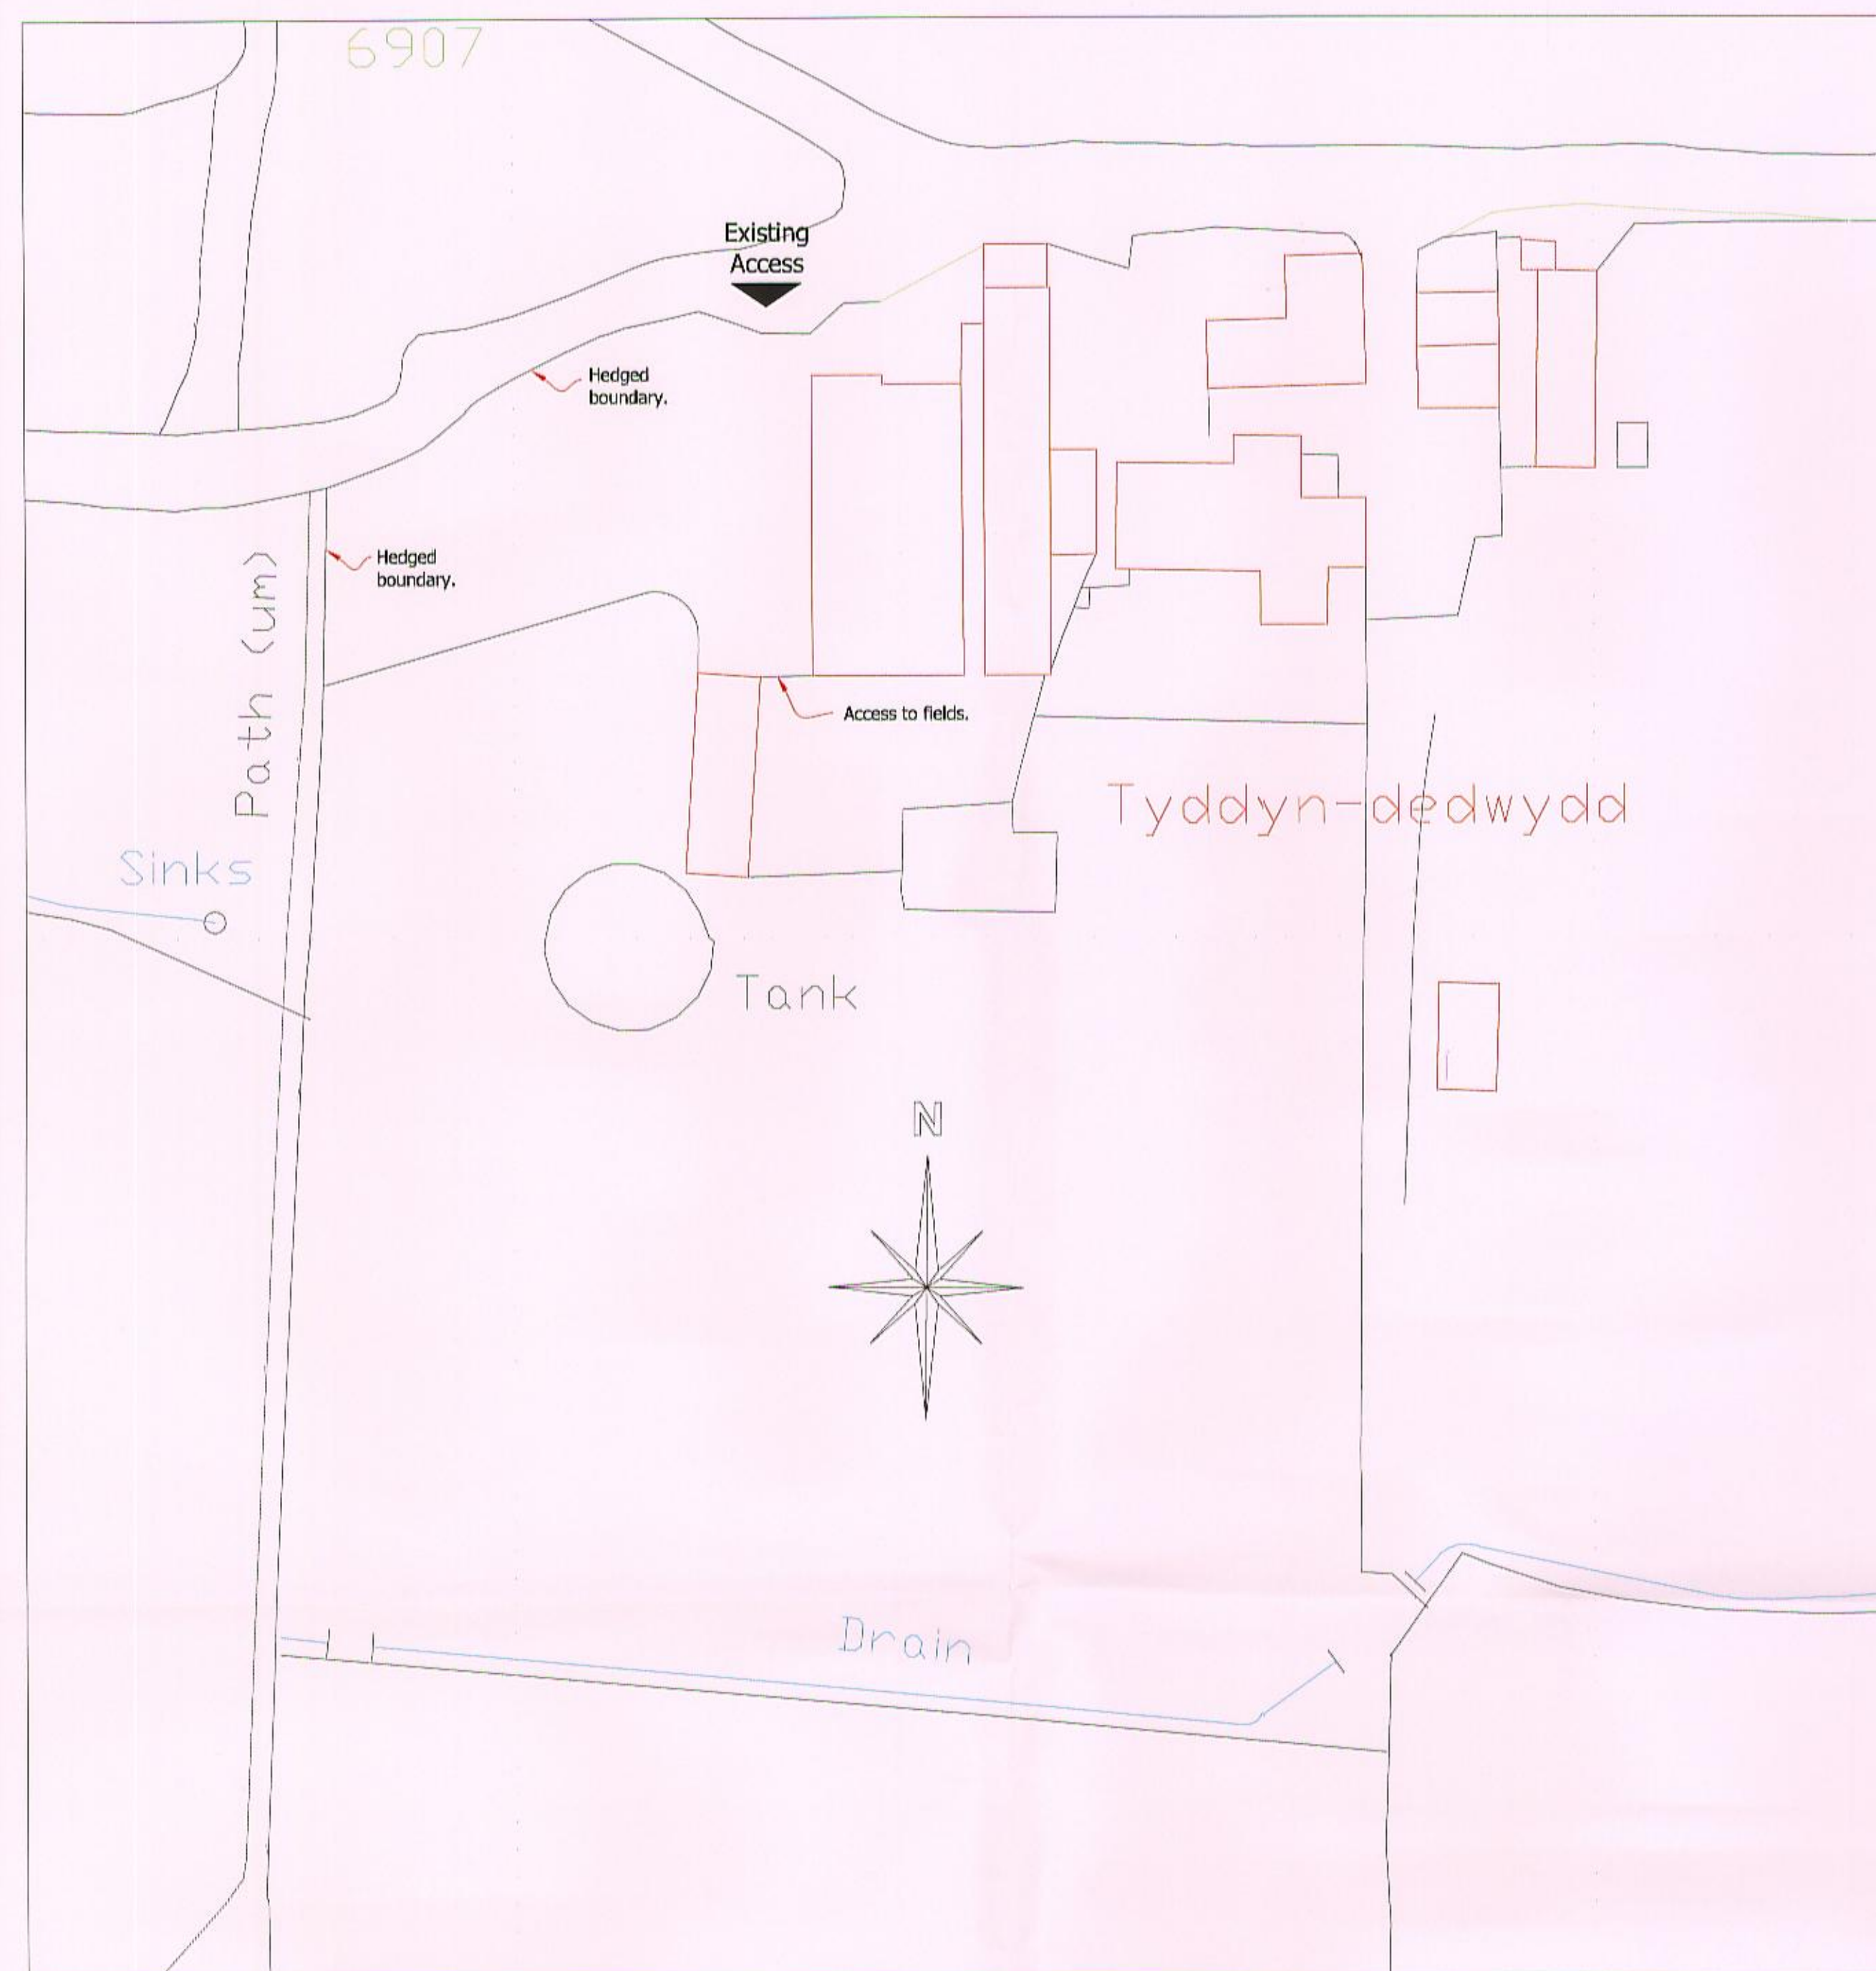

Existing Site Plan - 1:500

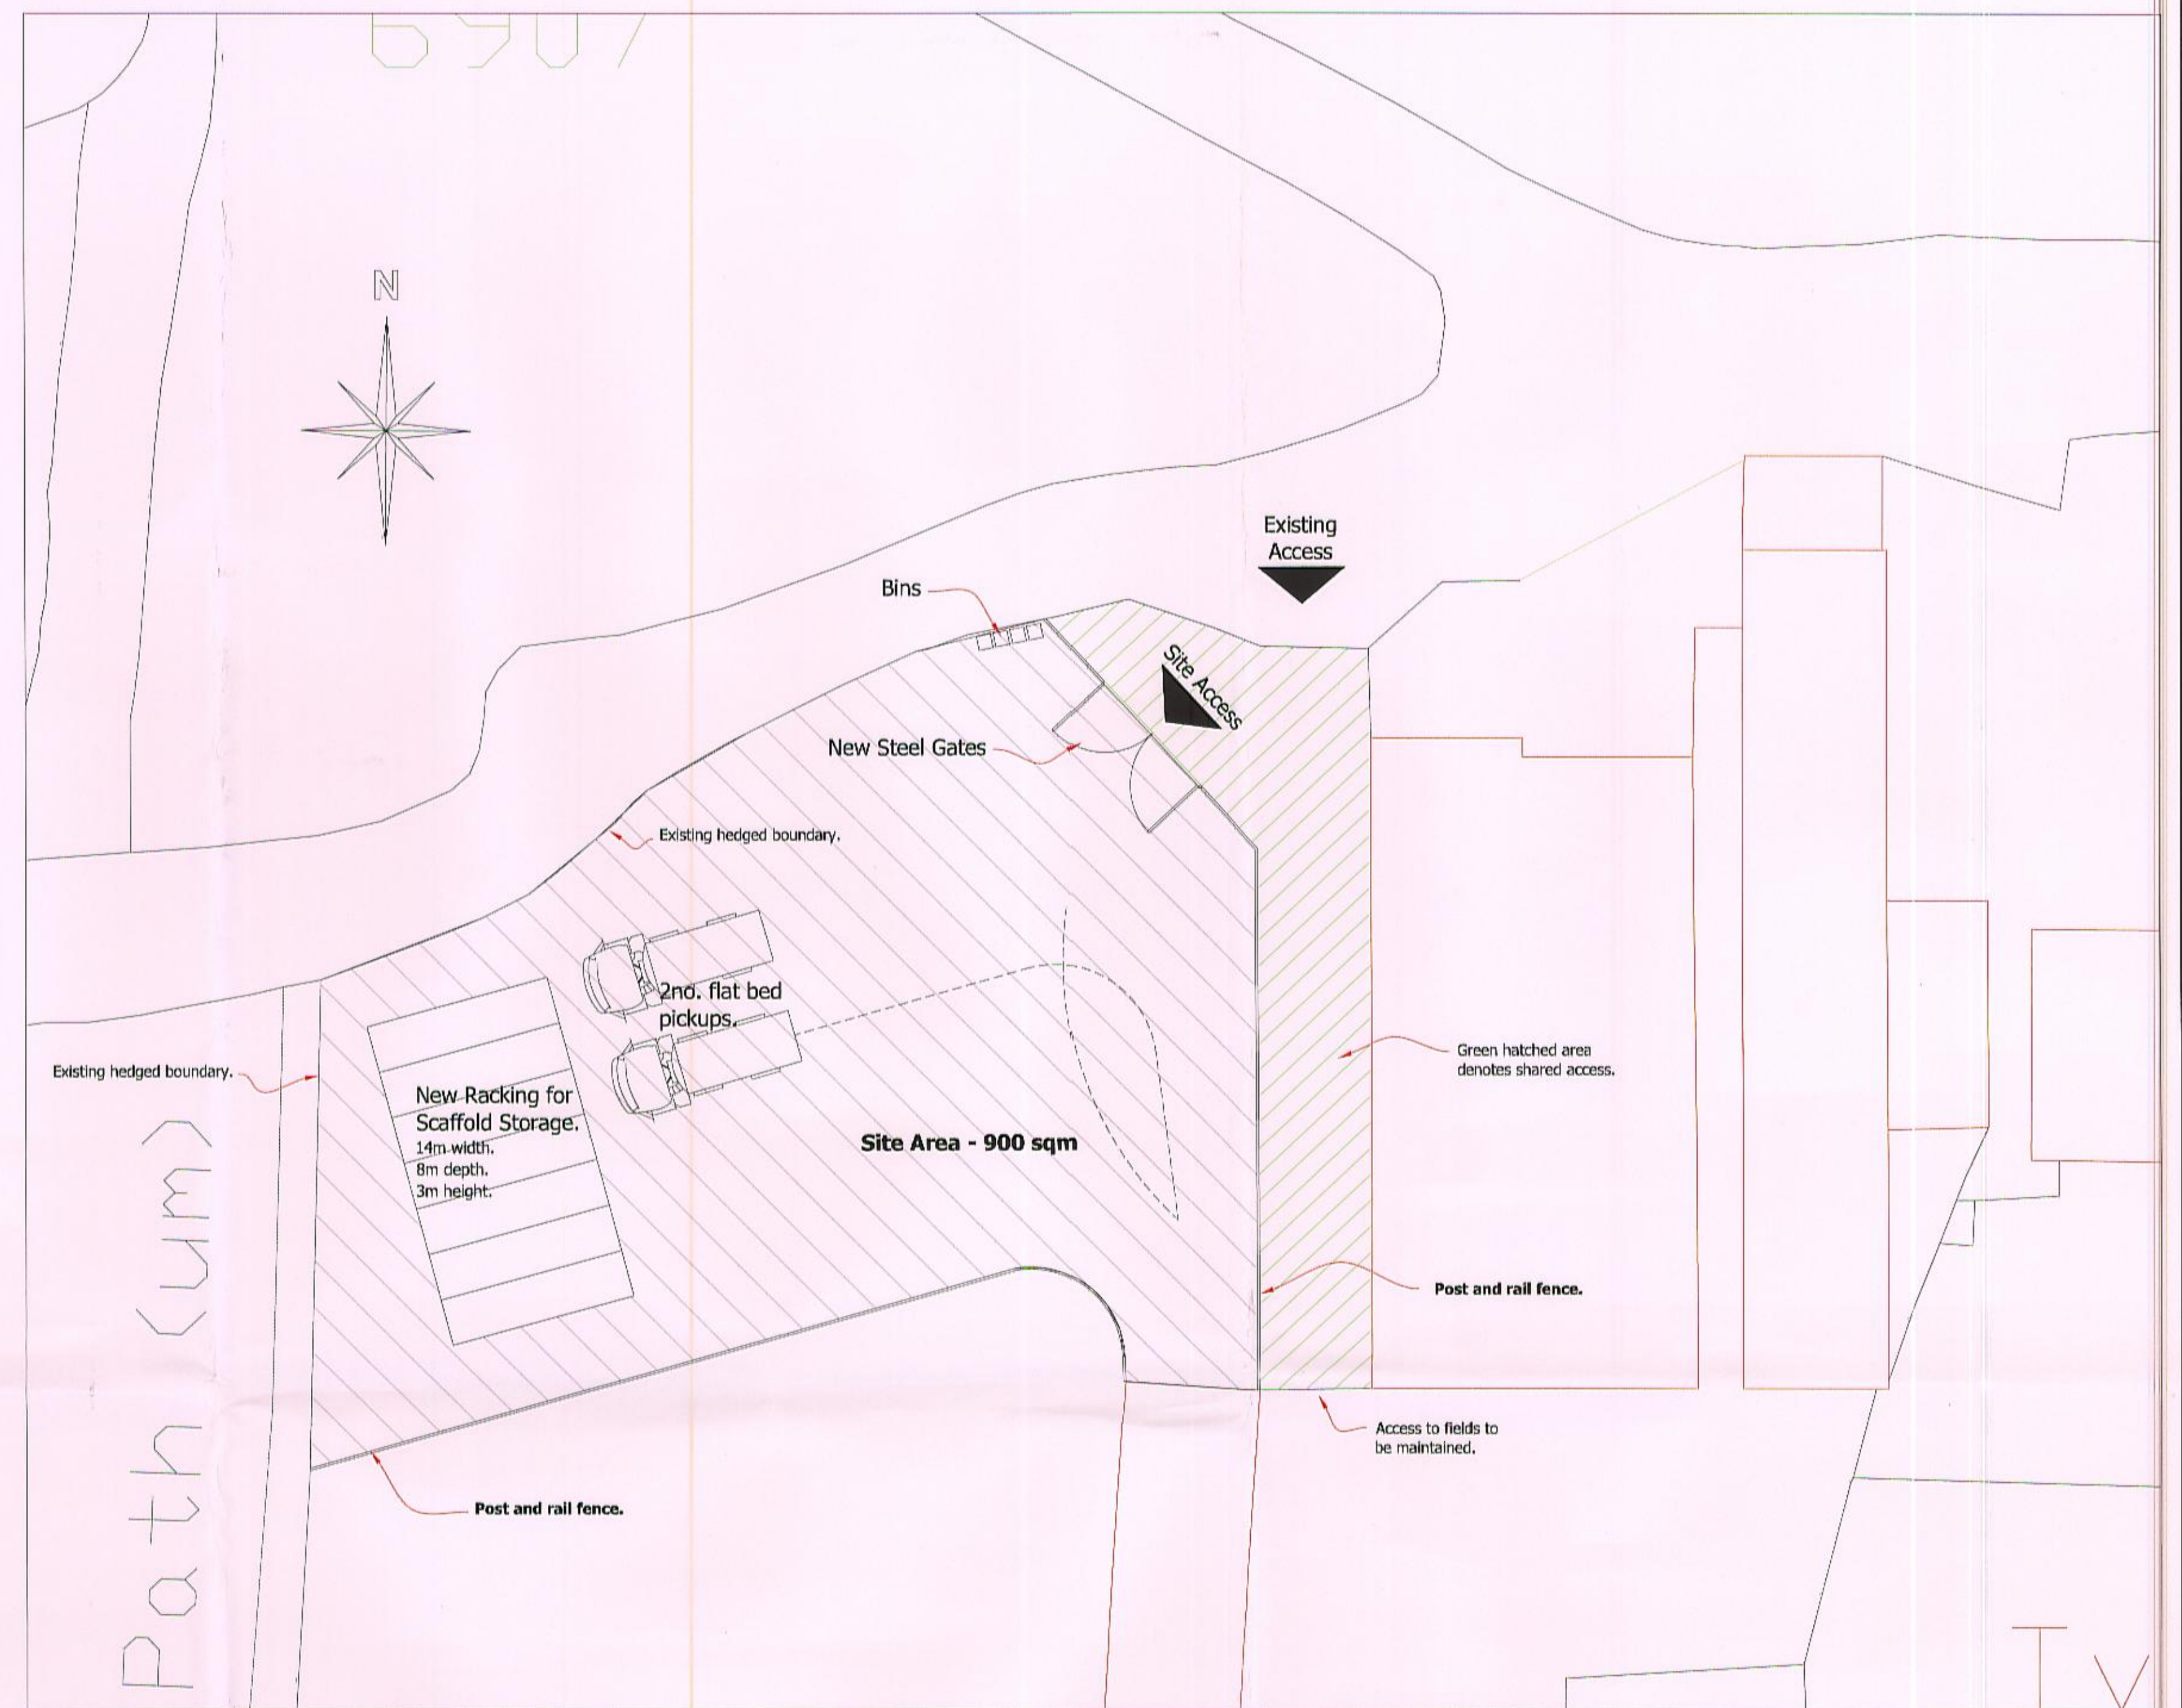

Proposed Site Plan - 1:500

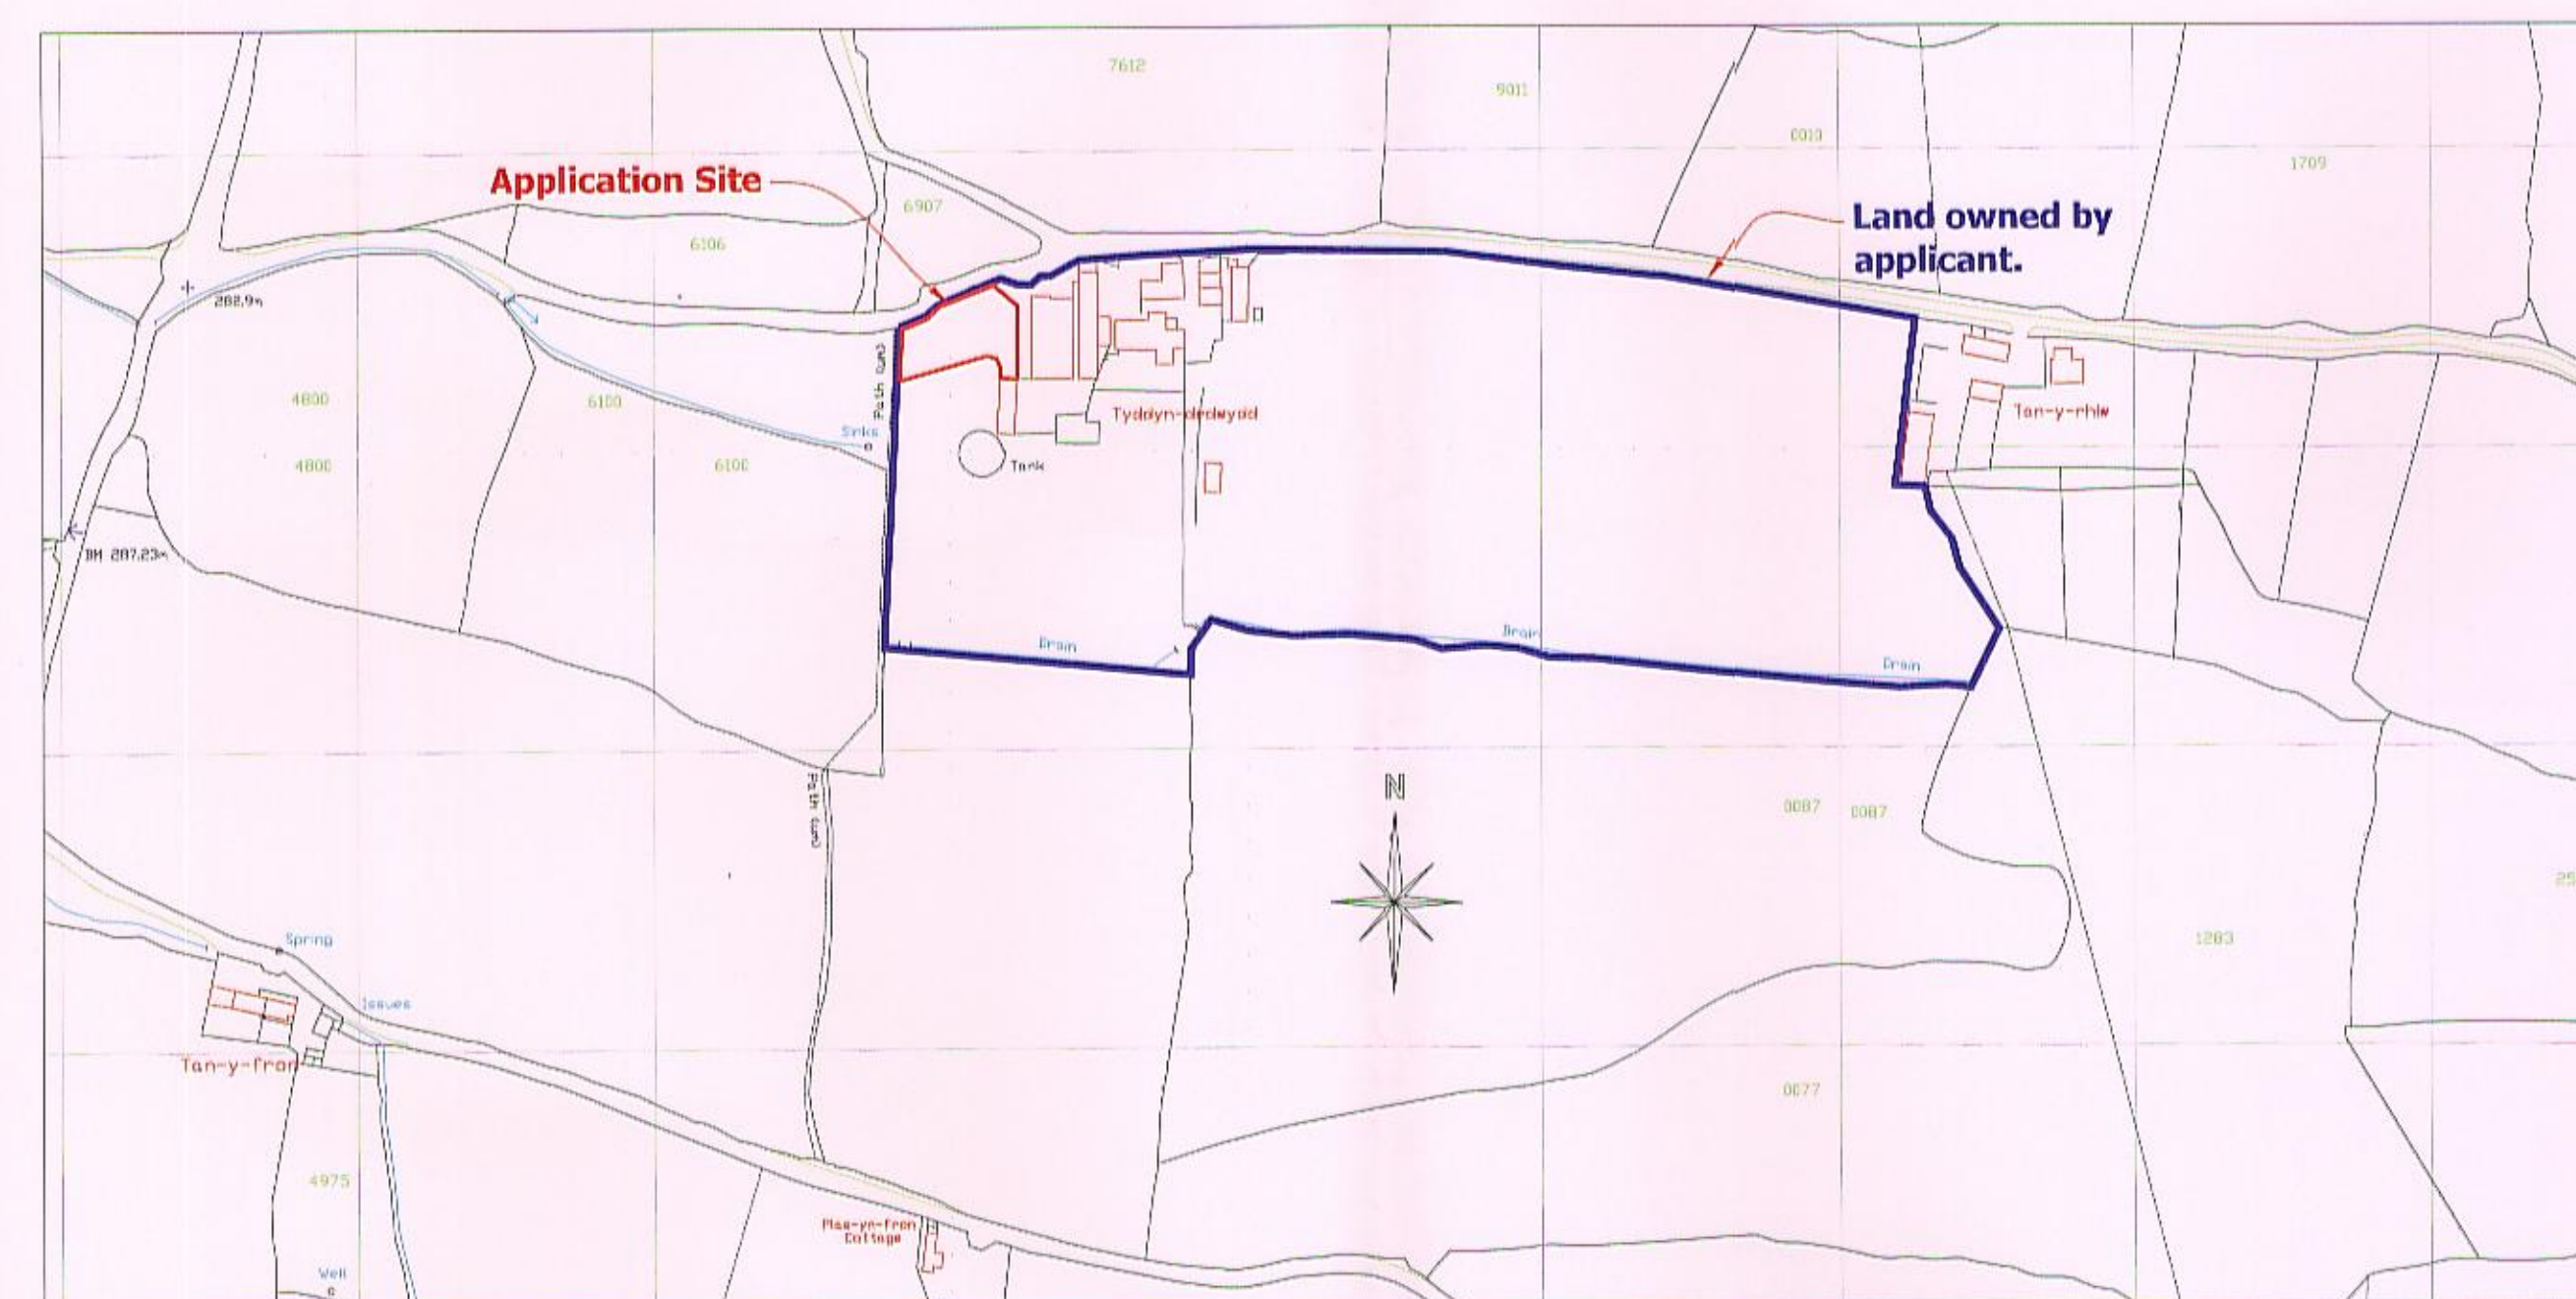


Existing Location Plan - 1:2500




1. Scaffold racking/storage at existing site.



2. Scaffold racking/storage at existing site.

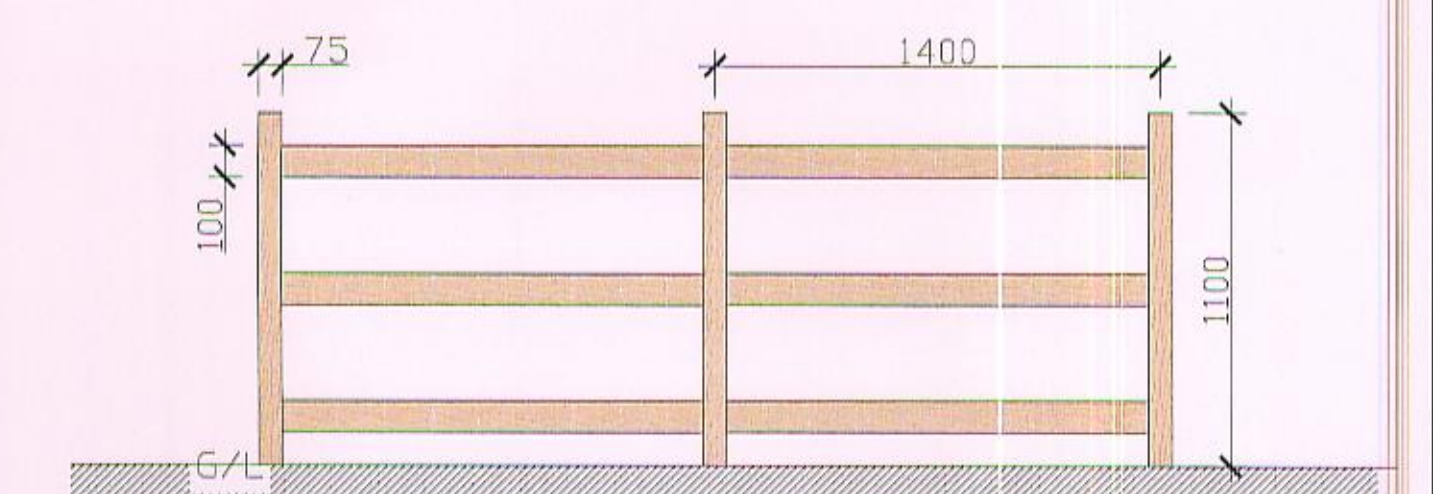

Post & Rail Fencing to South and East boundaries.

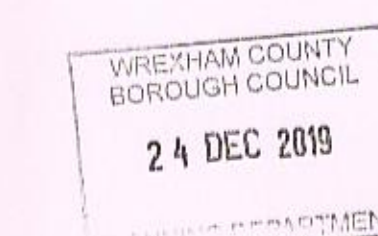

P2019/0949



Client	Mr. M. Baker.
Project Title	Location & Site Plans.
Job Title	Proposed Scaffolding Storage at Tyddyn Dedwydd, Rhosyllen.
Date	Feb 2018.
Scale	Various
Drawn	PD142/01