



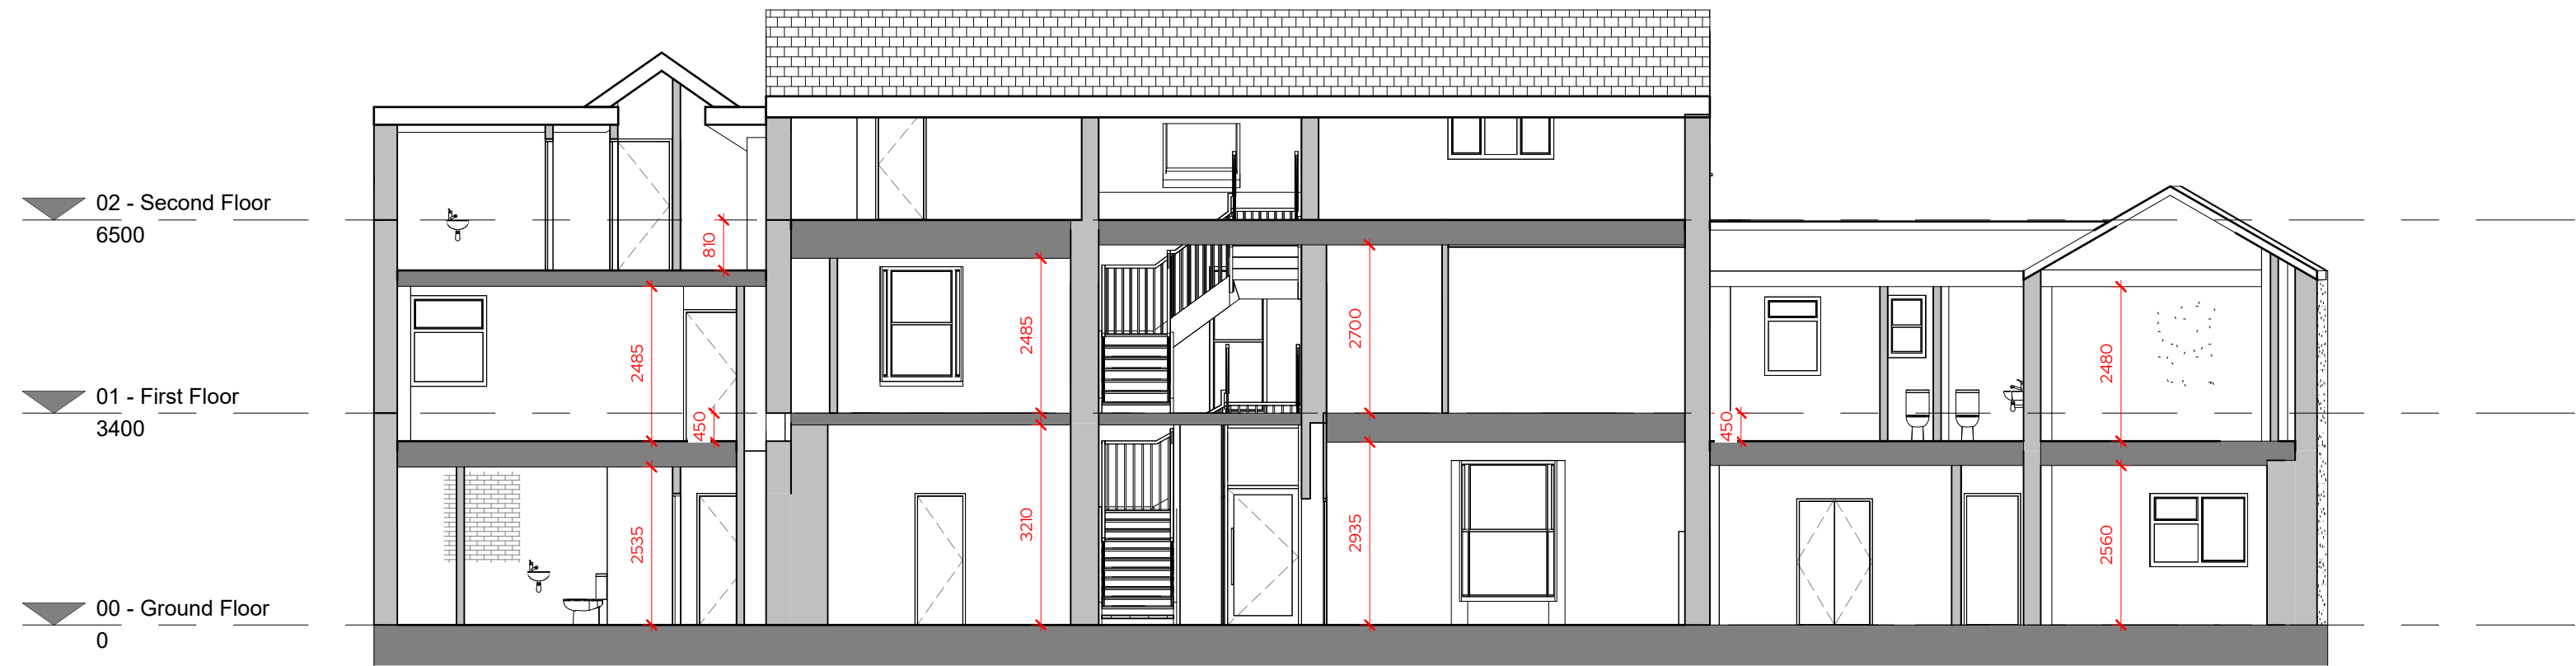

Section AA



Section BB

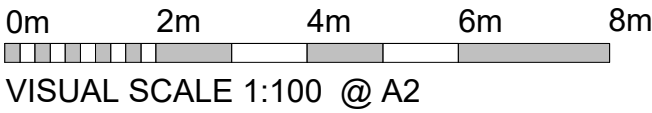

REV	Date	Description	Issued	Additional Notes

Project Title	
23 Chester Street, Wrexham	
Client Name	
Happy Days Group	
Project Address	
23 Chester Street, Wrexham, LL13 8BG	

Title

Section AA & BB

Drawing No.

1268 -02 -05-001

Date	Scale	Sheet Size	Drawn by	Checked by
04/01/24	1:100	A2	RJ	DB

STUDIO256
Architecture • Design • Interiors

Unit 256, Slater Studios, 9 Slater Street, Liverpool, L1 4BW
D.banister@studio256design.co.uk / +44 (0)151 345 7600