


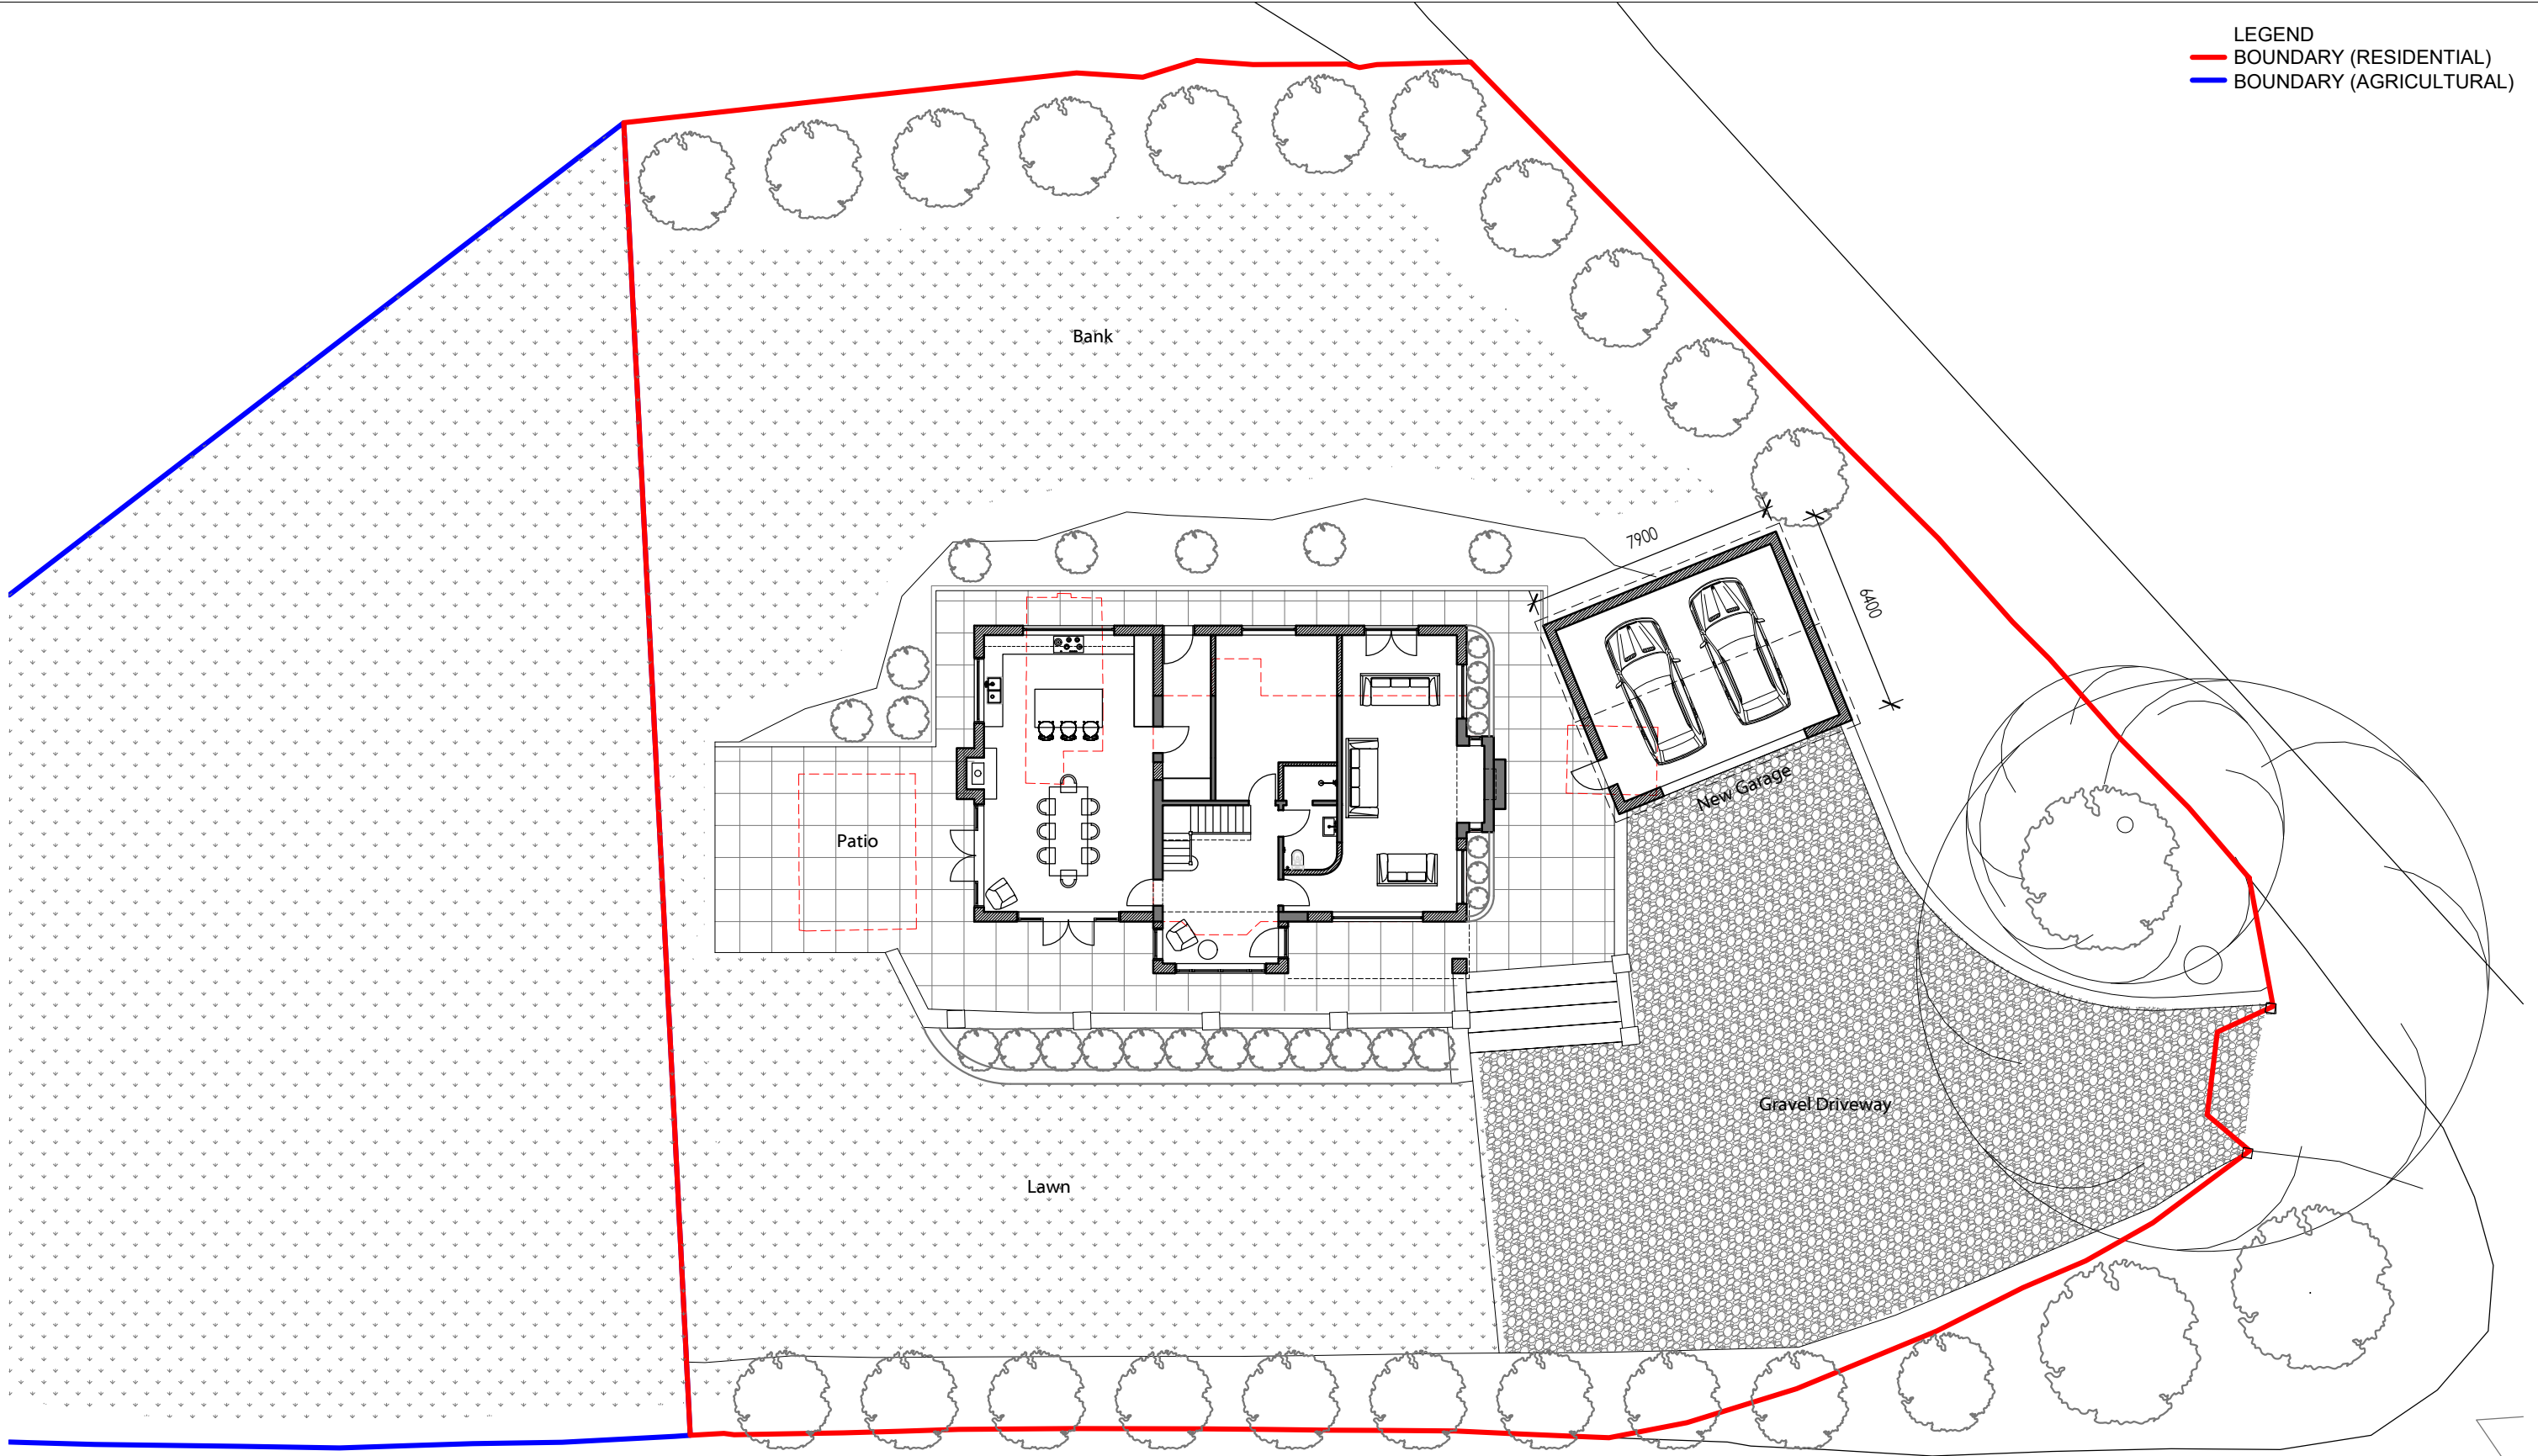

LEGEND
— BOUNDARY (RESIDENTIAL)
— BOUNDARY (AGRICULTURAL)

01 GROUND LANDSCAPE PLAN
1:200

Rev	Description	By	Date
E	ISSUE DRAWINGS FOR PLANNING	AP	26.01.24
D	SKETCH DESIGN PROPOSAL - MEETING 4	AP	02.01.24
C	SKETCH DESIGN PROPOSAL - MEETING 3	AP	18.12.23
B	SKETCH DESIGN PROPOSAL - MEETING 2	AP	11.12.23
A	SKETCH DESIGN PROPOSAL - MEETING 1	AP	24.11.23

Notes

Do not scale from drawings.
Errors to be reported immediately to the architect.
To be read in conjunction with all relevant Architects',
Services and Structural Engineers' drawings.
All existing site, tree and building information has been compiled from different sources.
All dimensions to be checked on site.

POINT PLANNING AND DESIGN

Lower Craignant farm, Selattyn, Oswestry, Shropshire, SY10 7NP
E adam pierpoint@hotmail.co.uk
www.pointplanning.co.uk



Project Gwern-Y-Pale, Dolywern, Llangollen, LL20 7AG				Project No. 2303
Date 02.01.2024				Revision E
CAD File PP / 2303				Scale/Format 1:200 / A3
Drawing Name PROPOSED LANDSCAPE PLAN				Drawing No. WD.91