



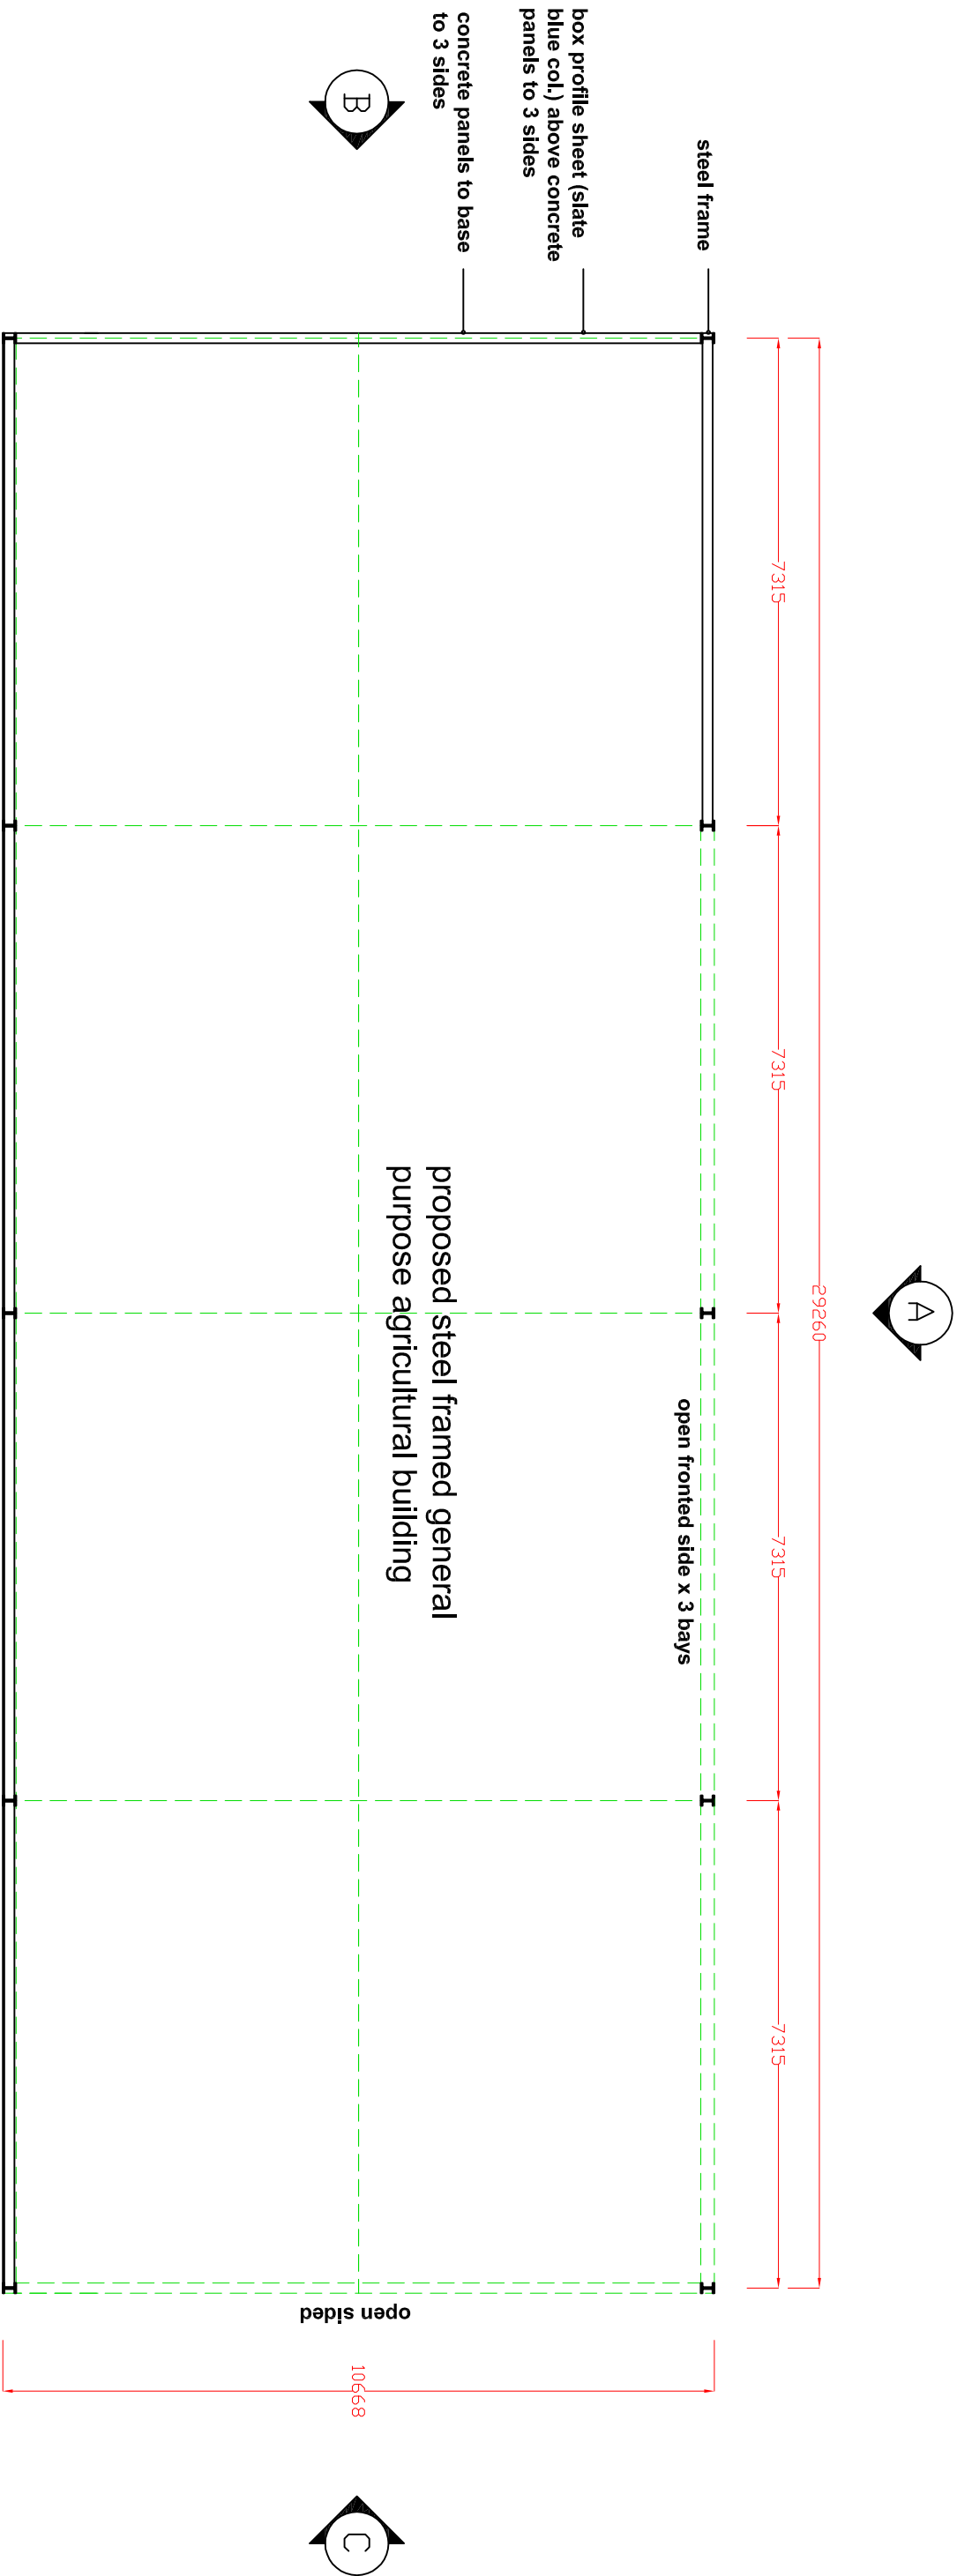


PLAN

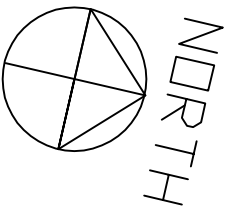

NOTE For location of proposed general purpose agricultural building on site refer to drawing number PYP 004.

For elevations refer to drawing number PYP 003.

Dimensions shown are to centres of structural columns

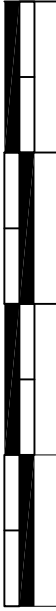 Design & Planning Tel: 07957 634478 email: jon@go2plan.co.uk	PROPOSED PLAN FOR GENERAL PURPOSE AGRICULTURAL BUILDING @ PEN-Y-PARC FARM, BLACK PARK HALTON, CHIRK WREXHAM, LL14 5AX	0 2m 4m 6m 8m  Scale bar in metres - 1:100	Dwg No. Scale: date: drawn: PYP 002 1:100 @ A3 19.12.23 jon evans
---	--	---	---