


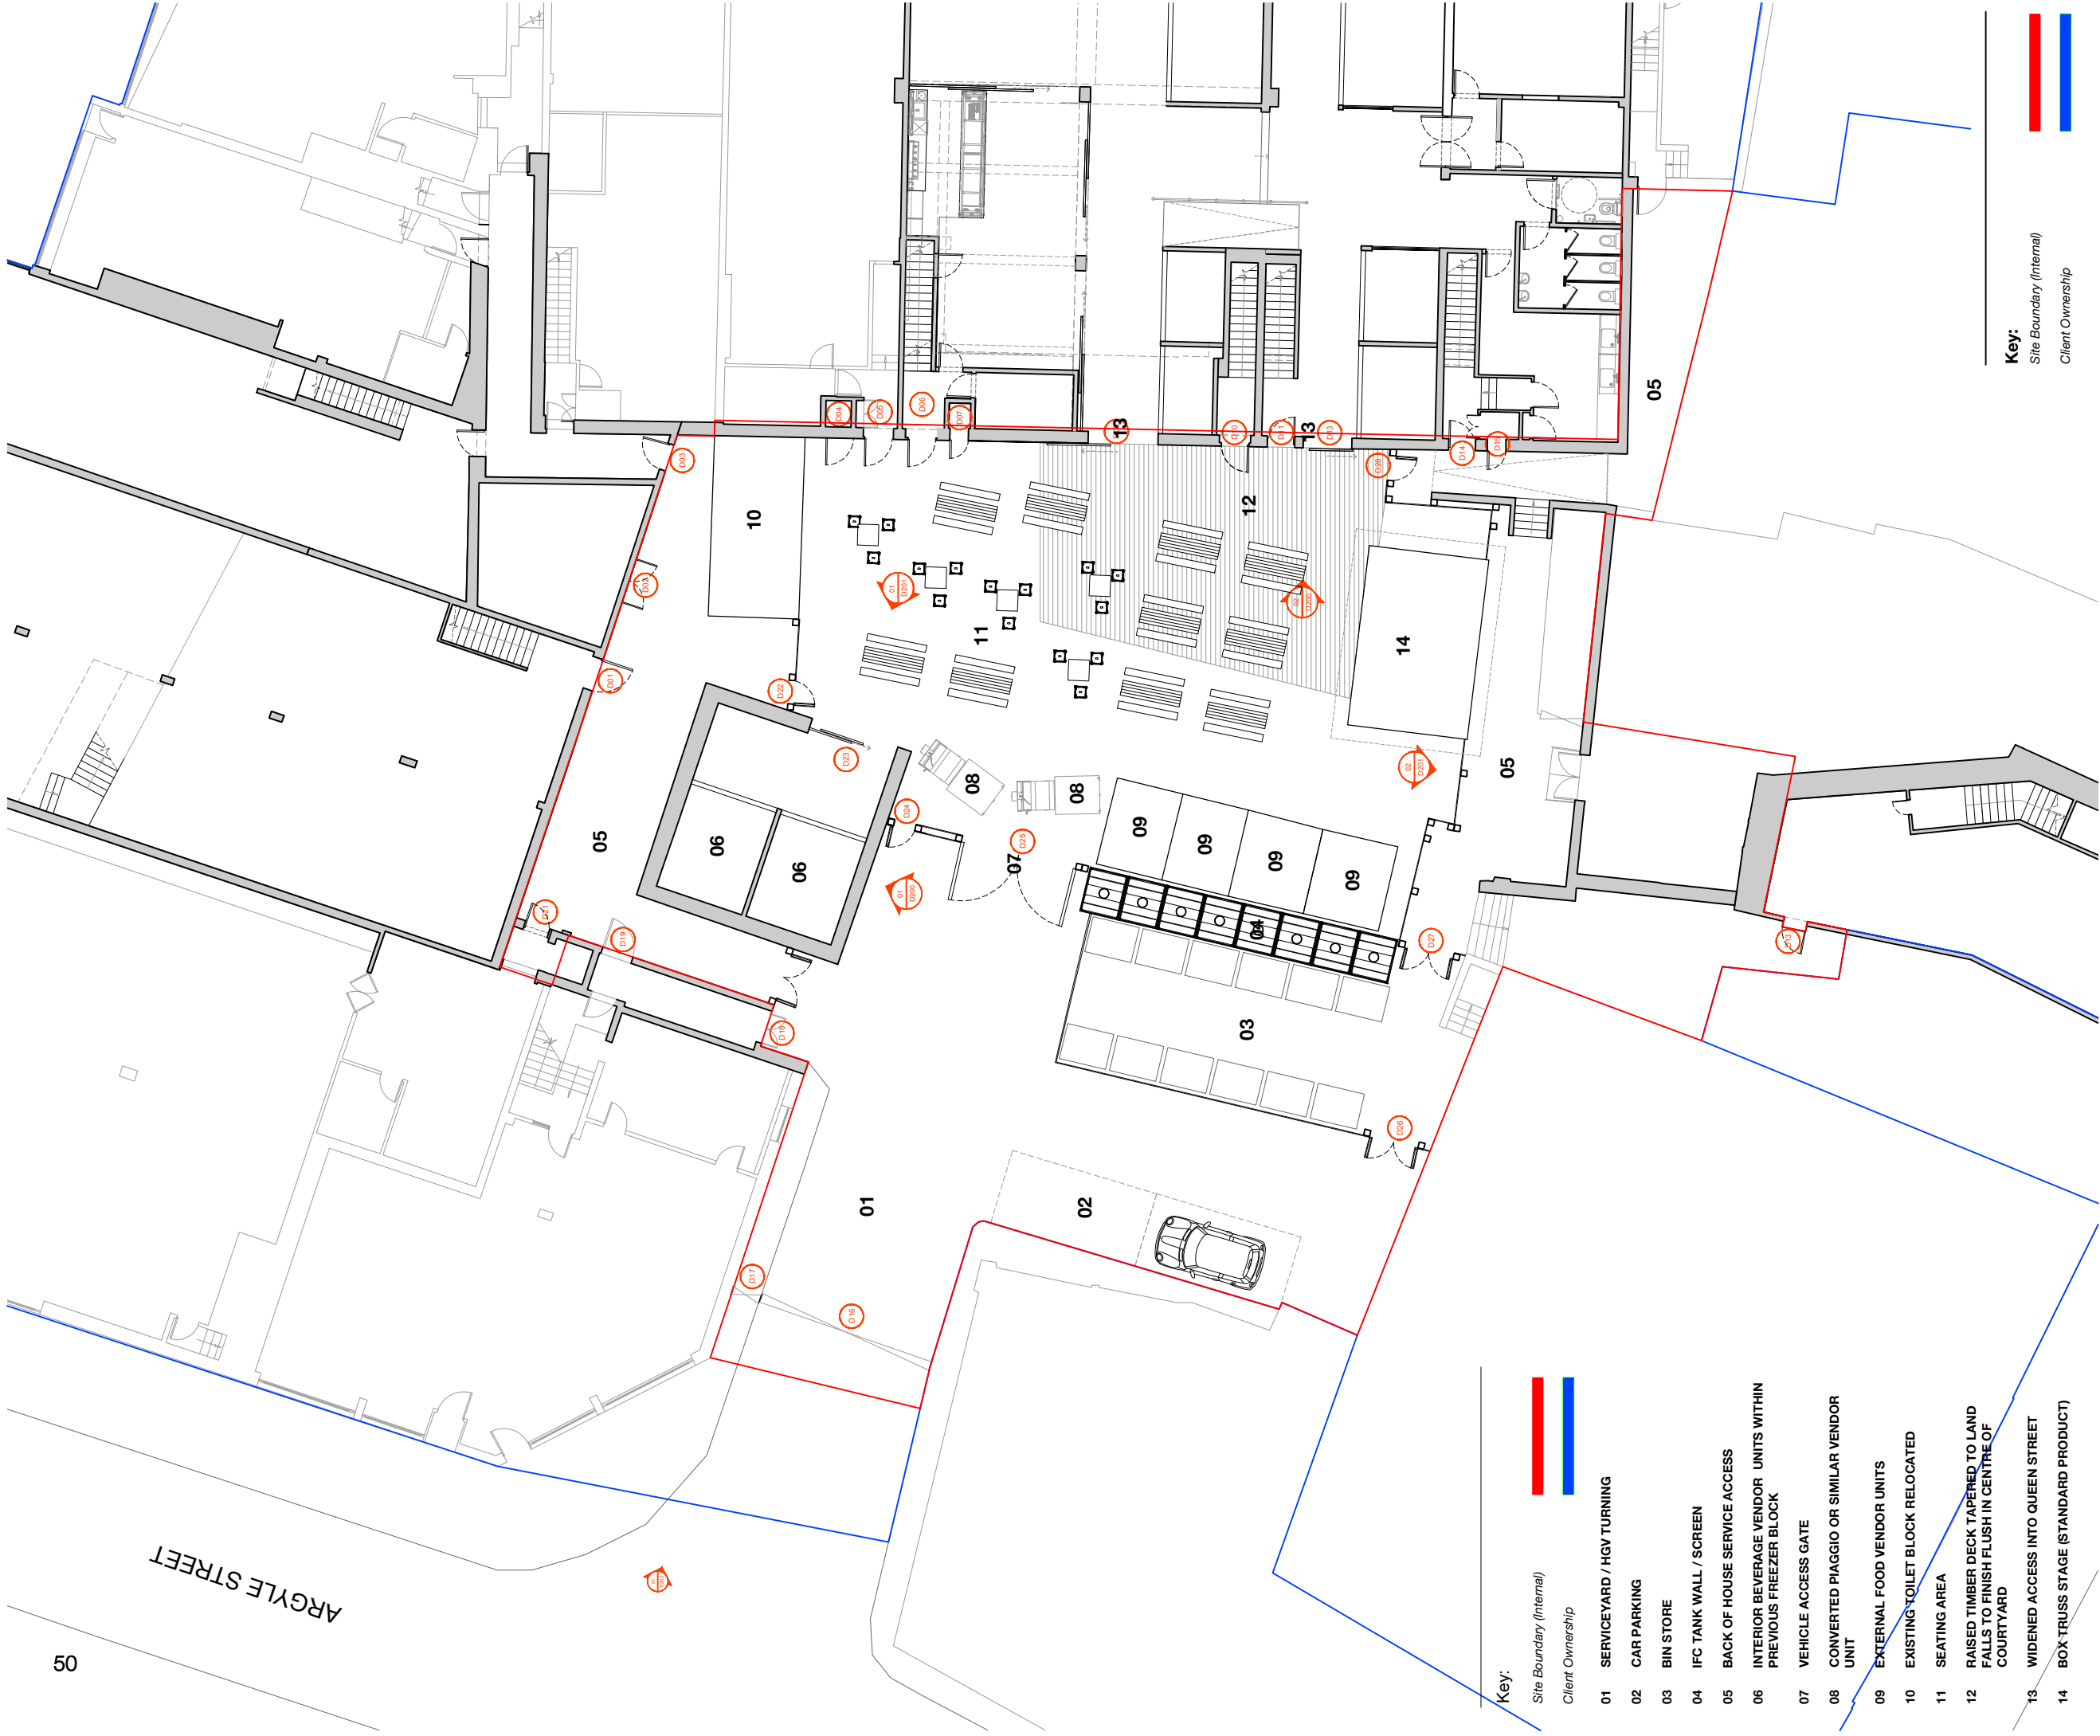

- Key:**
- Site Boundary (Internal)
 - Client Ownership
- 01 SERVICEYARD / HGV TURNING
 - 02 CAR PARKING
 - 03 BIN STORE
 - 04 IFC TANK WALL / SCREEN
 - 05 BACK OF HOUSE SERVICE ACCESS
 - 06 INTERIOR BEVERAGE VENDOR UNITS WITHIN PREVIOUS FREEZER BLOCK
 - 07 VEHICLE ACCESS GATE
 - 08 CONVERTED PIAGGIO OR SIMILAR VENDOR UNIT
 - 09 EXTERNAL FOOD VENDOR UNITS
 - 10 EXISTING TOILET BLOCK RELOCATED
 - 11 SEATING AREA
 - 12 RAISED TIMBER DECK TAPERED TO LAND FALLS TO FINISH FLUSH IN CENTRE OF COURTYARD
 - 13 WIDENED ACCESS INTO QUEEN STREET
 - 14 BOX-TRUSS STAGE (STANDARD PRODUCT)

Notes:

- Do not scale from this drawing.
- This drawing is to be read in conjunction with all other consultants' drawings and specifications for the project. Representation of structural elements is purely indicative. All structural elements to be specified by a certified structural engineer.
- This drawing is the copyright of CAUKIN Studio Ltd (registered in England).
- Reproduction without the express consent of CAUKIN Studio Ltd is prohibited and the information contained on this drawing may not be used for any purpose other than that which is stated on this drawing.
- The construction (Design and Management) Regulations 2015 (CDM) is the responsibility of the client/contractor unless otherwise agreed in writing.

Status: Stage 03 - Developed Design

Job No: 23.09

Project: Chapter Court 2 External Courtyard

Drawing: Proposed Courtyard GA Plan

Project North:

Scale: 1:200 @ A3

Date: 20.07.23

Drawn By: JP