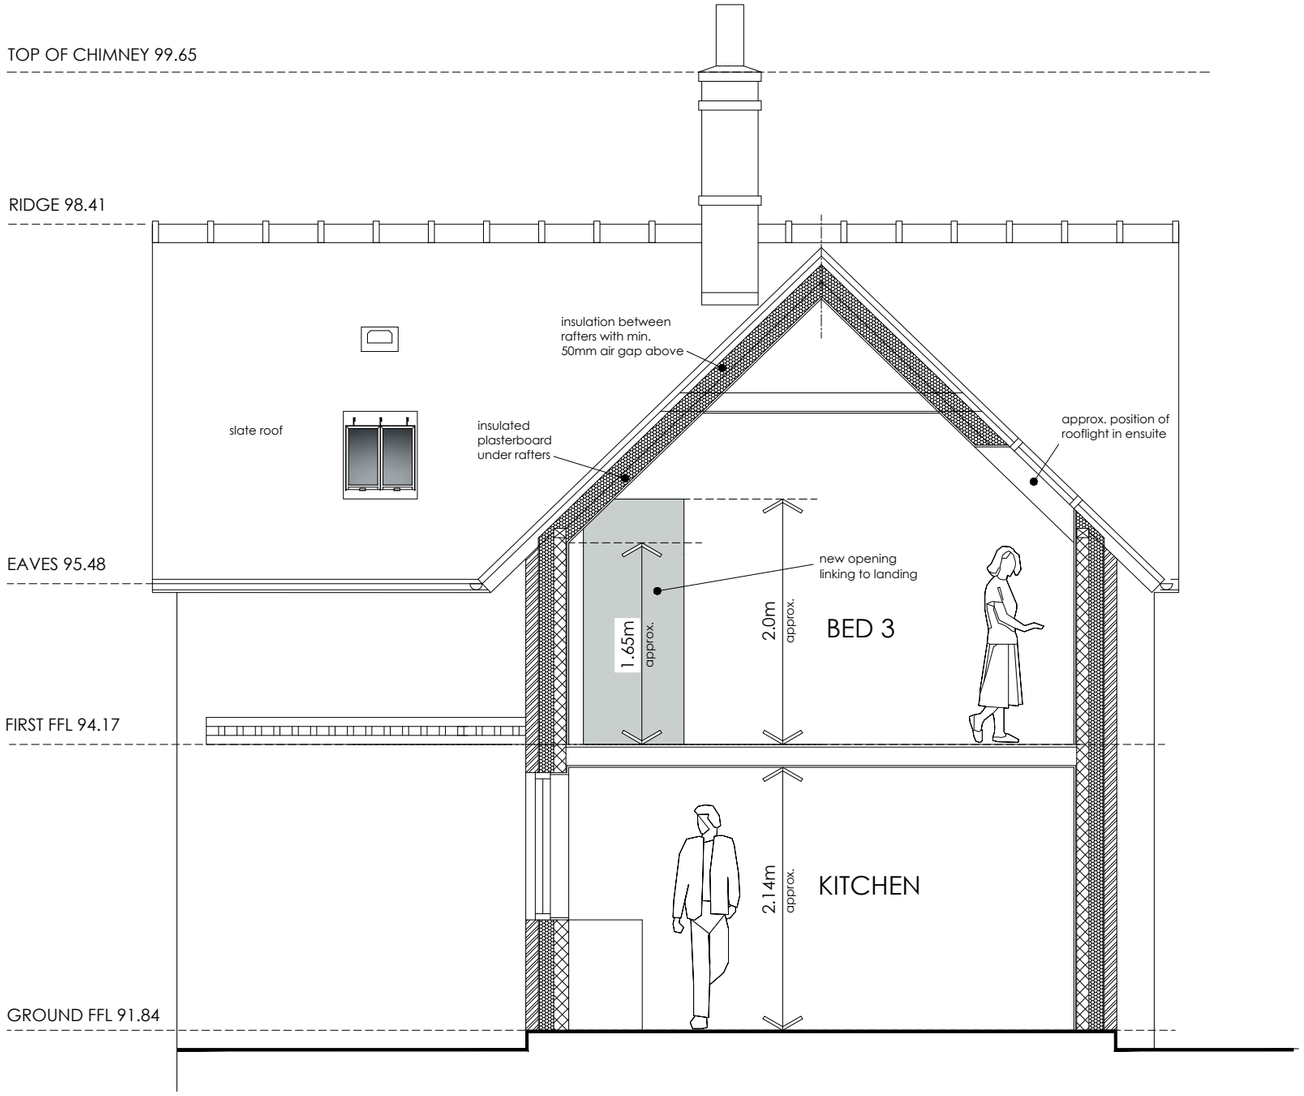


Section through extension

PROJECT: CLARE GRICE	STATUS: INFORMATION				
CLIENT: MOSS VILLA, CHAPEL LANE BRONINGTON, WHITCHURCH SHROPSHIRE. SY13 3HR	SCALE @ A3: 1:5	DRAWN BY: OH	CHKD BY: PF	DATE: 12.01.24	
DRAWING: SKETCH SECTION THROUGH NEW EXTENSION	DRAWING No: SA47065 -BRY-XX - SK- A - 01			REVISION: _	

BERRYS

RIBA Chartered Practice

BEECH HOUSE
SHREWSBURY BUSINESS PARK
SHREWSBURY
SHROPSHIRE
SY2 6FG
TEL: 01743 271697
shrewsbury@berrys.uk.com
www.berrys.uk.com

ORIGINATING OFFICE:

SCALE BAR & NORTH POINT: 0 200 400 600 800 1000 mm SCALE 1:20

DO NOT SCALE THIS DOCUMENT - USE FIGURED DIMENSIONS ONLY

ALL DIMENSIONS MUST BE CHECKED ON SITE PRIOR TO COMMENCEMENT OF ANY RELATED WORKS.

THIS DOCUMENT IS COPYRIGHT OF THE ORIGINATOR, IT MUST NOT BE ALTERED, REPRODUCED OR DISTRIBUTED WITHOUT PRIOR CONSENT.

THIS DOCUMENT MUST BE READ IN CONJUNCTION WITH ALL SUPPORTING DOCUMENTS PRODUCED BY THE ORIGINATOR AND OTHER PROJECT DISCIPLINES.

OS MAPPING OBTAINED FROM PROMAP LICENCE No. 100022432
REPRODUCED BY BERRYS UNDER OS LICENCE No. 100003668

DISCLAIMER NOTES:

REV	DESCRIPTION	DATE	BY	CHKD
-	-	00.00.00	-	-