


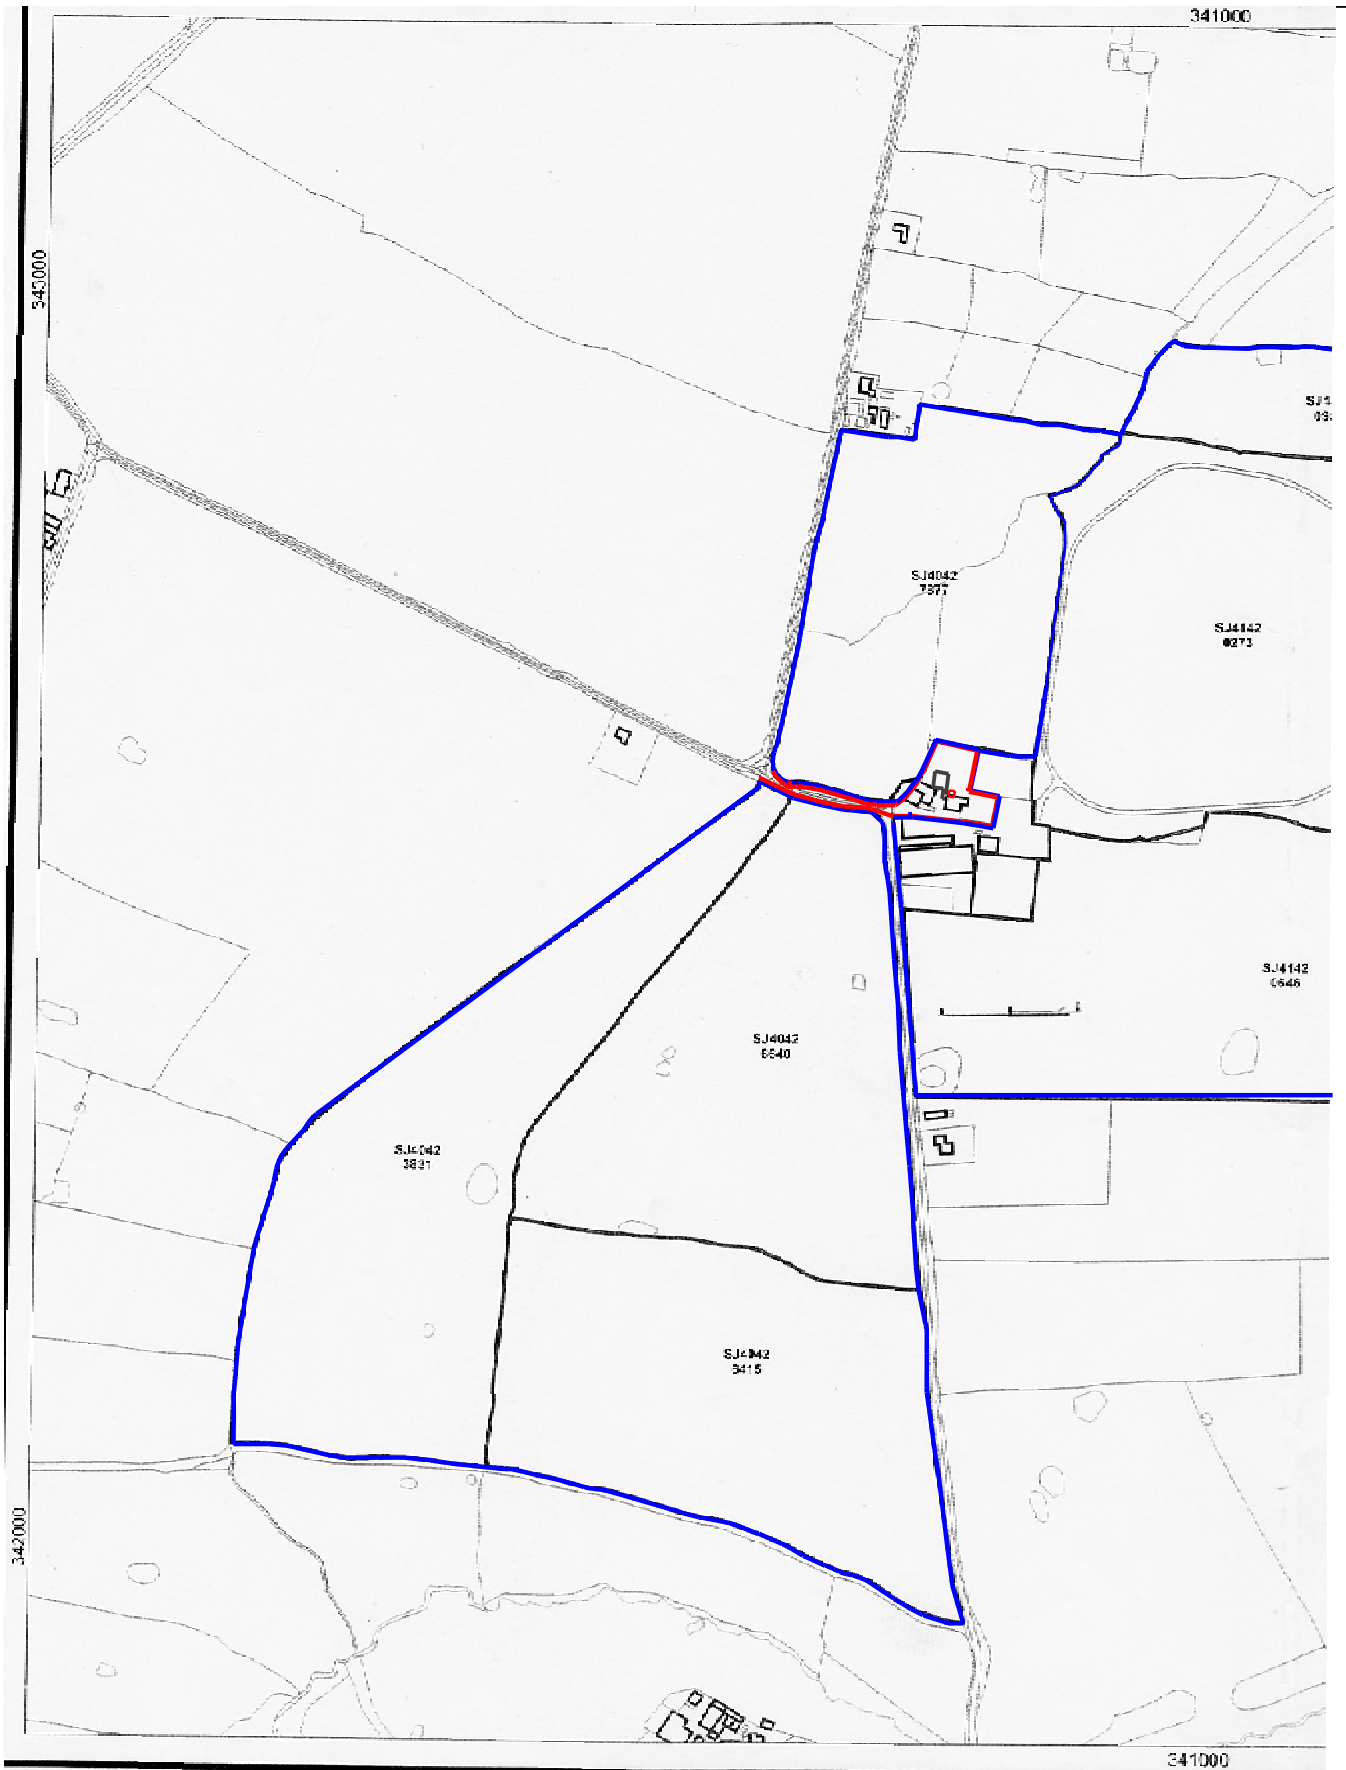

John Pugh FRICS Chartered Building Surveyor, Conservation Consultant

Bryn Coch Farm, Llanfair DC, Ruthin, Denbighshire, LL15 2SH Tele 01824 704358 Fax 704358

MR. & MRS. S LLOYD

ADREFELYN FARM PENELY WREXHAM LL13 0NF
PROPOSED CONSERVATORY/ DINING ROOM

Location Plan

Drawn Scale 1:2500@A4 Date 06.23 Status Drawn No 507.01 Rev -