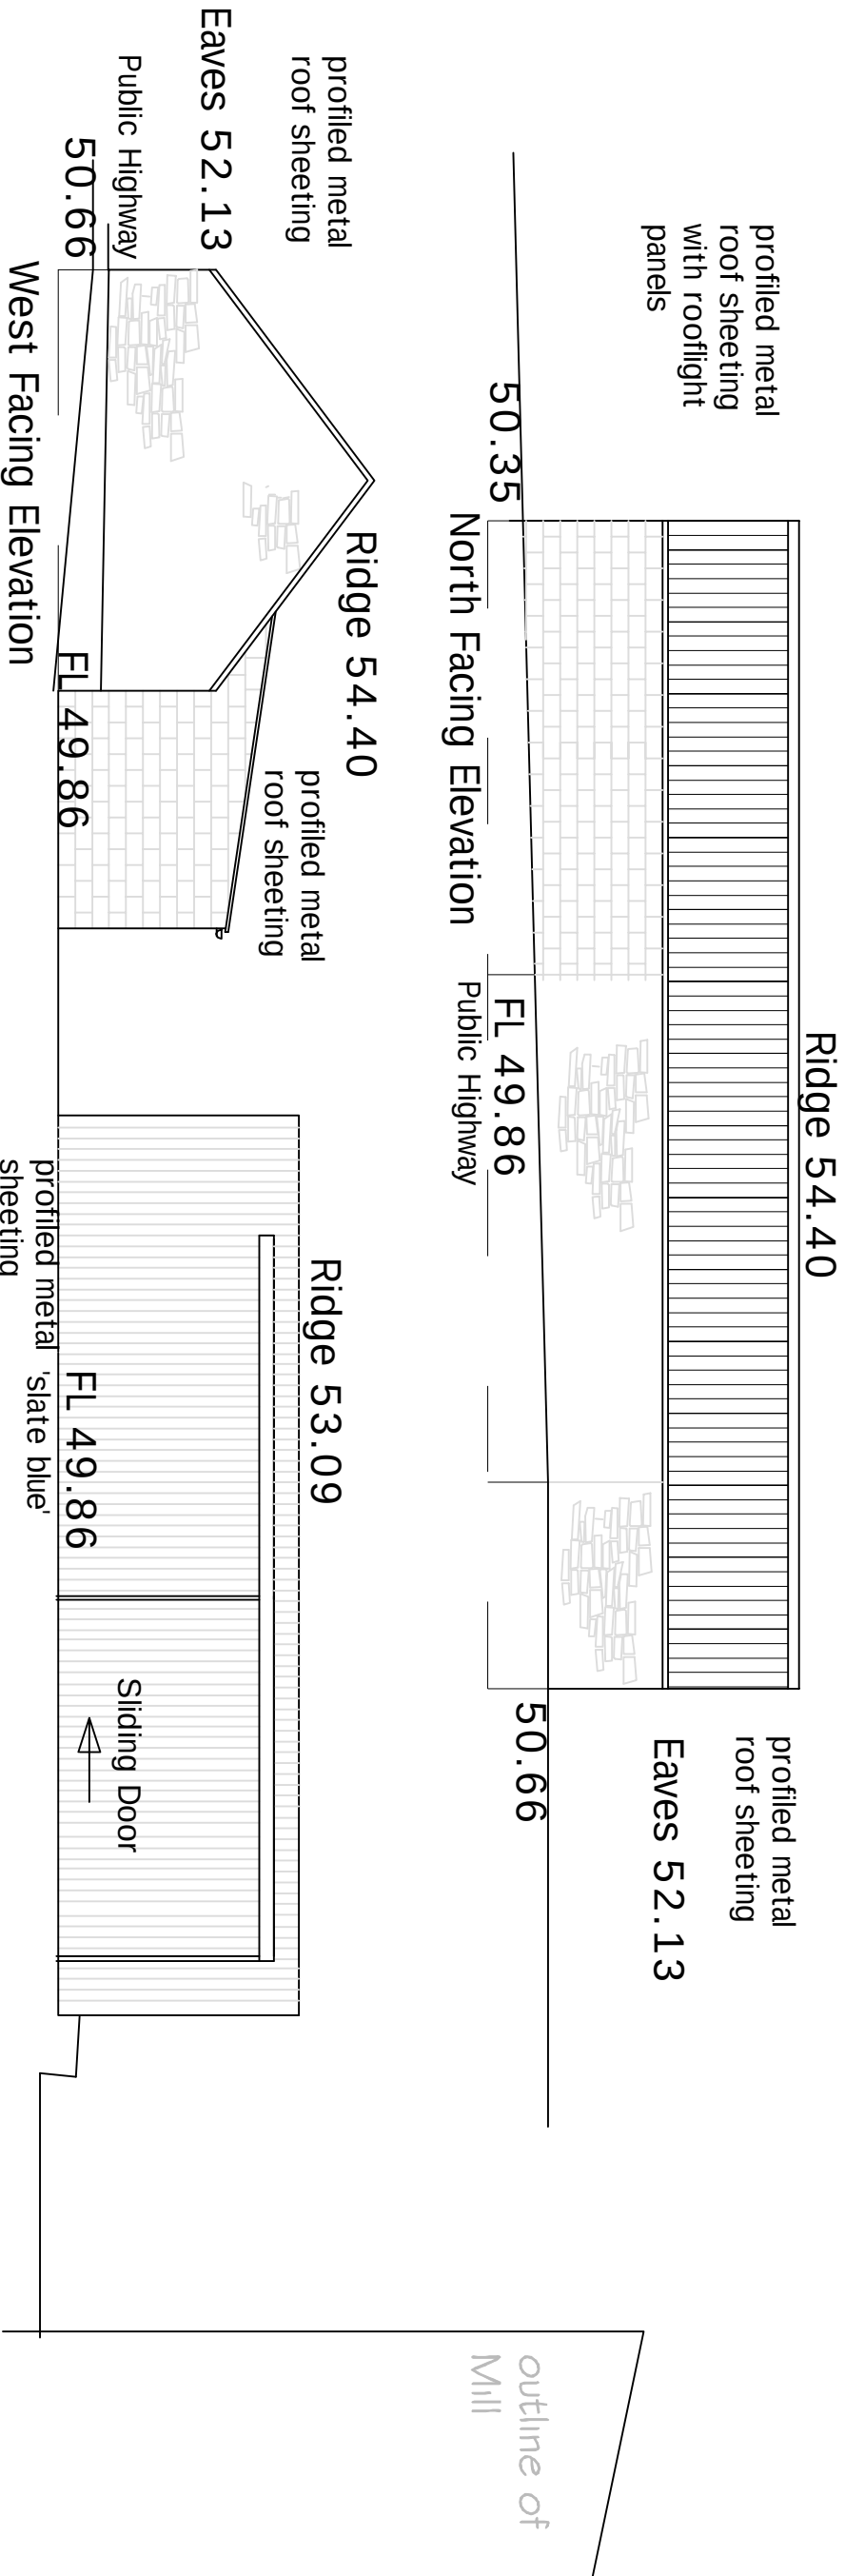


Scale: 1:100@A3

09/11/2023

PL04 EXISTING BUILDINGS ELEVATIONS