


 **Site boundary**

Property at Maelor Works, Marchwiel, Wrexham LL13 0US
Totalling 30.75 acres [124,439m²]

DROME
ARCHITECTS

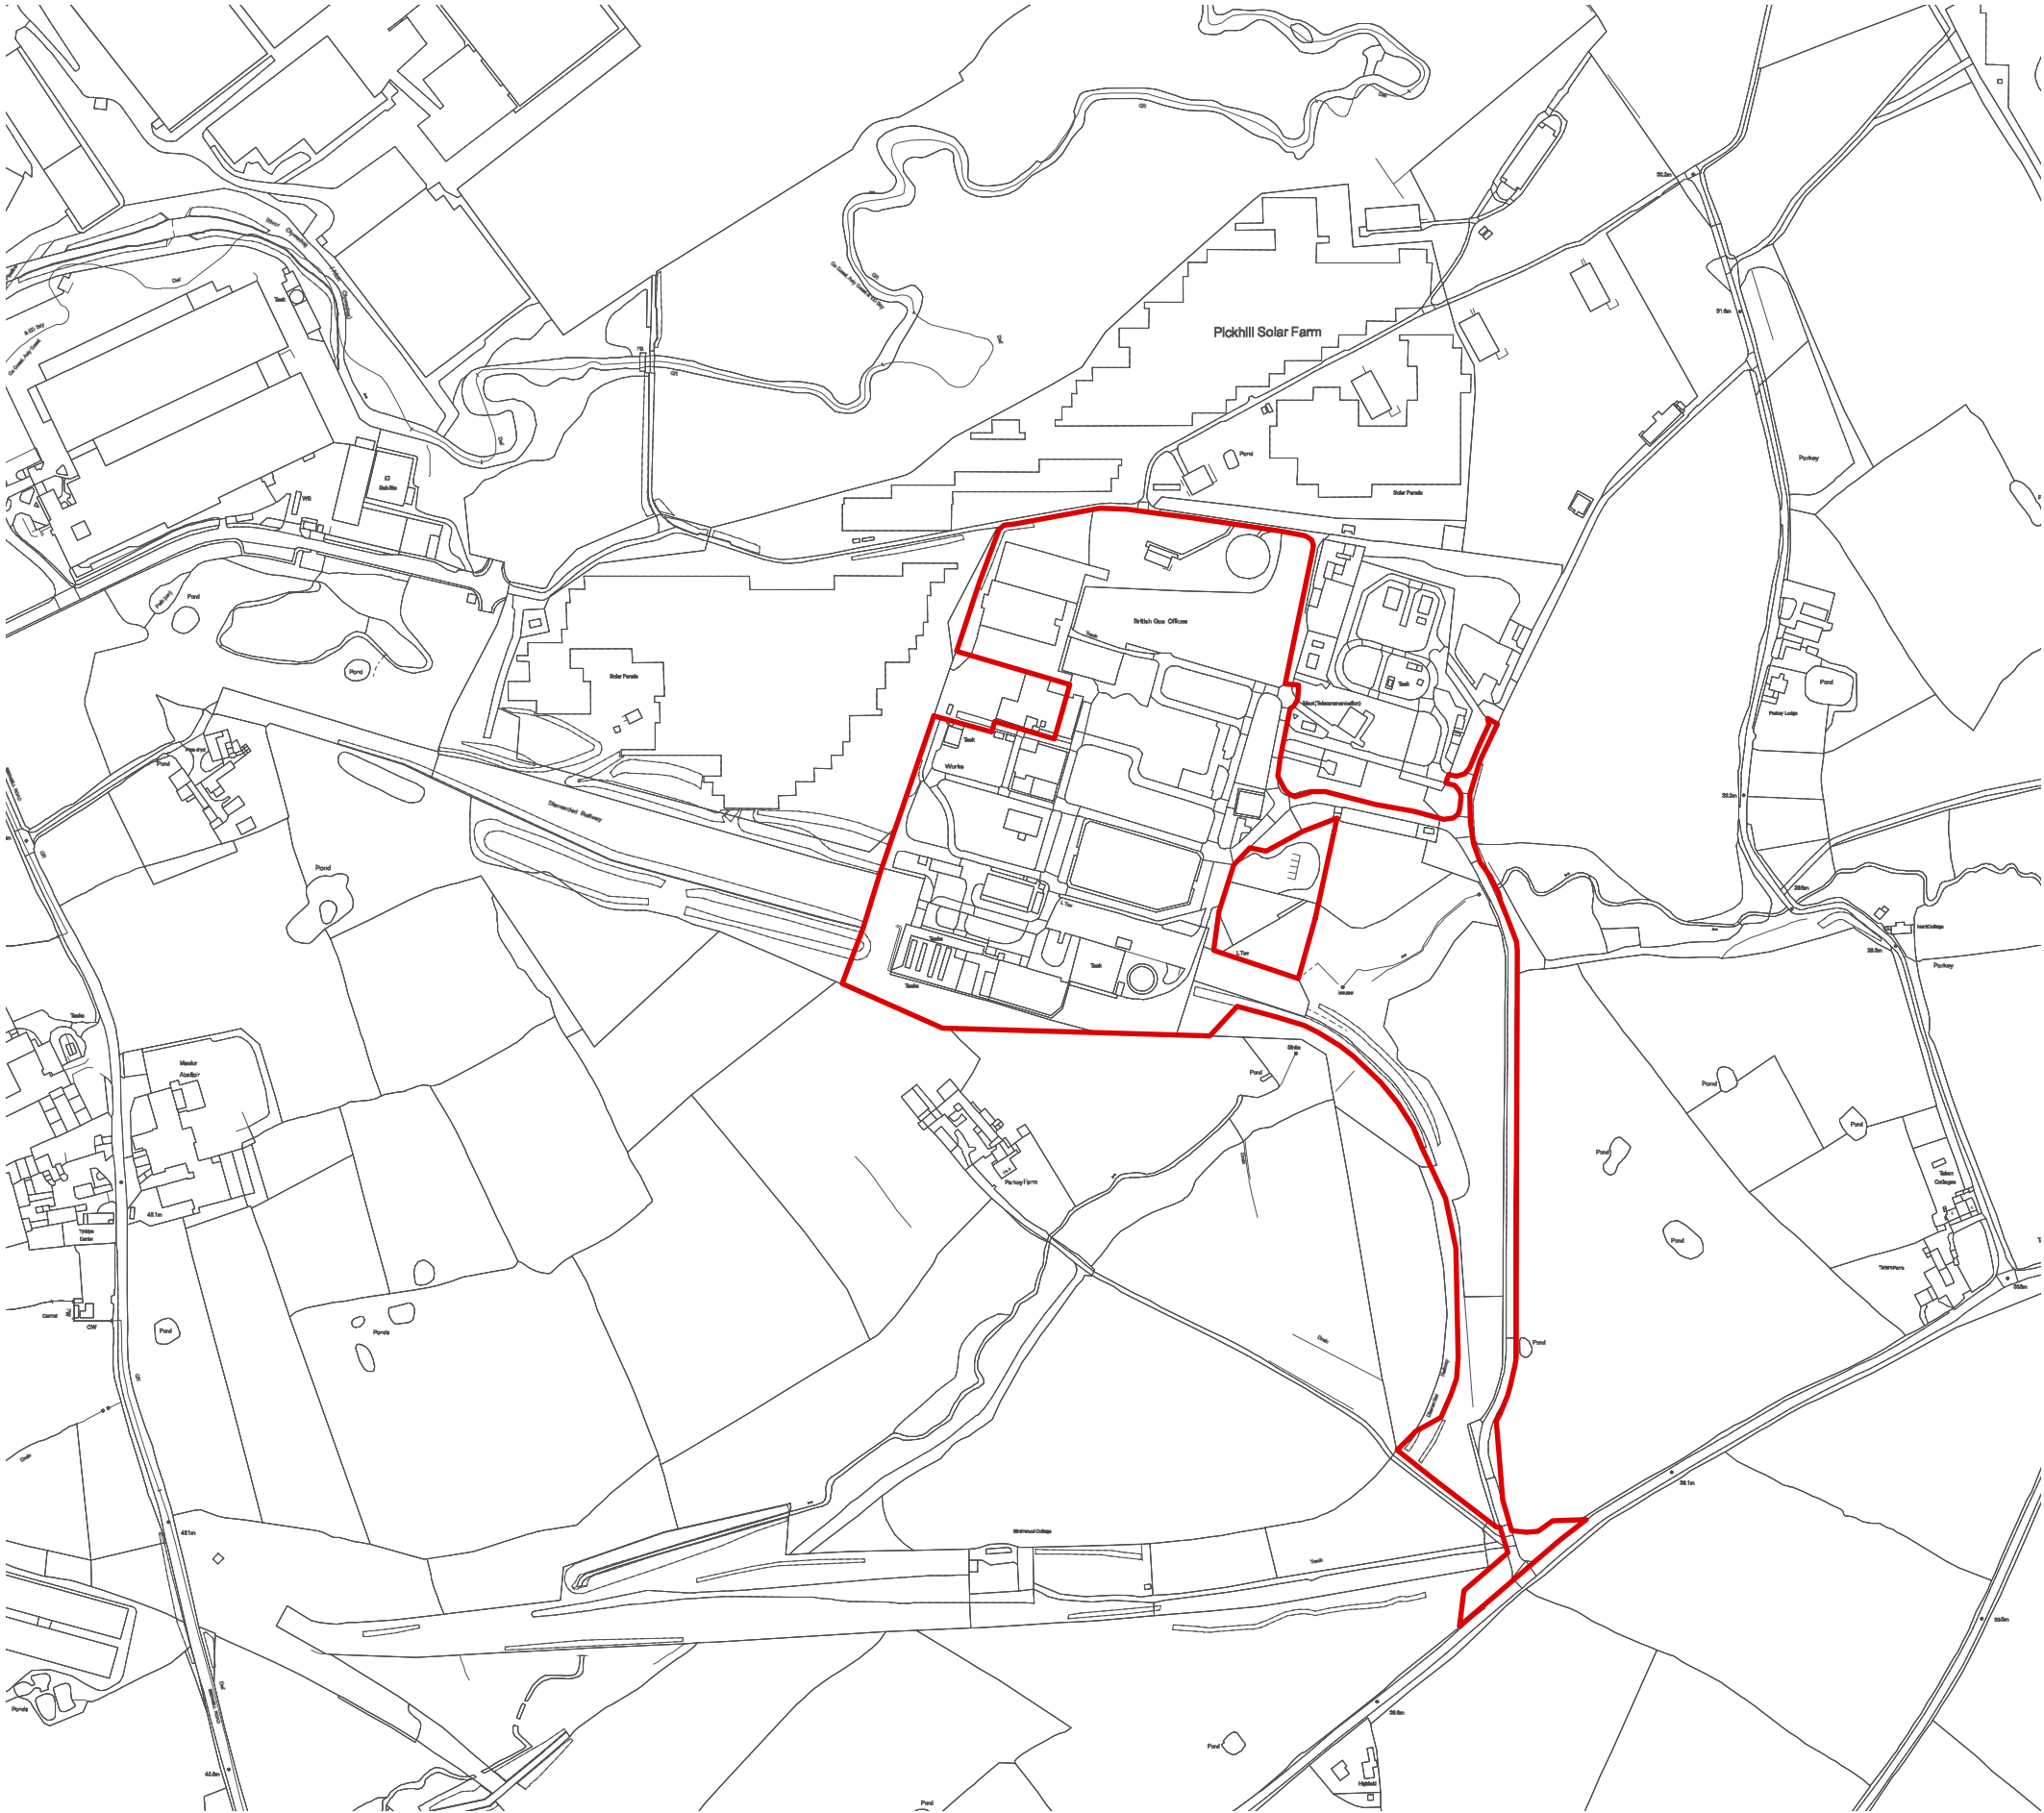

Manchester T 0151 709 2897
M3 5JZ T @drome-arch
Liverpool E mail@drome-architects.com
L3 5PF W www.drome-architects.com

Project:	2007 Maelor Works
Client:	Clover & Thomas Investments Ltd
Drawing Title:	Site Location Plan
Drawing no:	2007-000
Status:	RIBA Stage 1 - Site information
Scale:	1:5000 @ A3
Date:	09.03.2020
Issue:	Revision D - [07.12.2022] - CH
Drawn:	Tom Kirby