


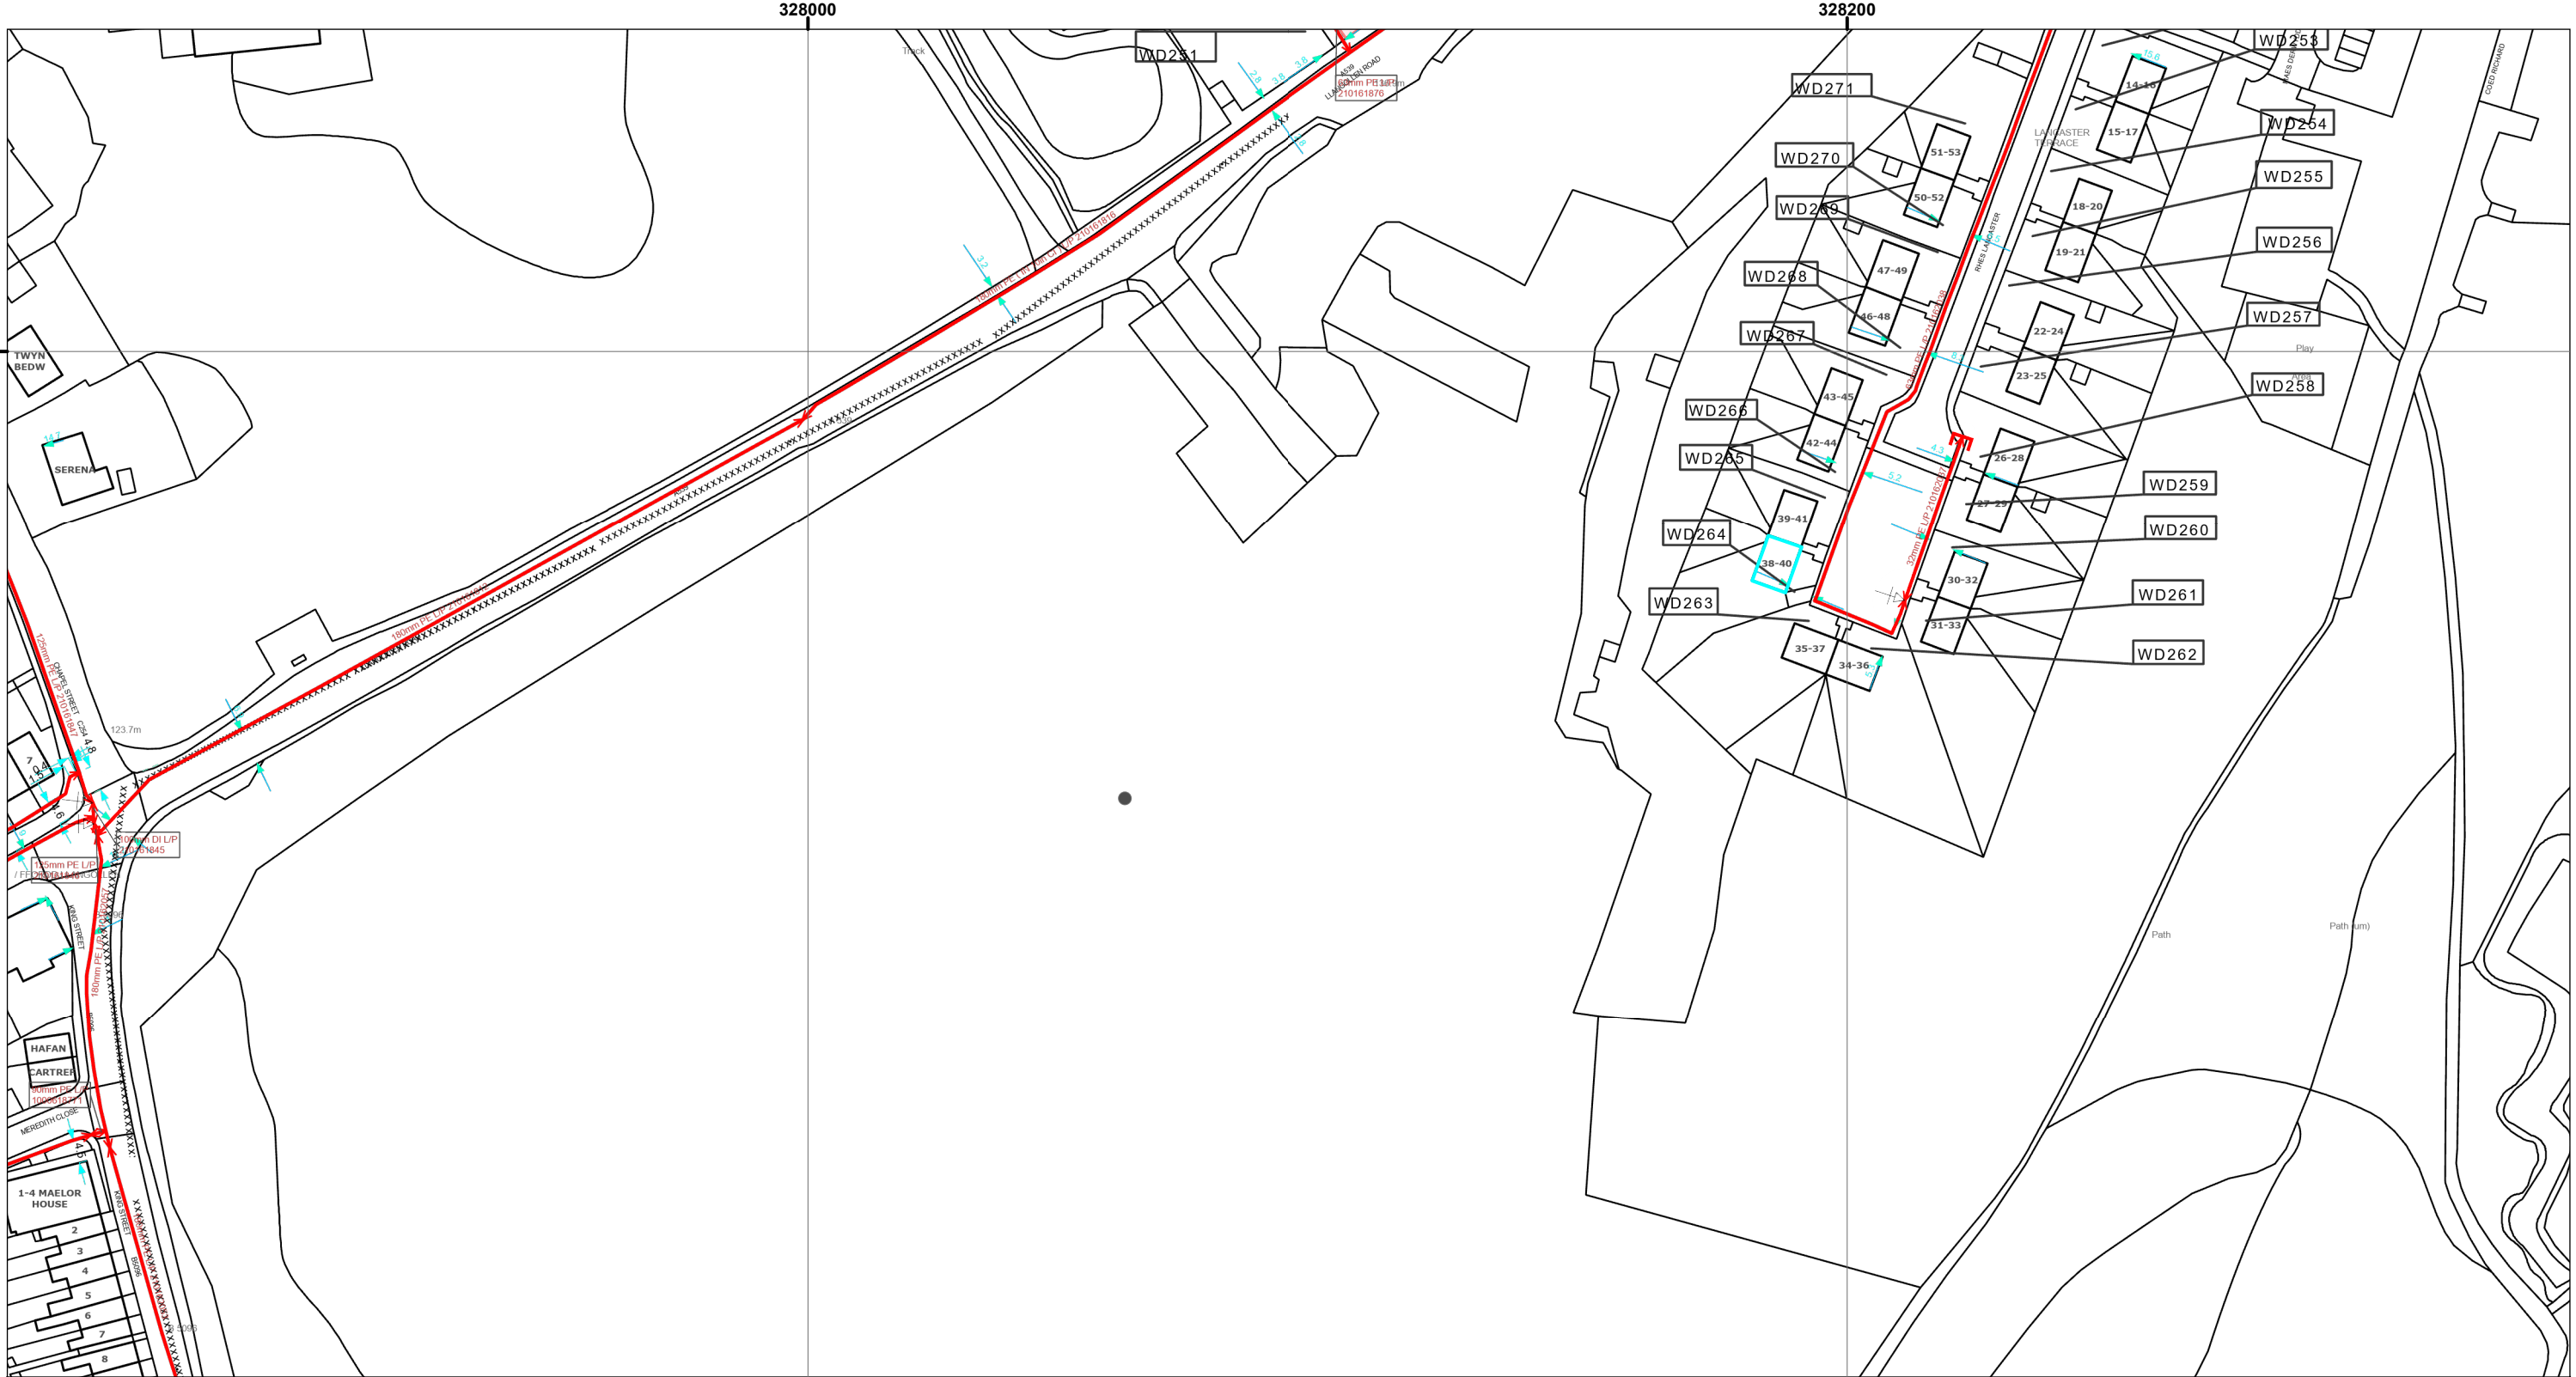

Reproduced by permission of Ordnance Survey on behalf of HMSO.
© Crown Copyright and database right 2024.
All rights reserved. Ordnance Survey Licence number 0100031673.

IMPORTANT NOTICES

- This information is given as a guide only and its accuracy cannot be guaranteed
- The plan only shows those pipes owned by Wales & West Utilities (WWU) as its role as a licensed Gas Transporter
- Service pipes, valves, syphons, stub connections etc. may not be shown but their presence should be anticipated
- You must use safe digging practices in accordance with HS(G)47 to establish the actual position of mains, services and other apparatus before any mechanical excavation is used
- It is your responsibility to ensure this information is provided to all persons working near our plant
- If in doubt call the WWU dig team on 02920 278912

	Low Pressure (LP) 21mbar – 75mbar
	Medium Pressure (MP) 350mbar – 2bar
	Intermediate Pressure (IP) 2bar – 7bar
	High Pressure (HP) >7bar
	Line/Fire Valve
	Governor Station
	Change of Diameter
	End Cap
	Depth of cover

In case of an emergency call 0800 111 999

Title: 8150123594

Date Requested: 21/03/2024
Job Reference:
Site Location: Easting: 328093E Northing: 343132N
Requested by:
Your Scheme/Reference: Connections_A3_Landscape
Exact Scales: 1:1,250 @A3

Warning: PDF designed for colour print only with no page scaling

Smell gas?
Call the Gas Emergency Service on 0800 111 999.

Dial
before
you dig

We need
10 days'
notice

- Dial**
Call 029 2027 8912 before you start work.
- Investigate**
Before you dig, make sure you know what's below.
- Go ahead**
Done your research? Now you can dig safely.